




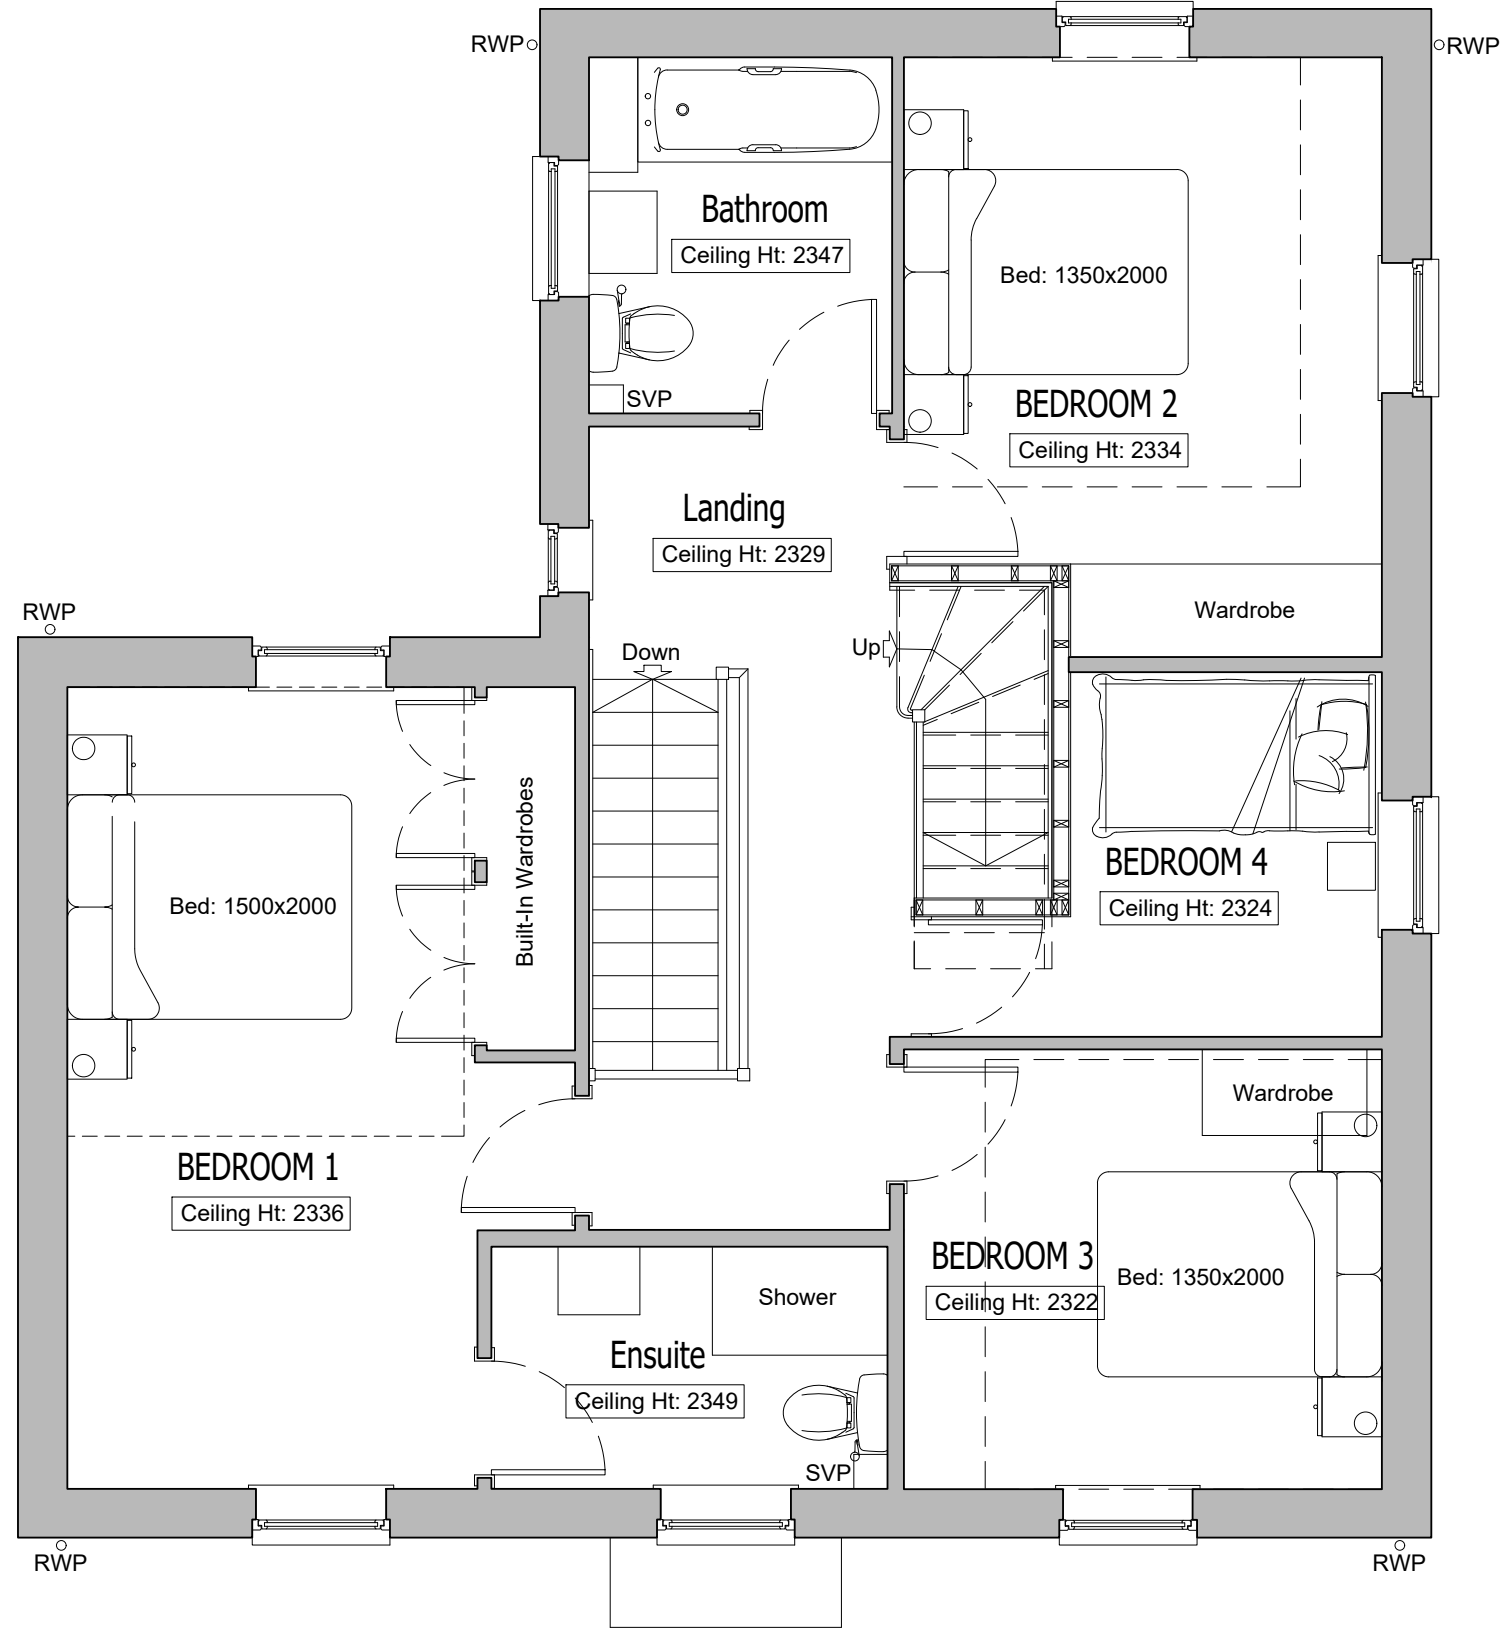


FIRST FLOOR PLAN As Proposed
Scale 1:50

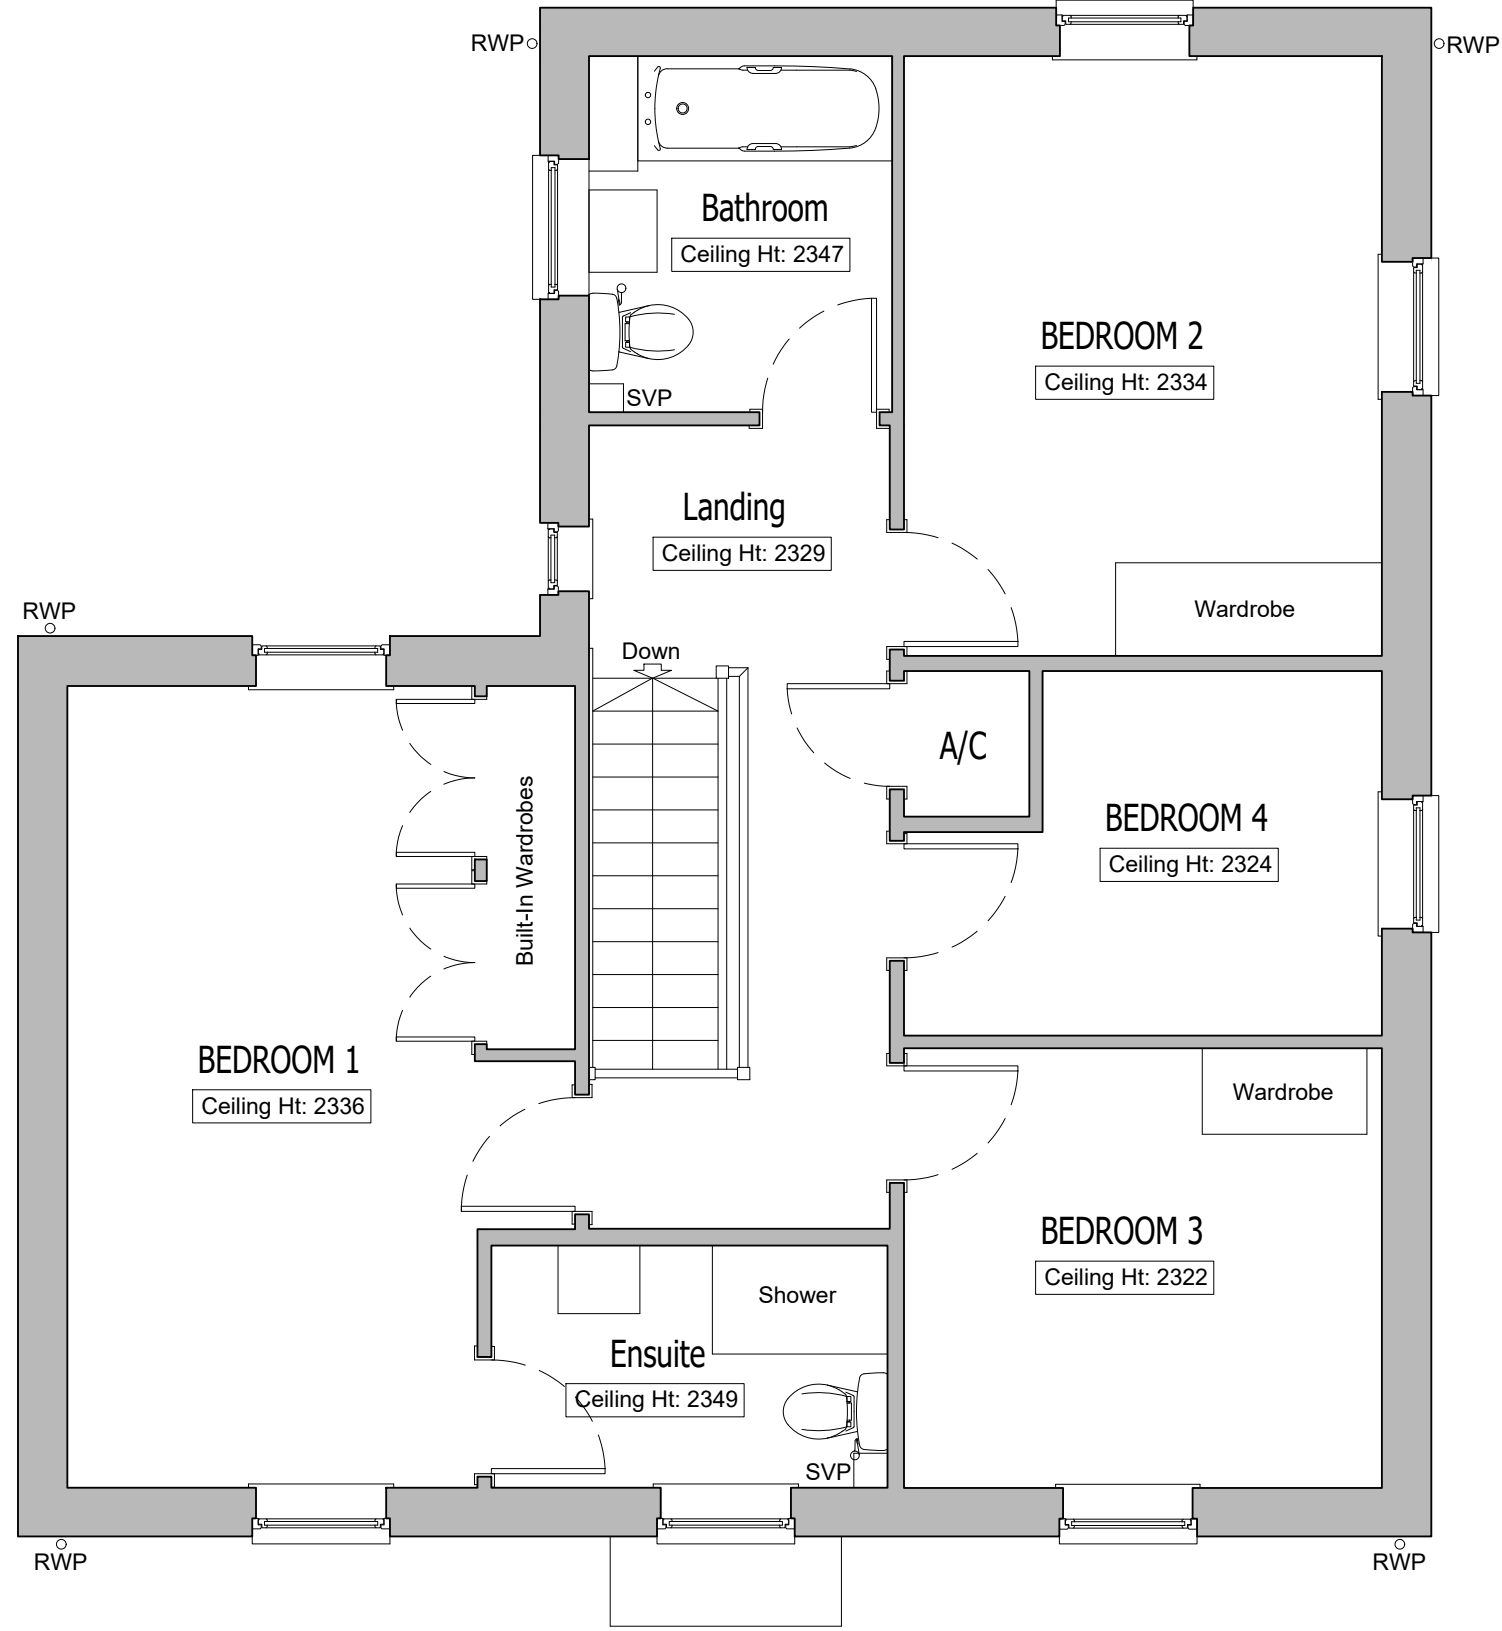


FIRST FLOOR PLAN As Existing
Scale 1:50

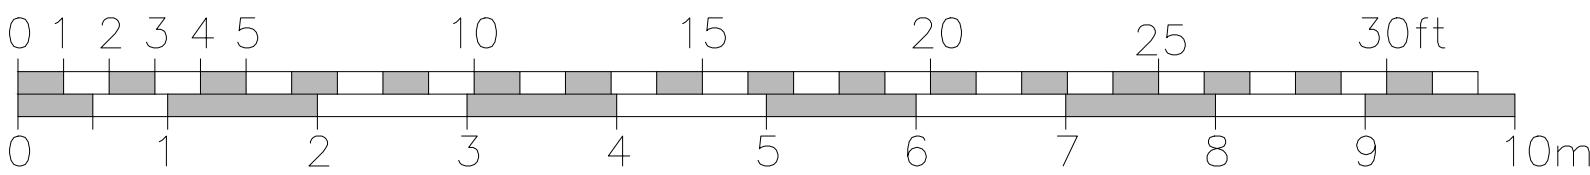


Scale Bar - 1:50

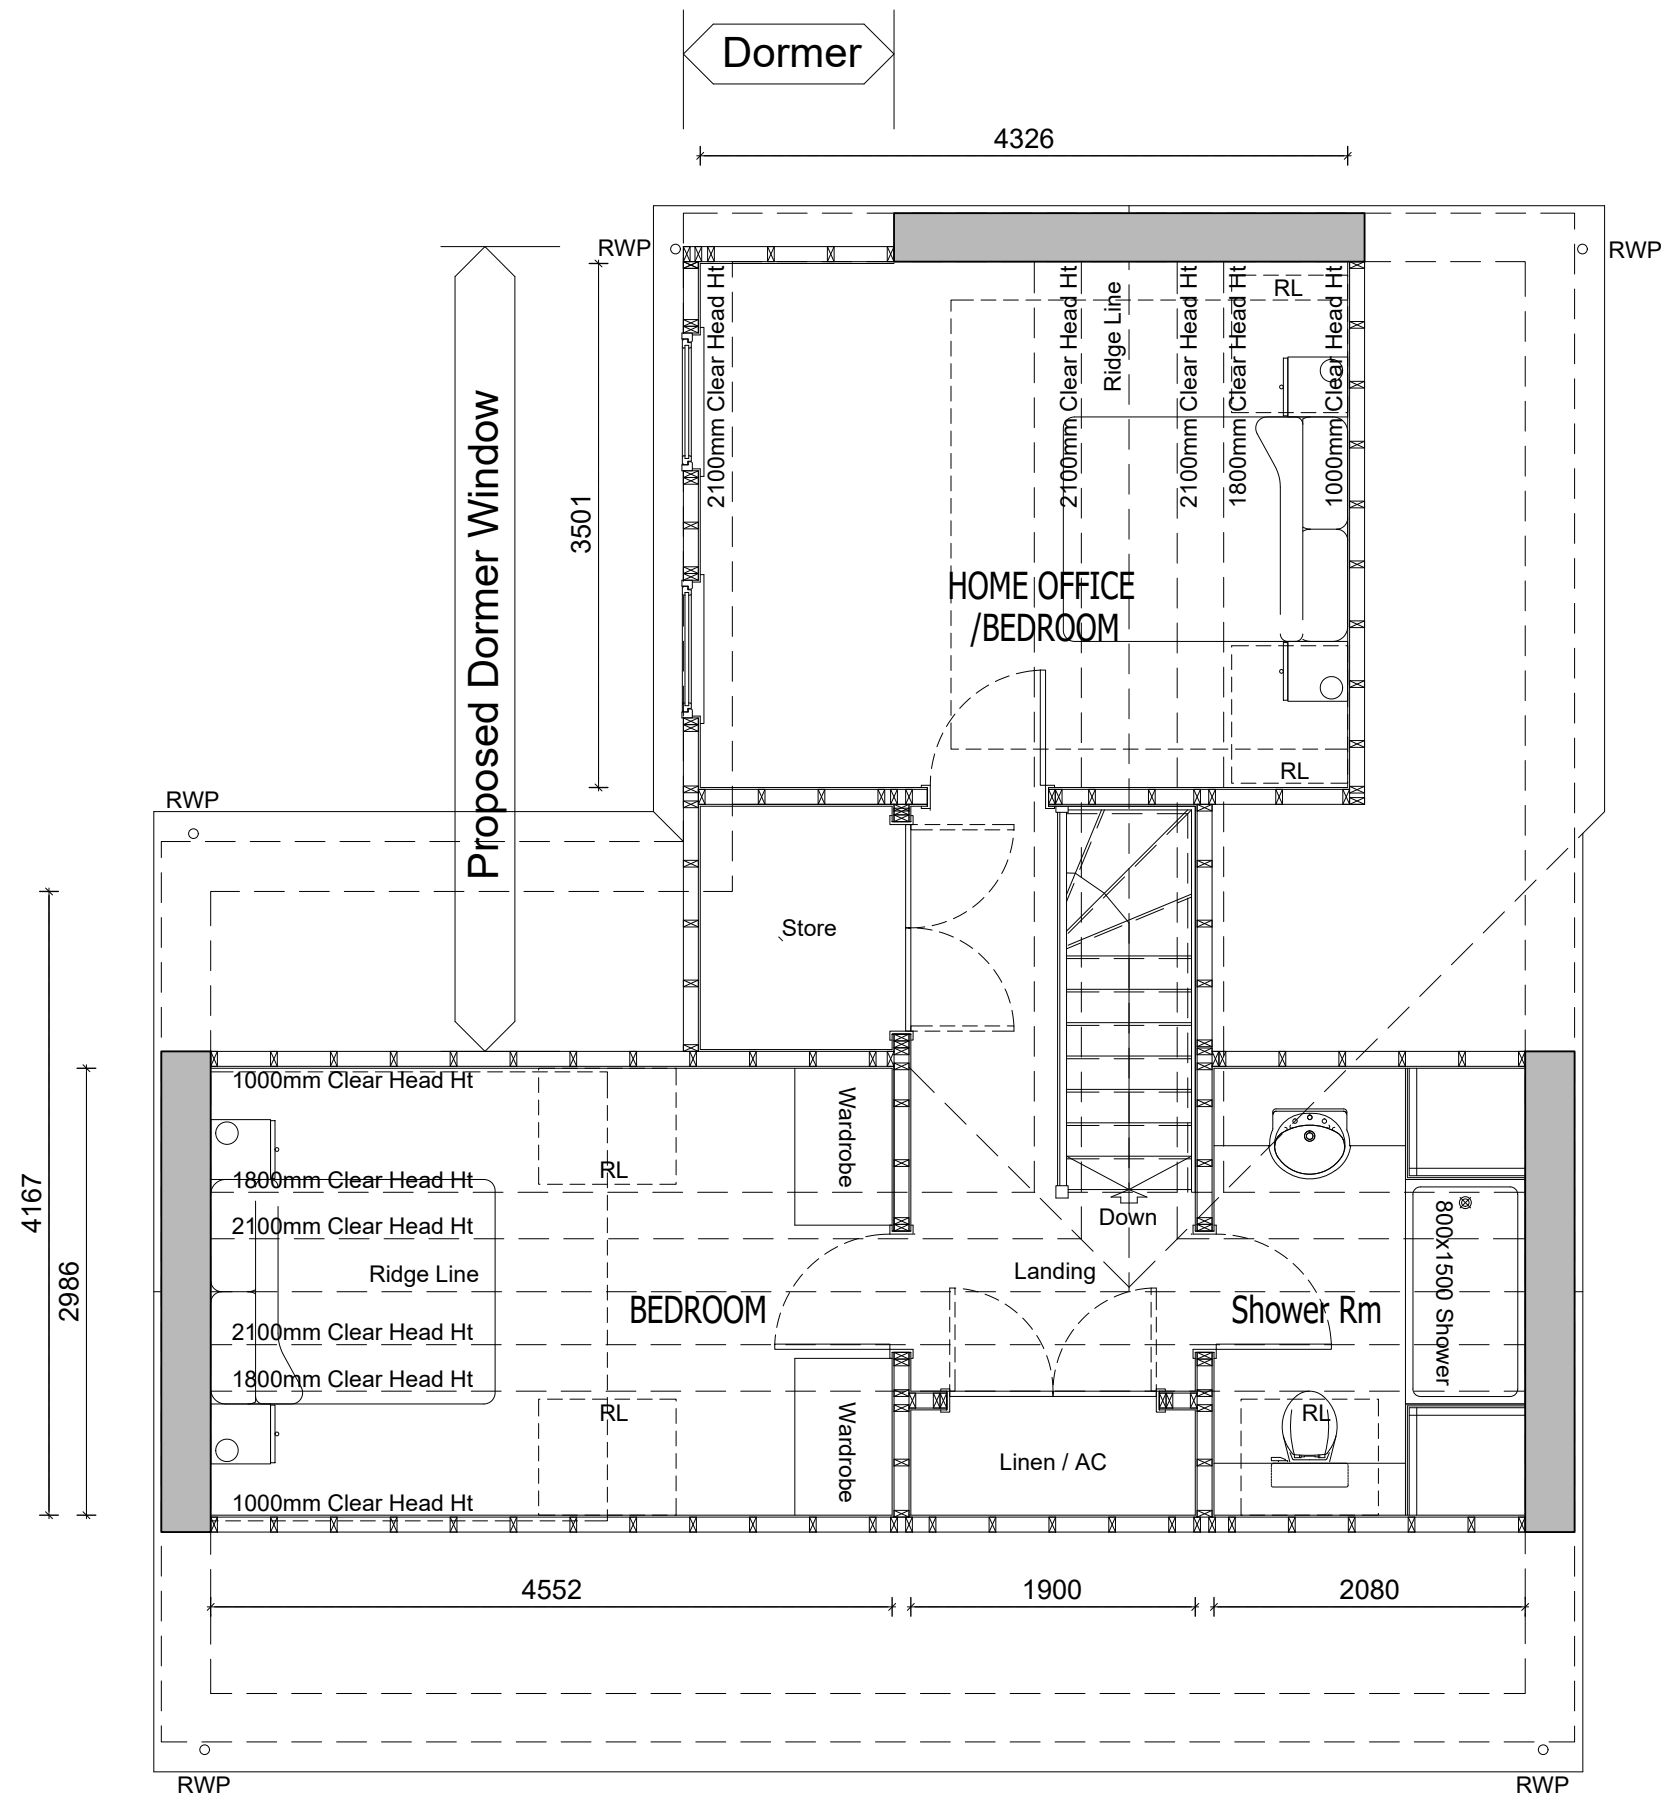

SECOND FLOOR PLAN As Proposed
Scale 1:50

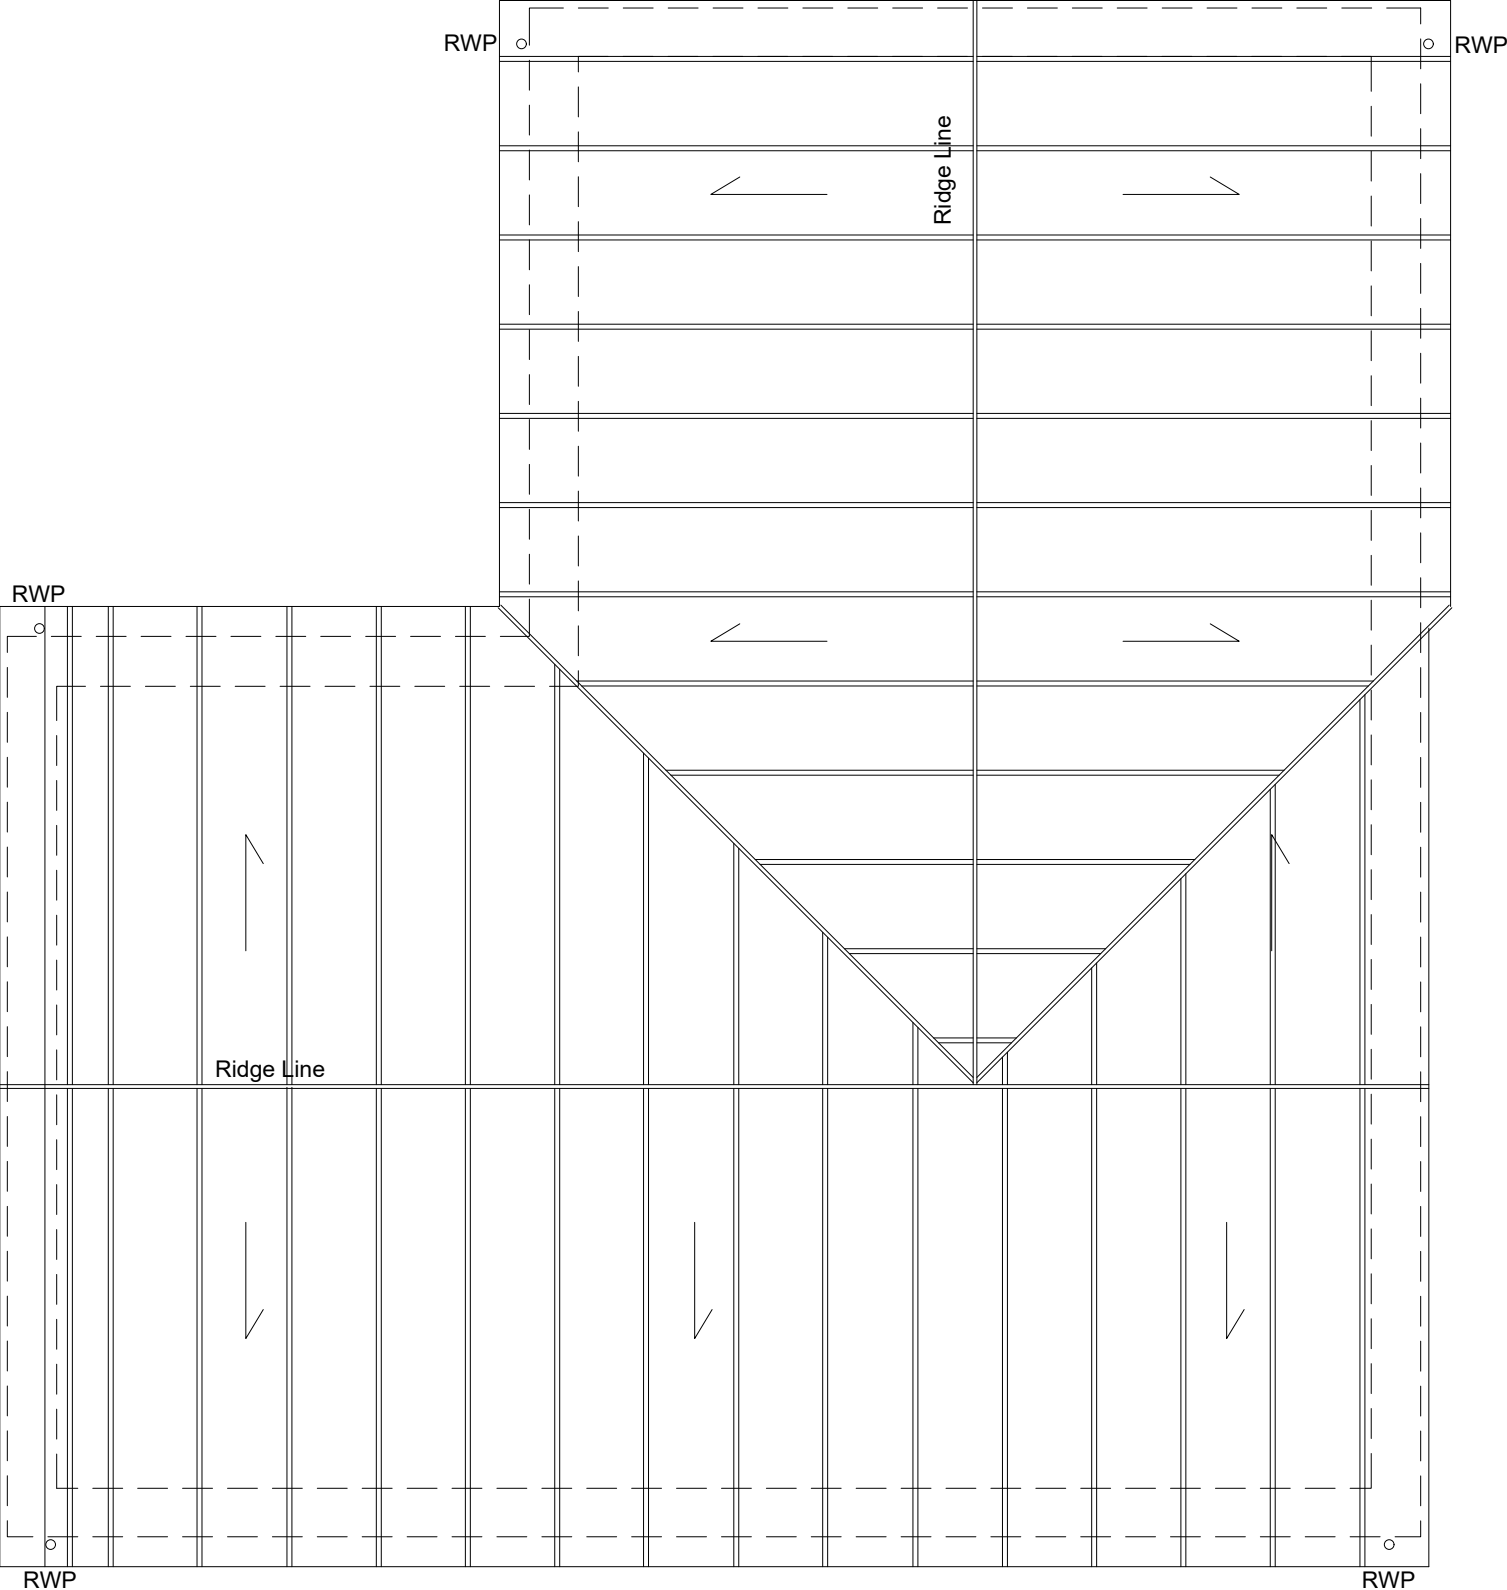


SECOND FLOOR/LOFT PLAN As Existing
Scale 1:50

 


Scale Bar - 1:100

All dimensions are to be checked on site before work commences.
Figured dimensions to be taken in preference to scaled dimensions.
If in doubt please ask.
© Copyright reserved.

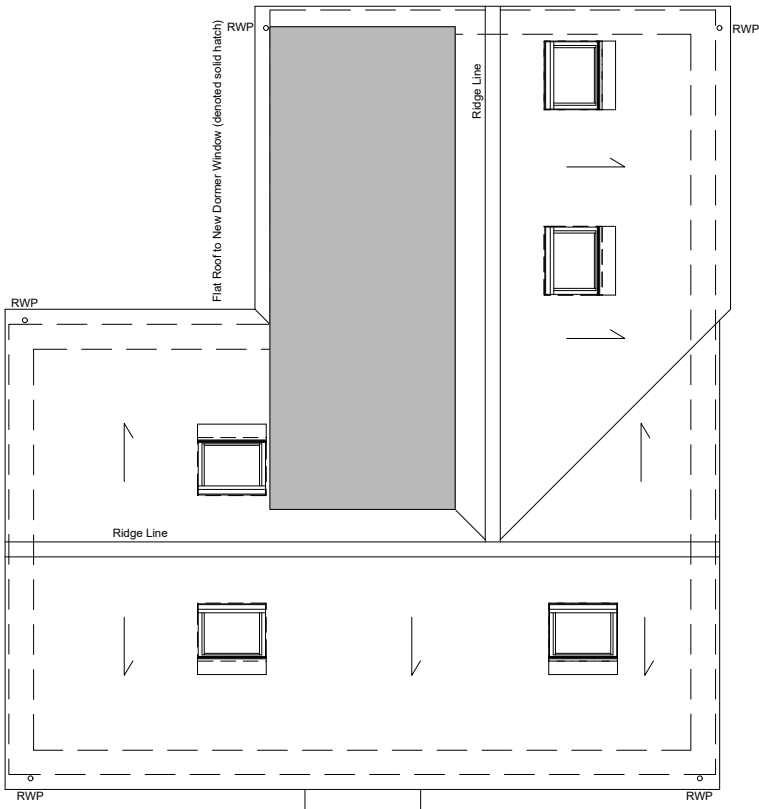

ROOF SCAPE PLAN As Proposed
Scale 1:100

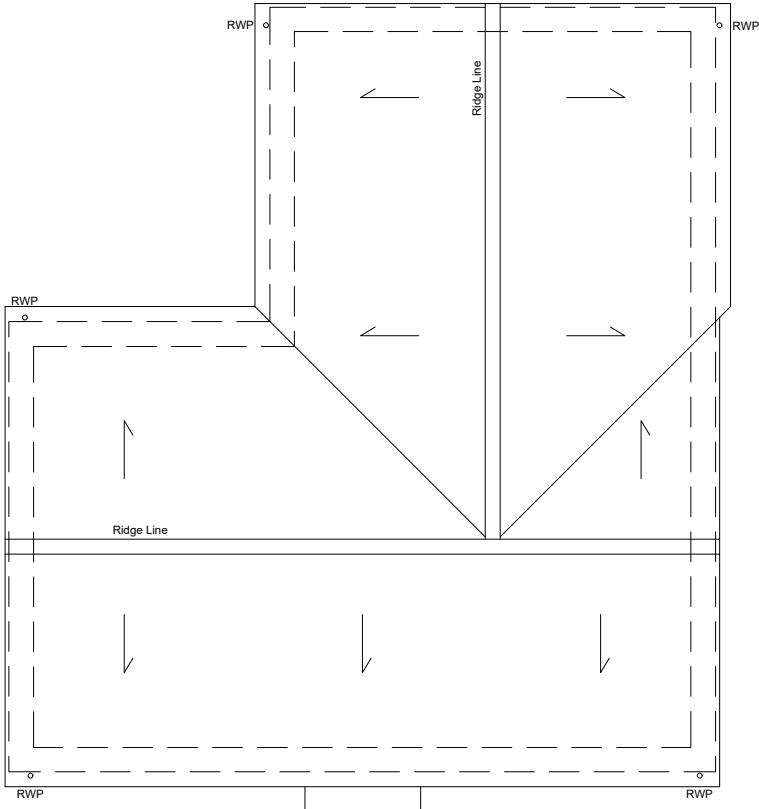

ROOF SCAPE PLAN As Existing
Scale 1:100

A		Roof lights added to roof	01-08-2024	DH
Rev	Description	Date	Initials	
FOR PLANNING SUBMISSION				
HOLTHAM+NEWMAN ARCHITECTS				
The Old Dairy 282a Hyde End Road, Spencer's Wood, Reading, Berkshire RG7 1DN				
Project: 65, Collins Drive Earley Reading RG6 5AE				
Client Mr and Mrs L. Solev				
Drawing Title: General Arrangement Plans First + Second Floor Levels Inc. Roof Scape Plan As Proposed				
Scale:	Varies @ A1	Dwg. No.:	2433-P100	Rev.: A
Drawn by:	DH	Date:	July 2024	