

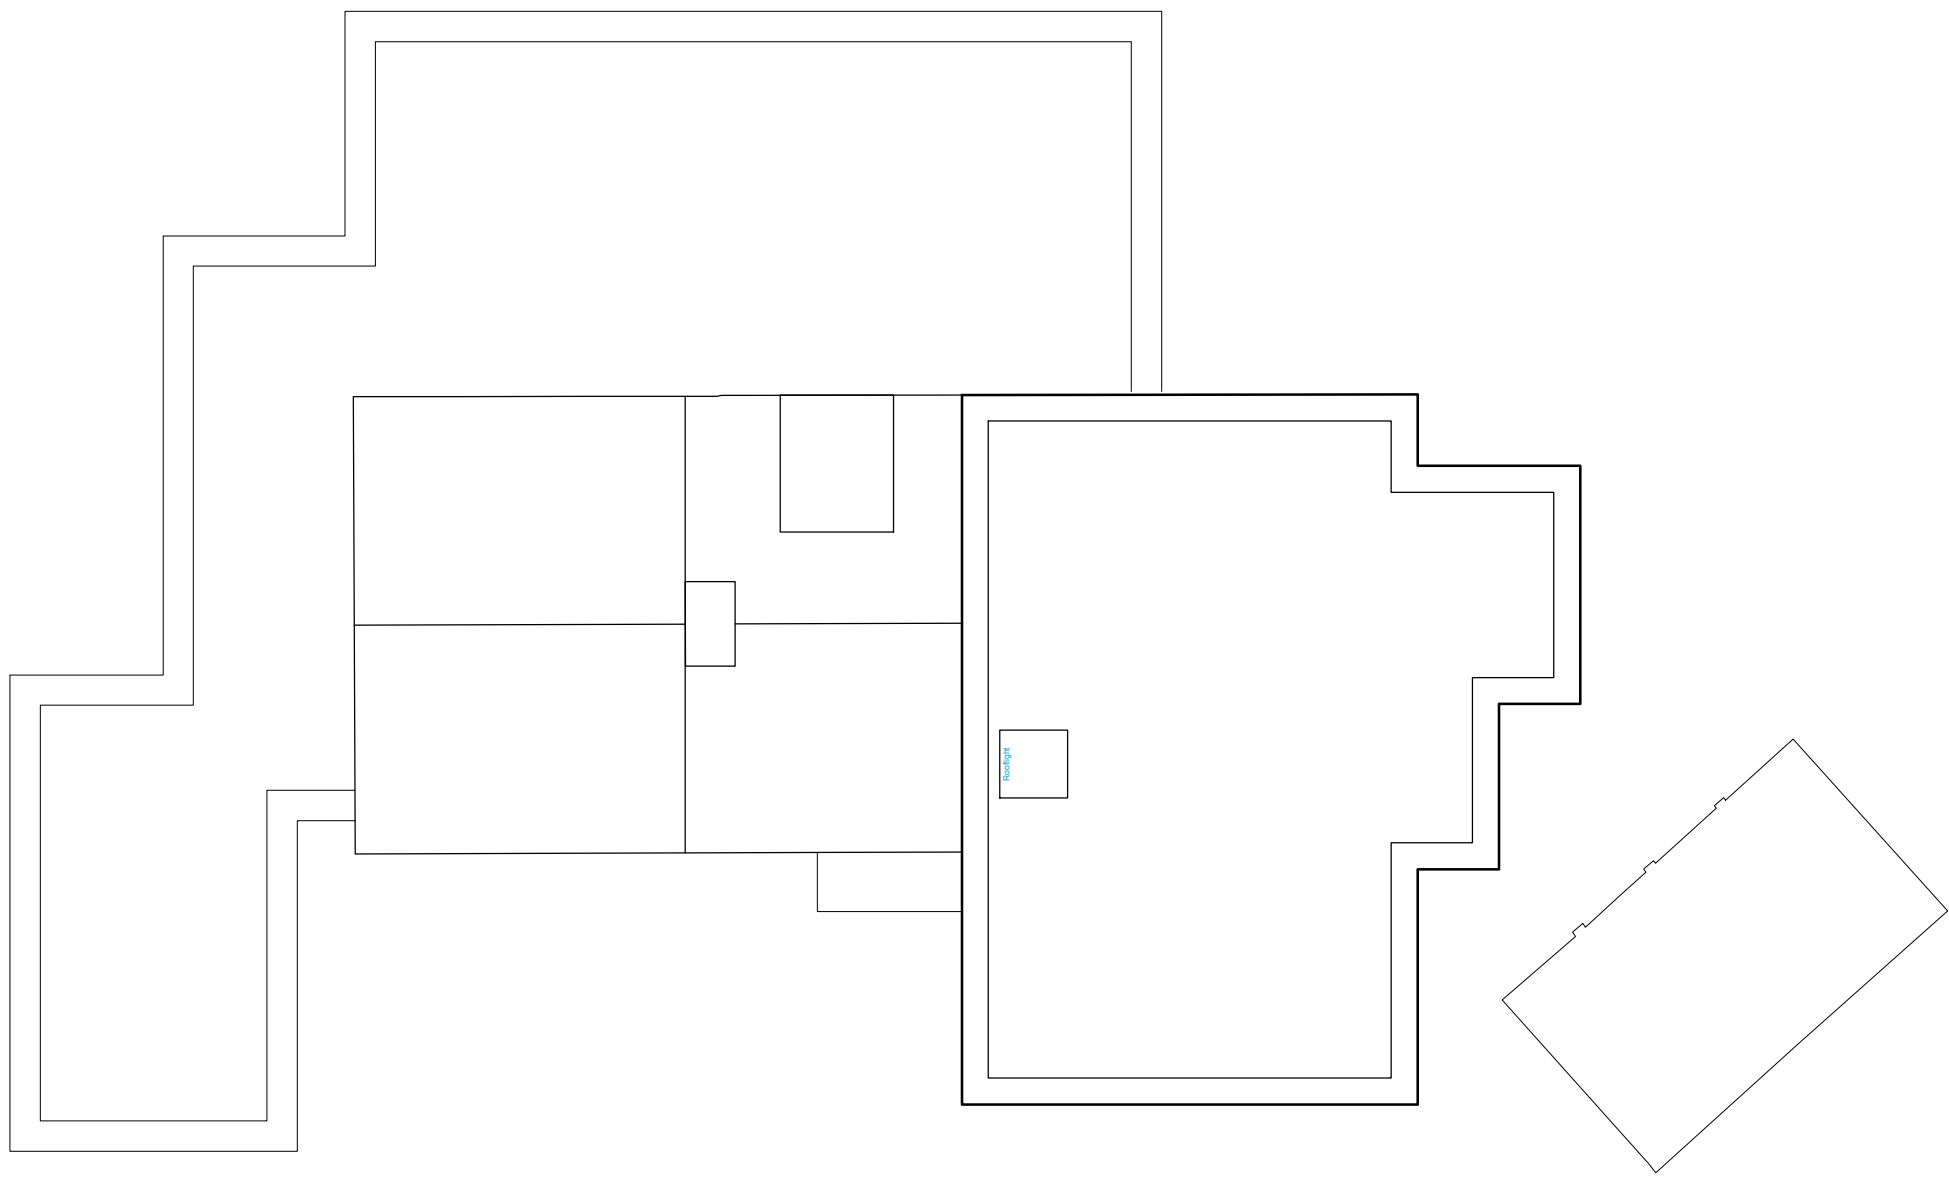


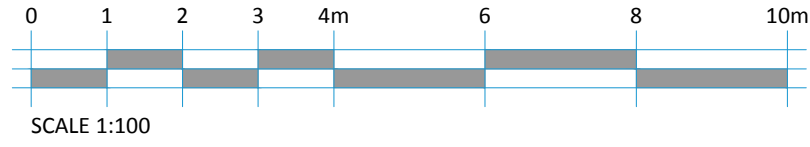


Roof Plan

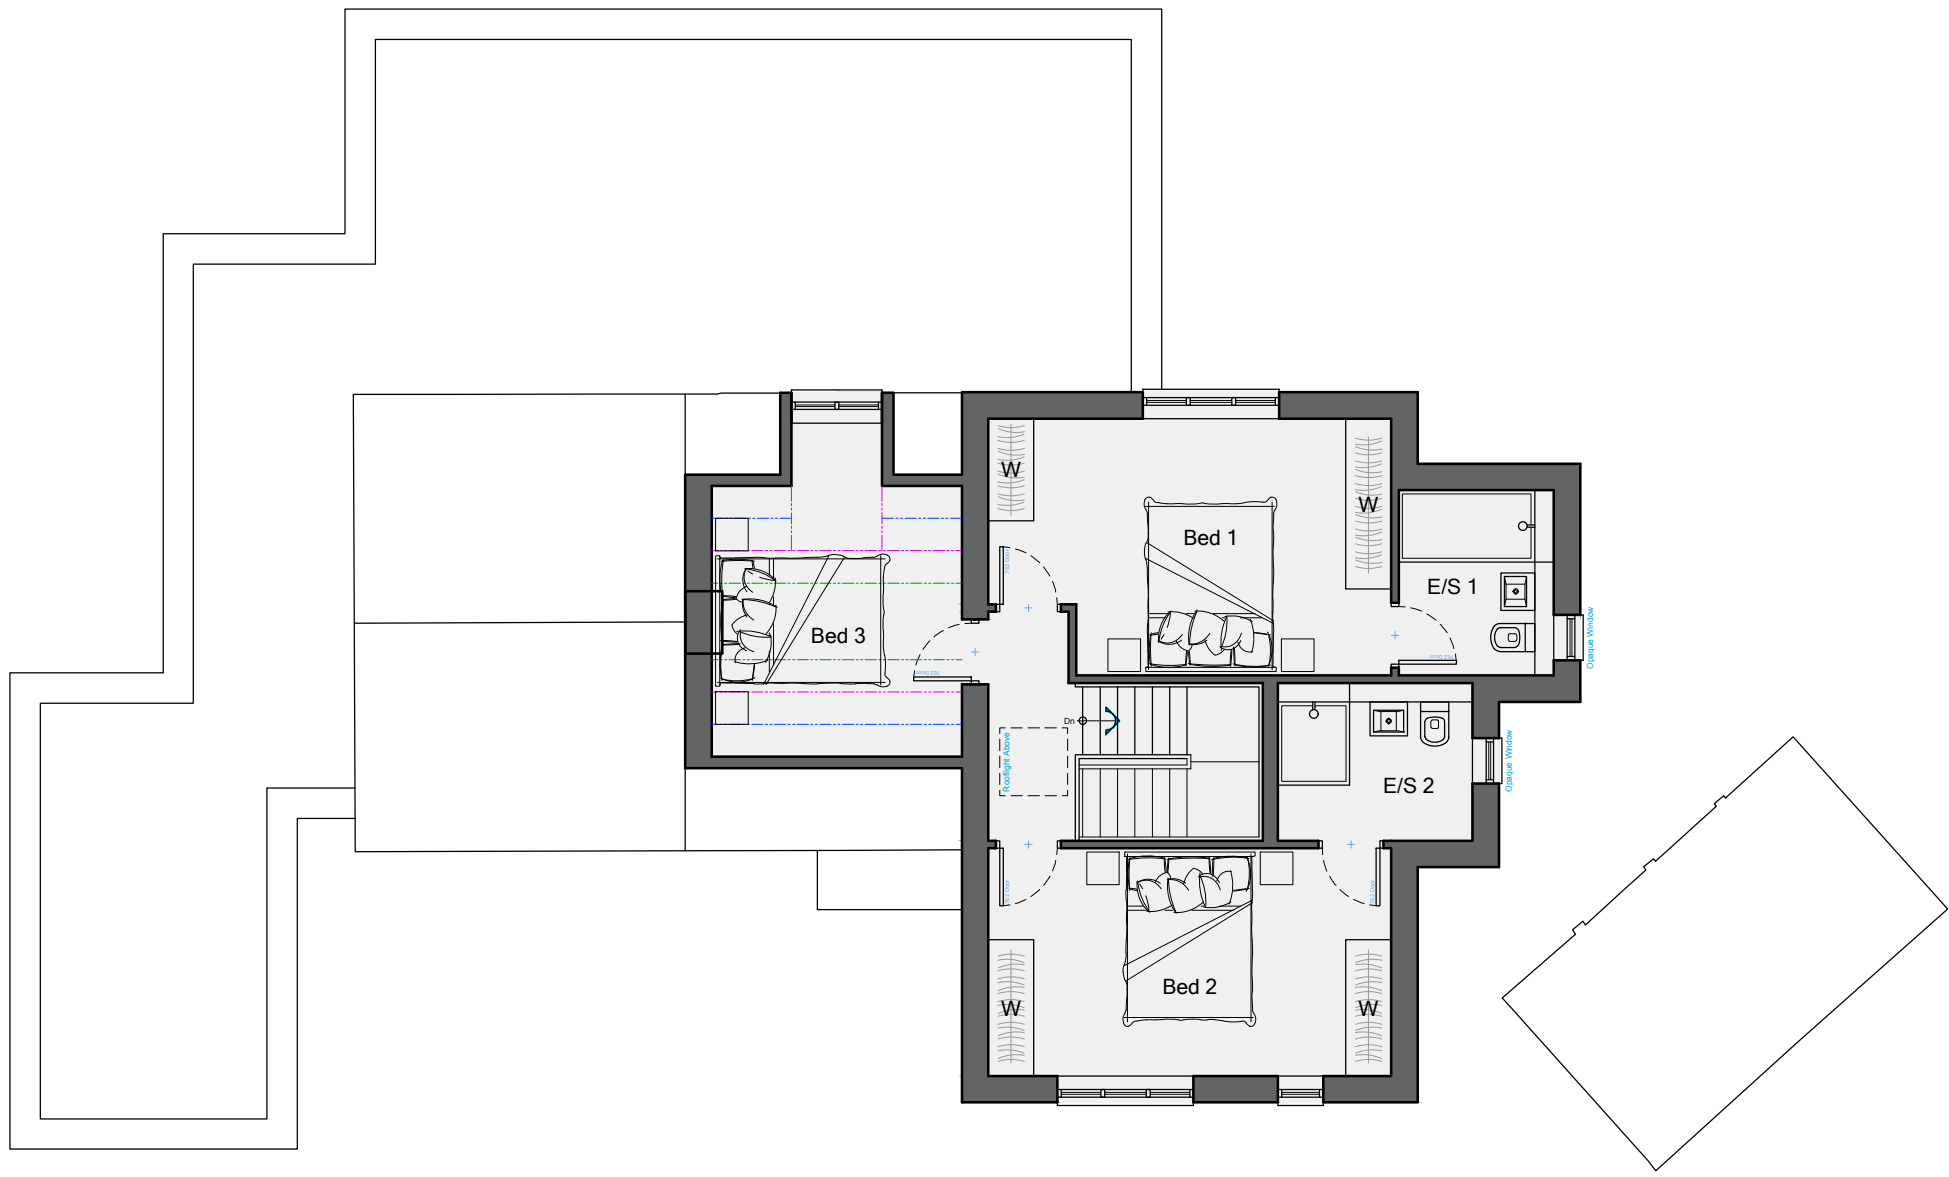

First Floor Plan

GIA - 68.0m² (732ft²)

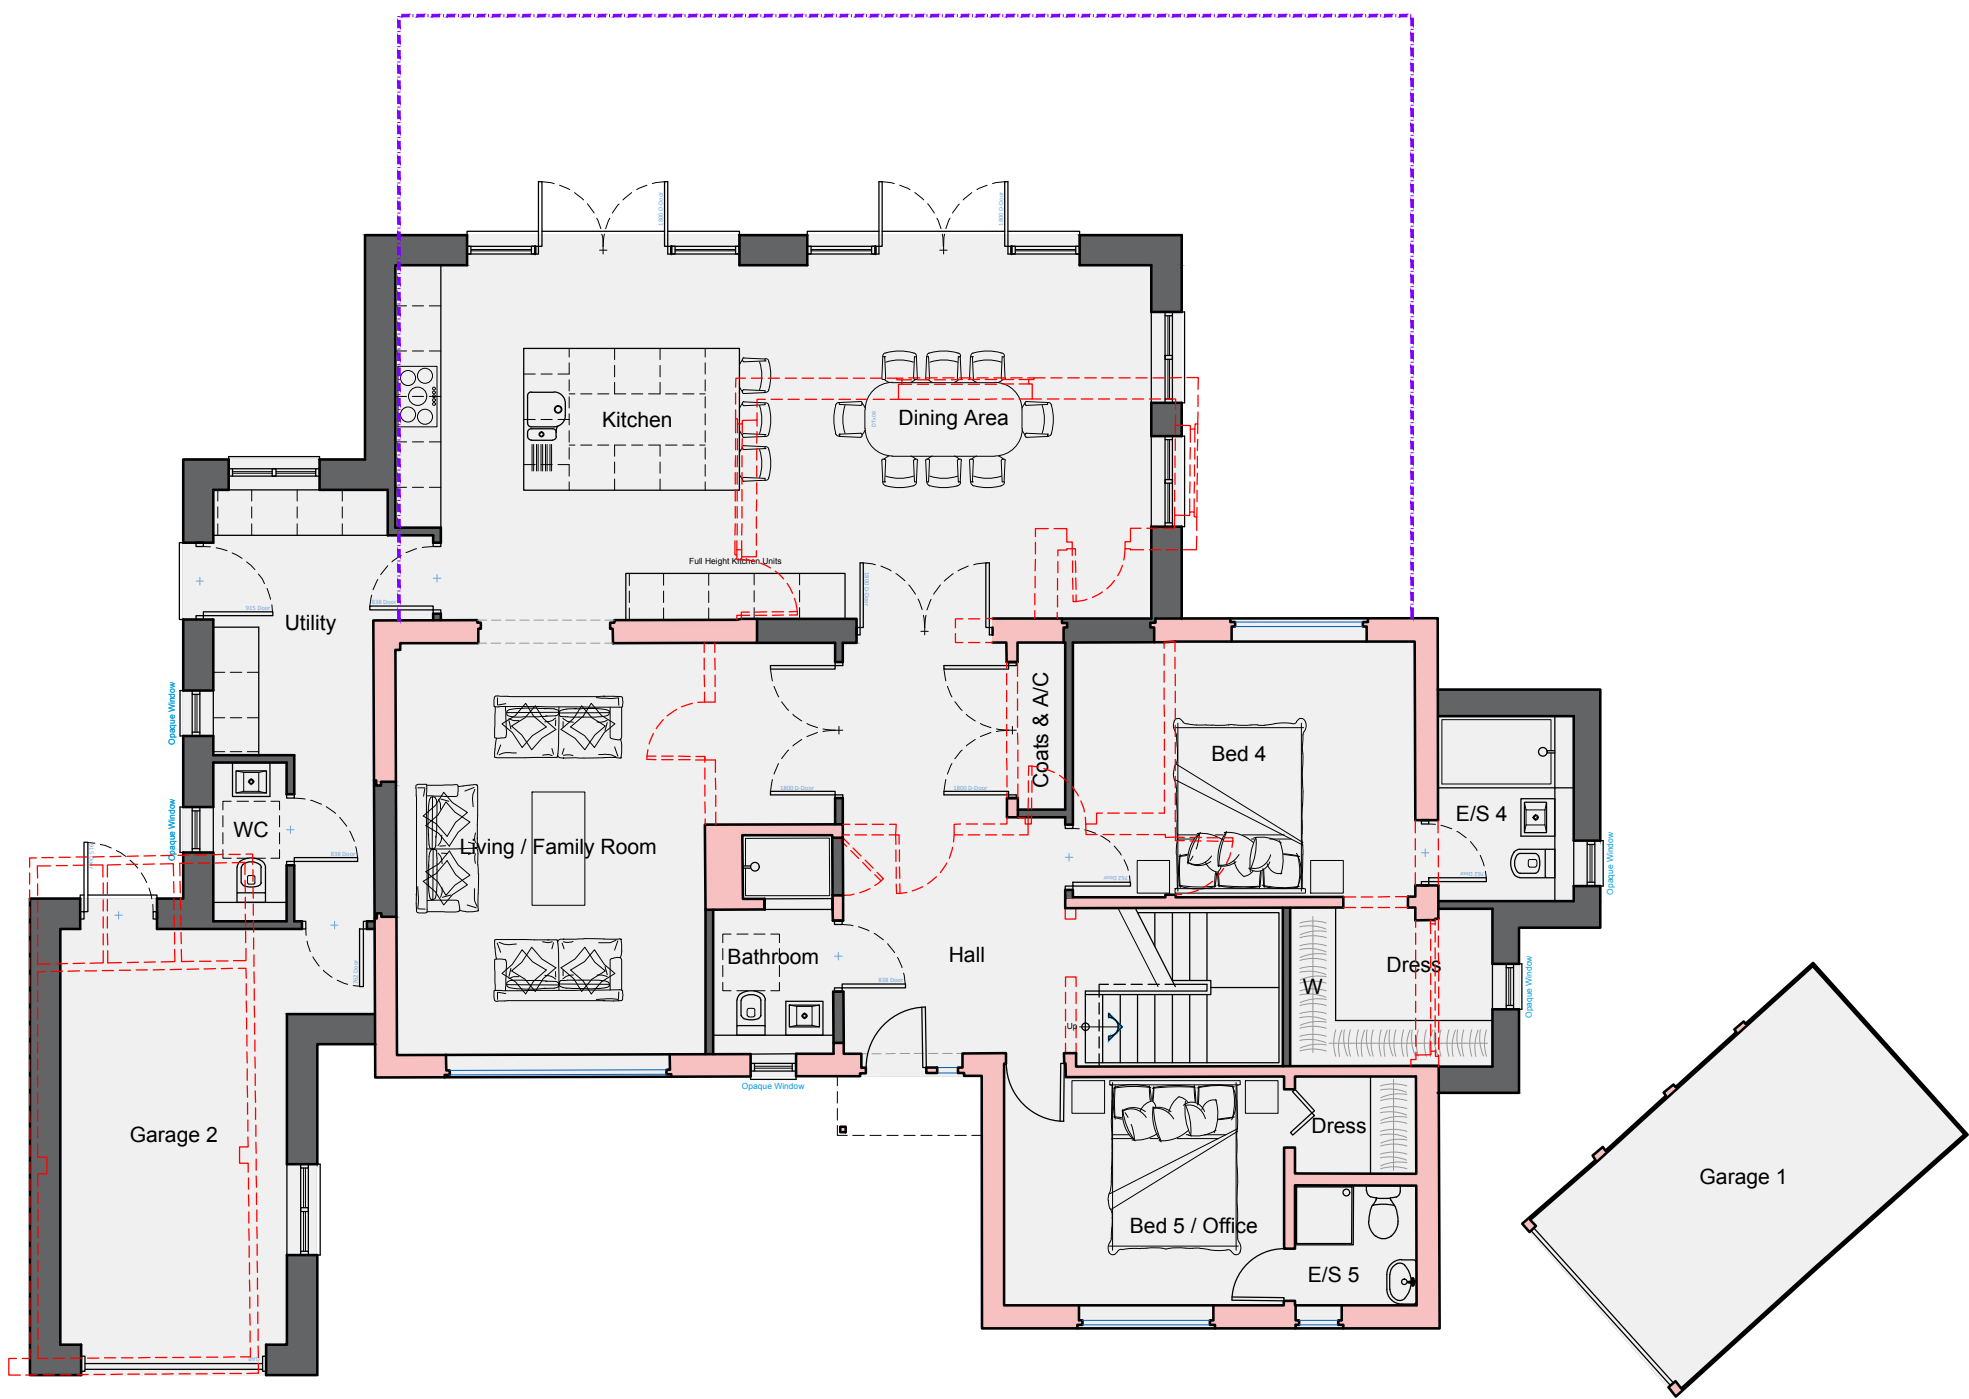

Ground Floor Plan

GIA - 196.0m² (2,110ft²) - Includes Garage(s)

TOTAL GIA - 264.0m² (2,842ft²) - Includes Garage(s)

Existing Walls Proposed Walls Walls being demolished Permitted Development

REV.	DATE	REVISIONS	REV.	DATE	REVISIONS	CLIENT:	MR & MRS BROADBENT	PROJECT:	3 BYEWAYS CLOSE, KNOWL HILL, RG10 9YL
						SCALE:	1:100 (A1 ORIGINAL)	DRAWING:	PROPOSED FLOOR PLANS
						DRAWN:	CdeO	JOB NO:	24 / P0271
						DATE:	AUG '24	DRAWING NO:	310
								REVISION:	B

© COPYRIGHT EXISTS ON THE DESIGNS AND INFORMATION SHOWN ON THIS DRAWING

This drawing may be scaled or cross referenced to the scale bar for planning application purposes only. Do not scale for any other purpose. Use figured dimensions only. Subject to site survey and all necessary consents. All dimensions to be checked by user and any discrepancies/errors or omissions to be reported to Twenty20 Architecture Ltd before work commences. This drawing is to be read in conjunction with all other relevant materials.

TWENTY-20
architecture
limited

VISION

+44 (0) 1344 513514
admin@twenty20architecture.co.uk
www.twenty20architecture.co.uk
Old Boundary House, London Road, Summernote, Berkshire, SL5 9DU