



NORTH EAST ELEVATION



SOUTH WEST ELEVATION

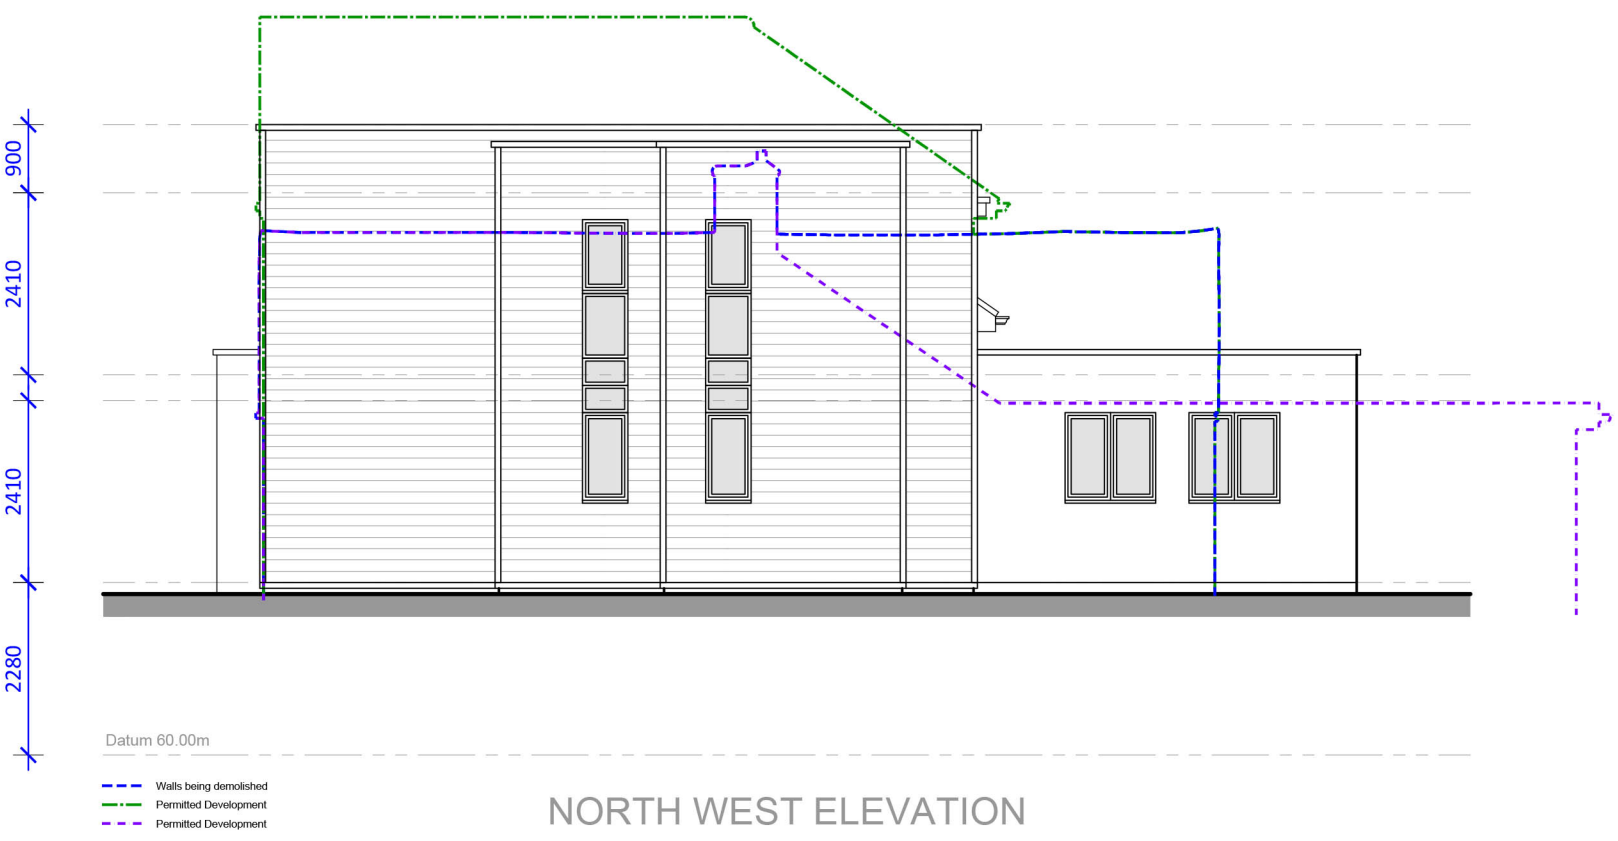

NORTH WEST ELEVATION

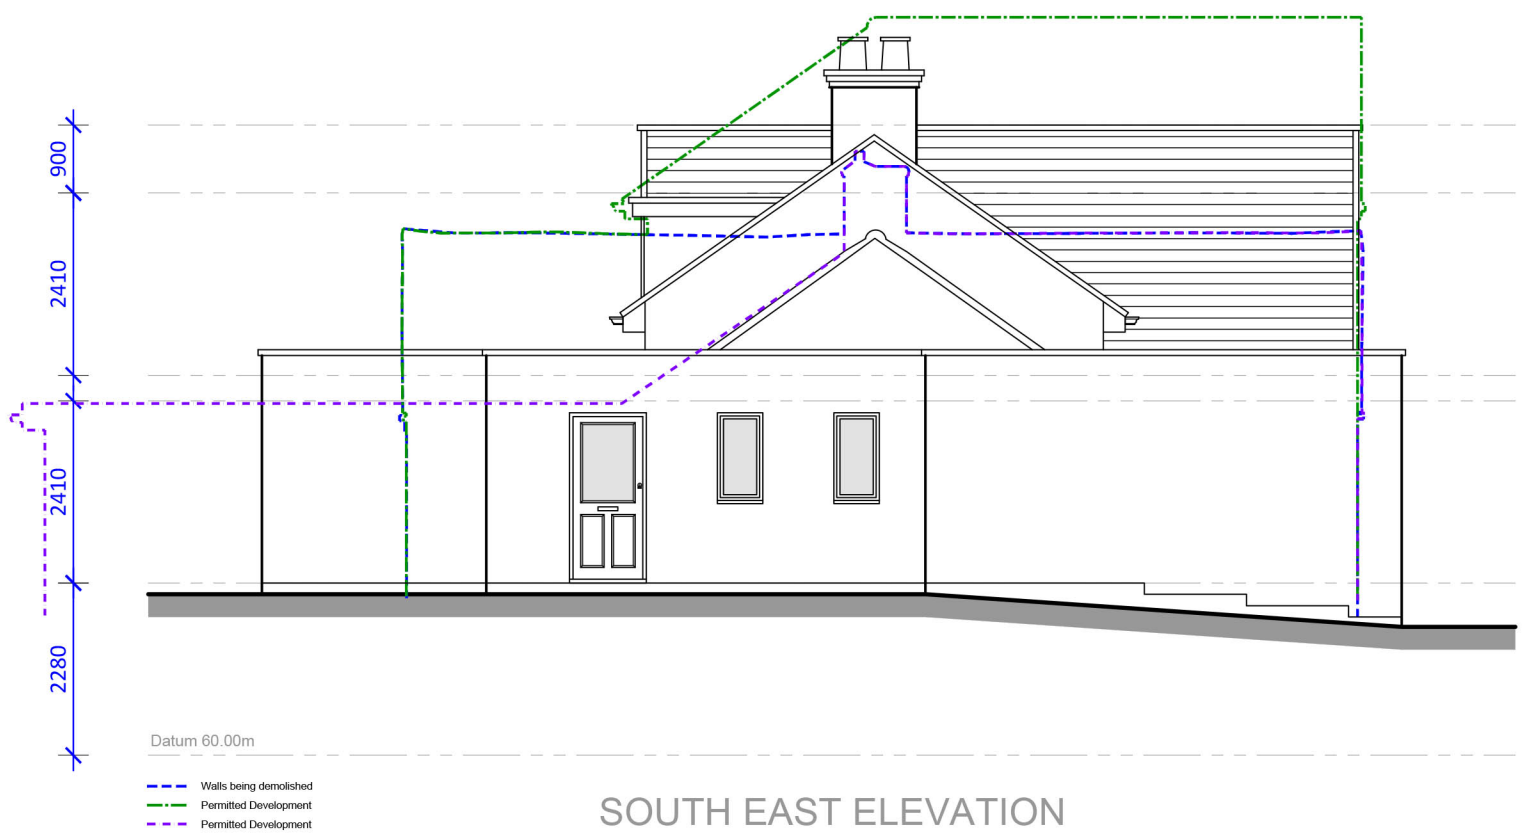

SOUTH EAST ELEVATION

REV.	DATE	REVISIONS	REV.	DATE	REVISIONS	CLIENT:	MR & MRS BROADBENT	PROJECT:	3 BYEWAYS CLOSE, KNOWL HILL, RG10 9YL	TWENTY-20 architecture limited by vision © +44 (0) 1344 513514 info@twenty20architecture.co.uk www.twenty20architecture.co.uk One Boundary House, London Road, Survingate, Beckhams, SL5 9DU
						SCALE:	1:100 (A1 ORIGINAL)	DRAWING:	PROPOSED ELEVATIONS	
						DRAWN:	CdeO	JOB NO:	24 / P0271	
						DATE:	AUG'24	DRAWING NO:	311	
									REVISION:	B