



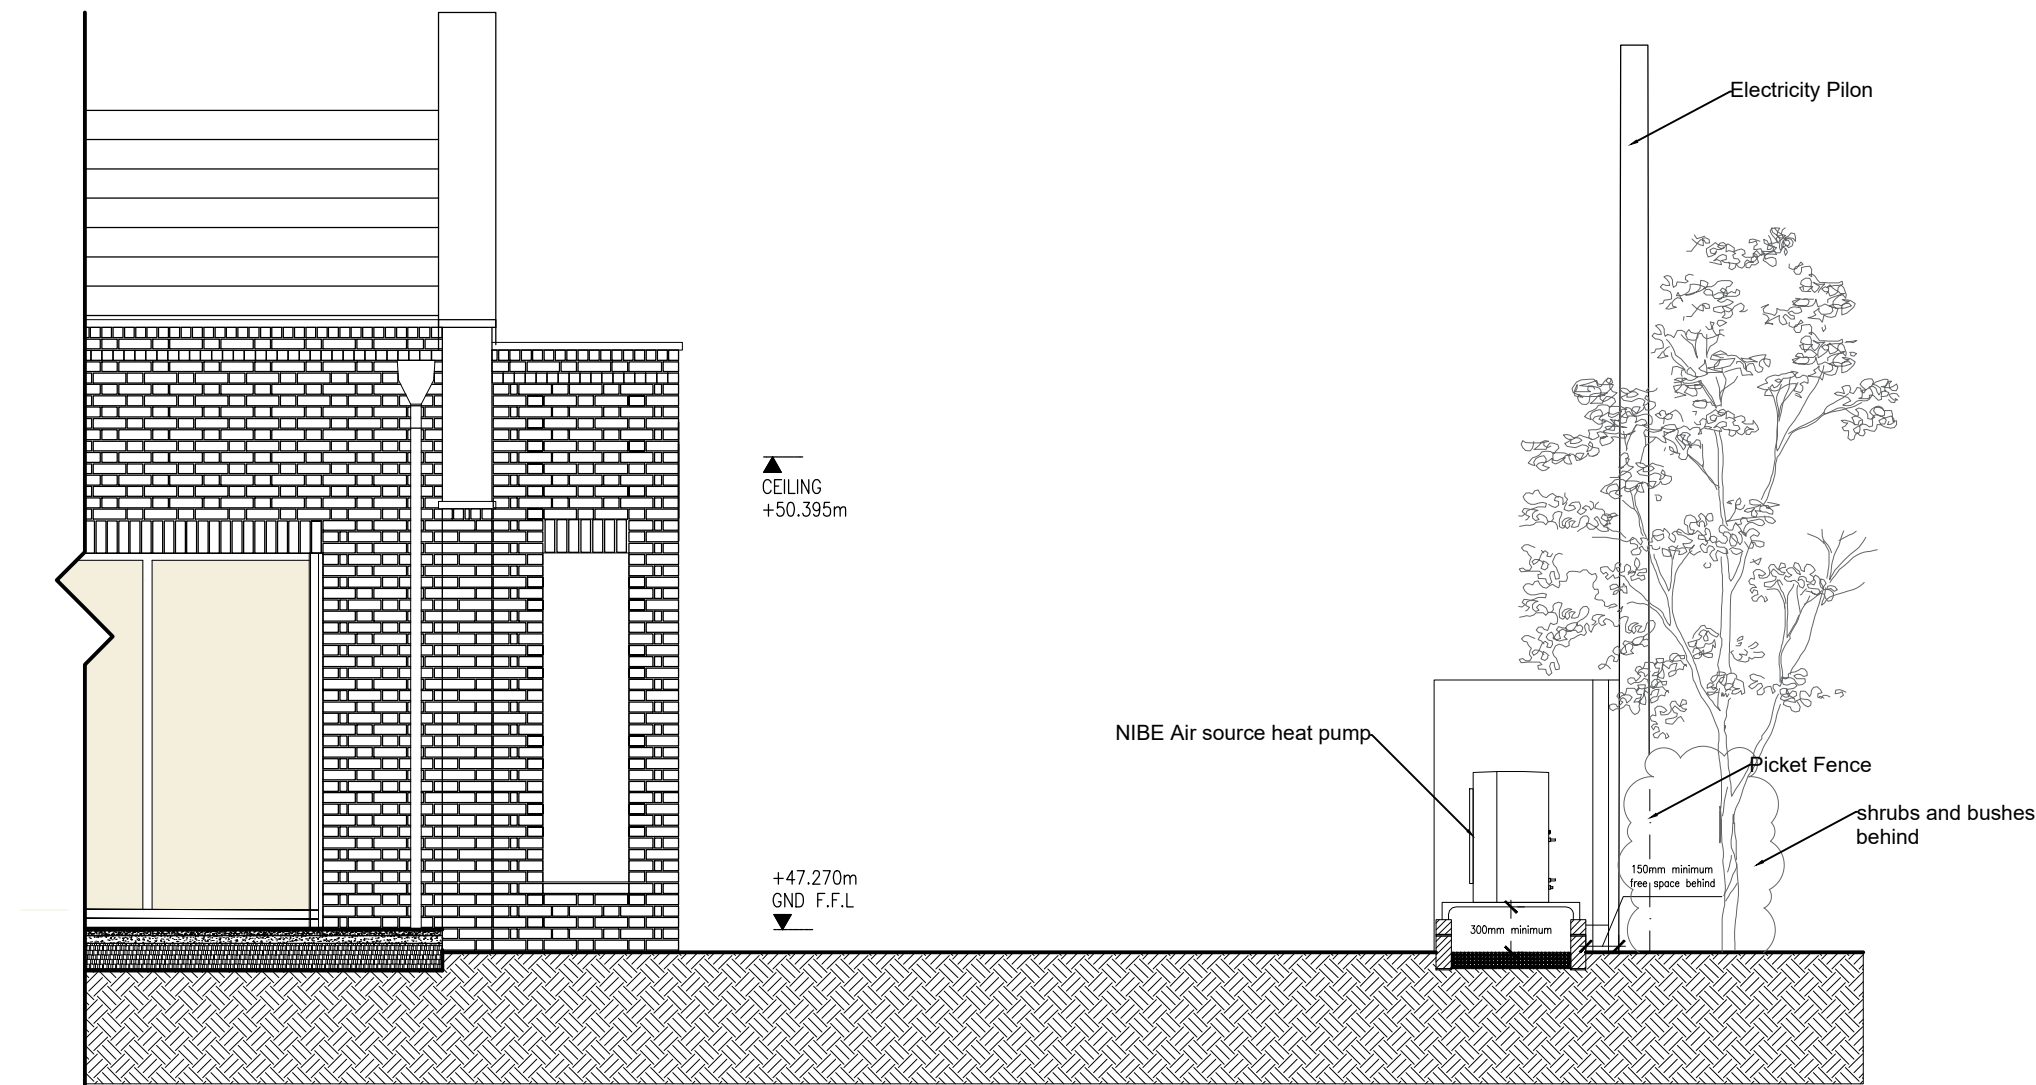

PROPOSED NORTH ELEVATION


1:50

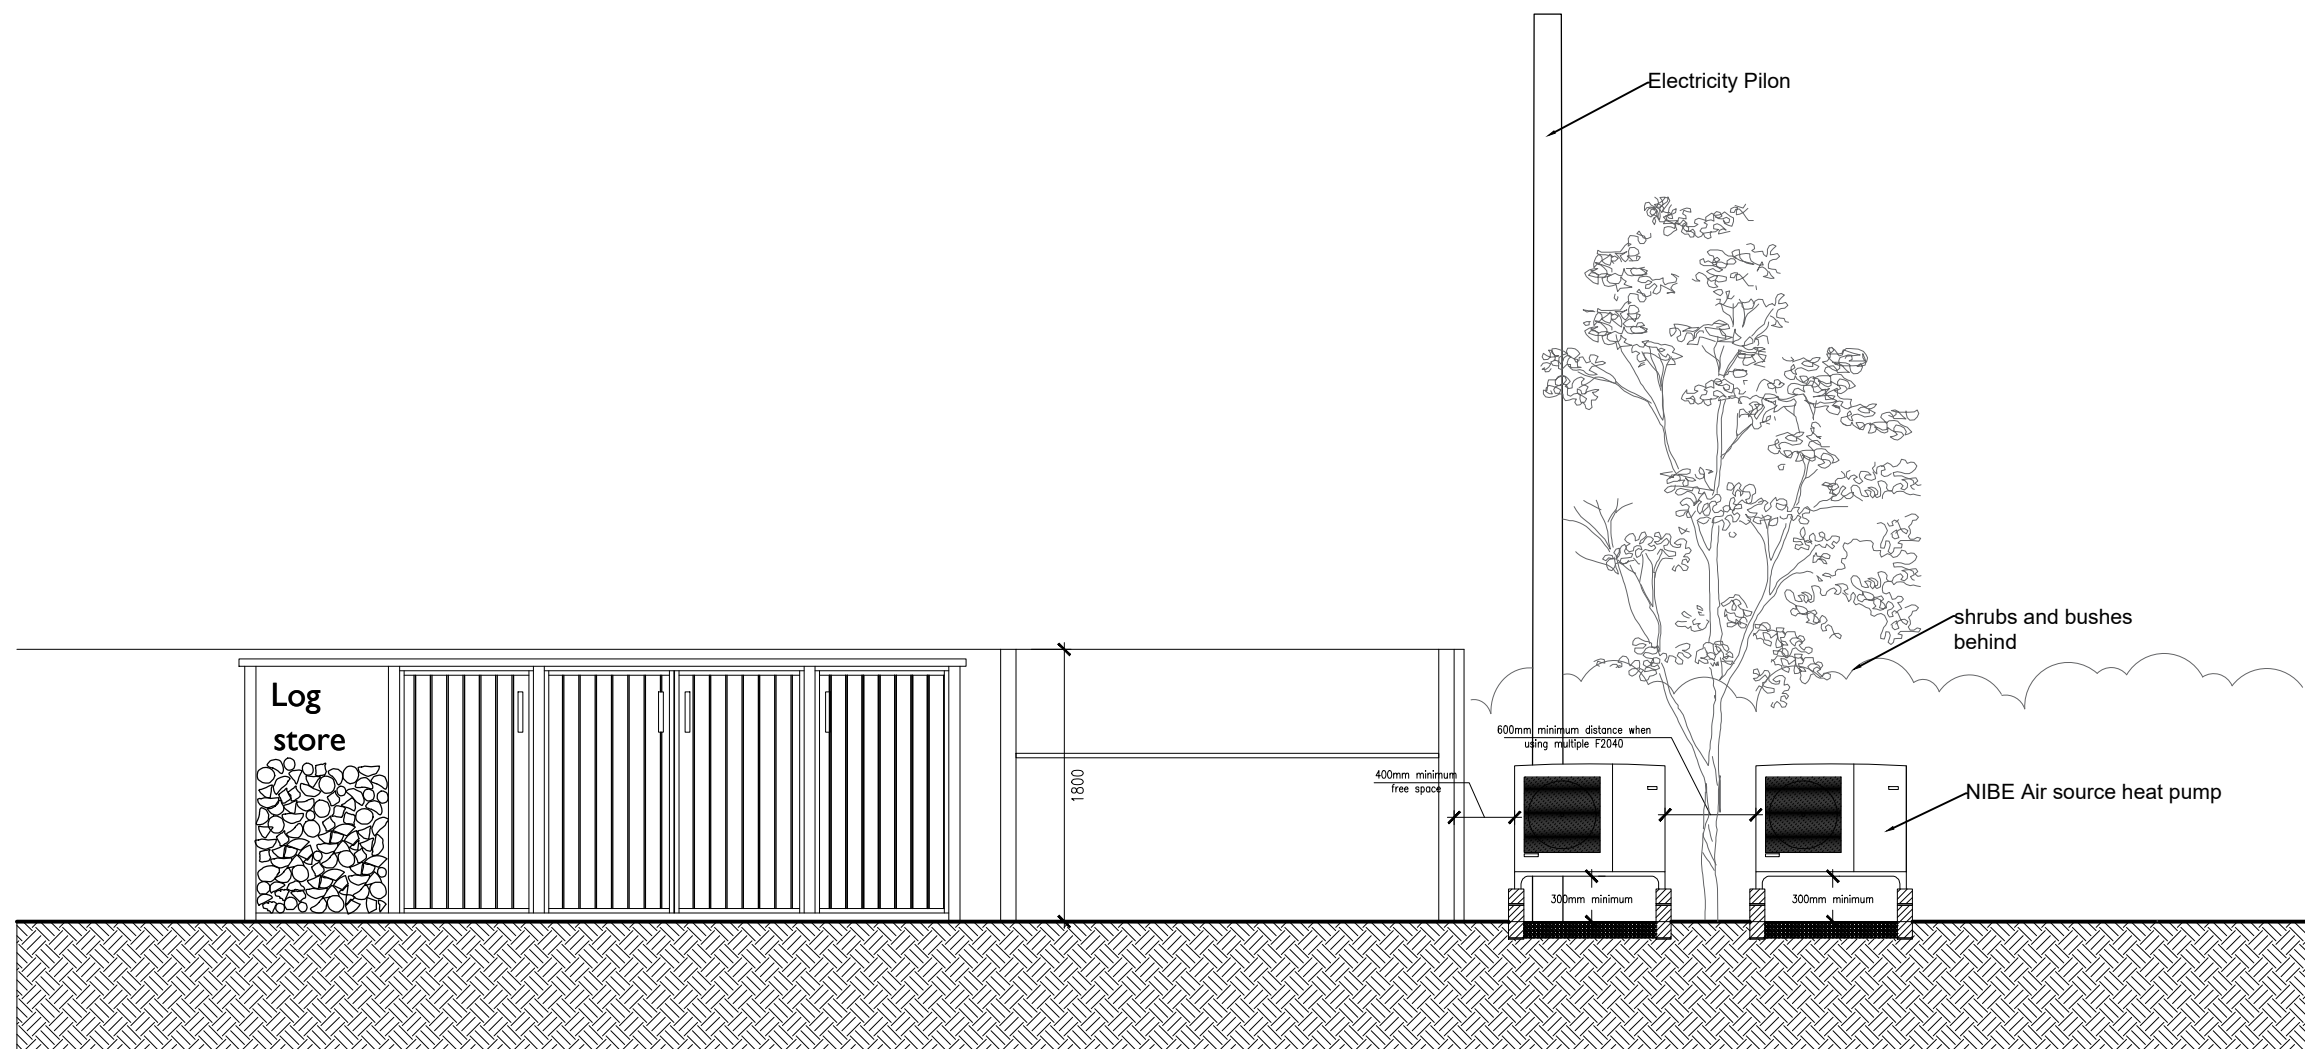

PROPOSED EAST ELEVATION

1:50

AIR SOURCE HEAT PUMP LOCATION

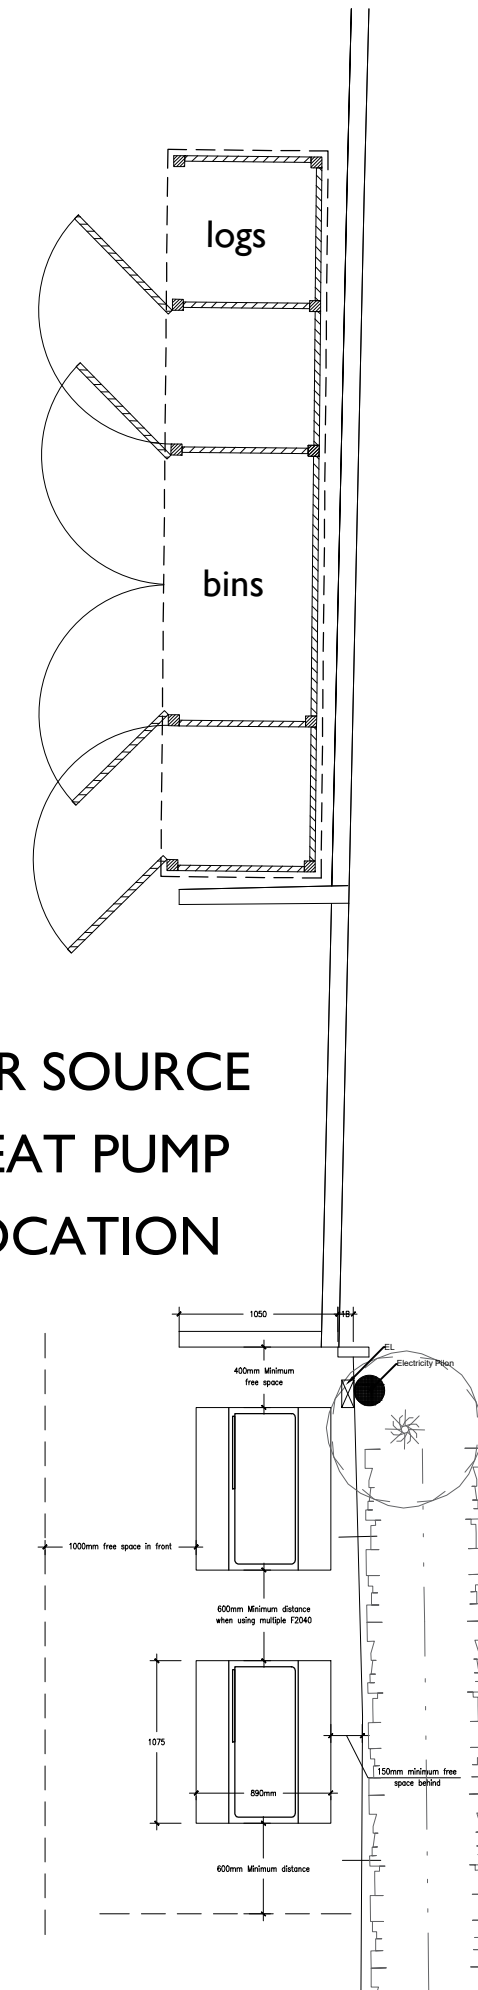

PROPOSED FLOOR PLAN

1:50

Rev:	Date:	Comments:	Drawn by:
Rev A		Planning document	OS

PLANNING DRAWINGS

ARBORFIELD HOUSE,
CHURCH LANE, RG2 9JB

HOUSE EXTENSION & ALTERATIONS

AIR SOURCE HEAT PUMP
DETAIL DRAWINGS

SCALE @ A2 : 1:25 / 1:50

DATE: March 2025

JOB.NO: 22-11

DWG No.: BR 152 A

DRAWN: OS

Issue: 30/04/2025



INFO@INHABITAT-ARCHITECTS.CO.UK
01753 424270
WWW.INHABITAT-ARCHITECTS.CO.UK
1 THAMES SIDE WINDSOR BERKSHIRE SL4 1QN

©
This drawing remains the property of Inhabitat
Architects & Designers and shall not be copied
without prior written consent.

All dimensions to be checked on site and any
discrepancies to be reported before work
commences.

0 1m 2m
1:50 SCALE