


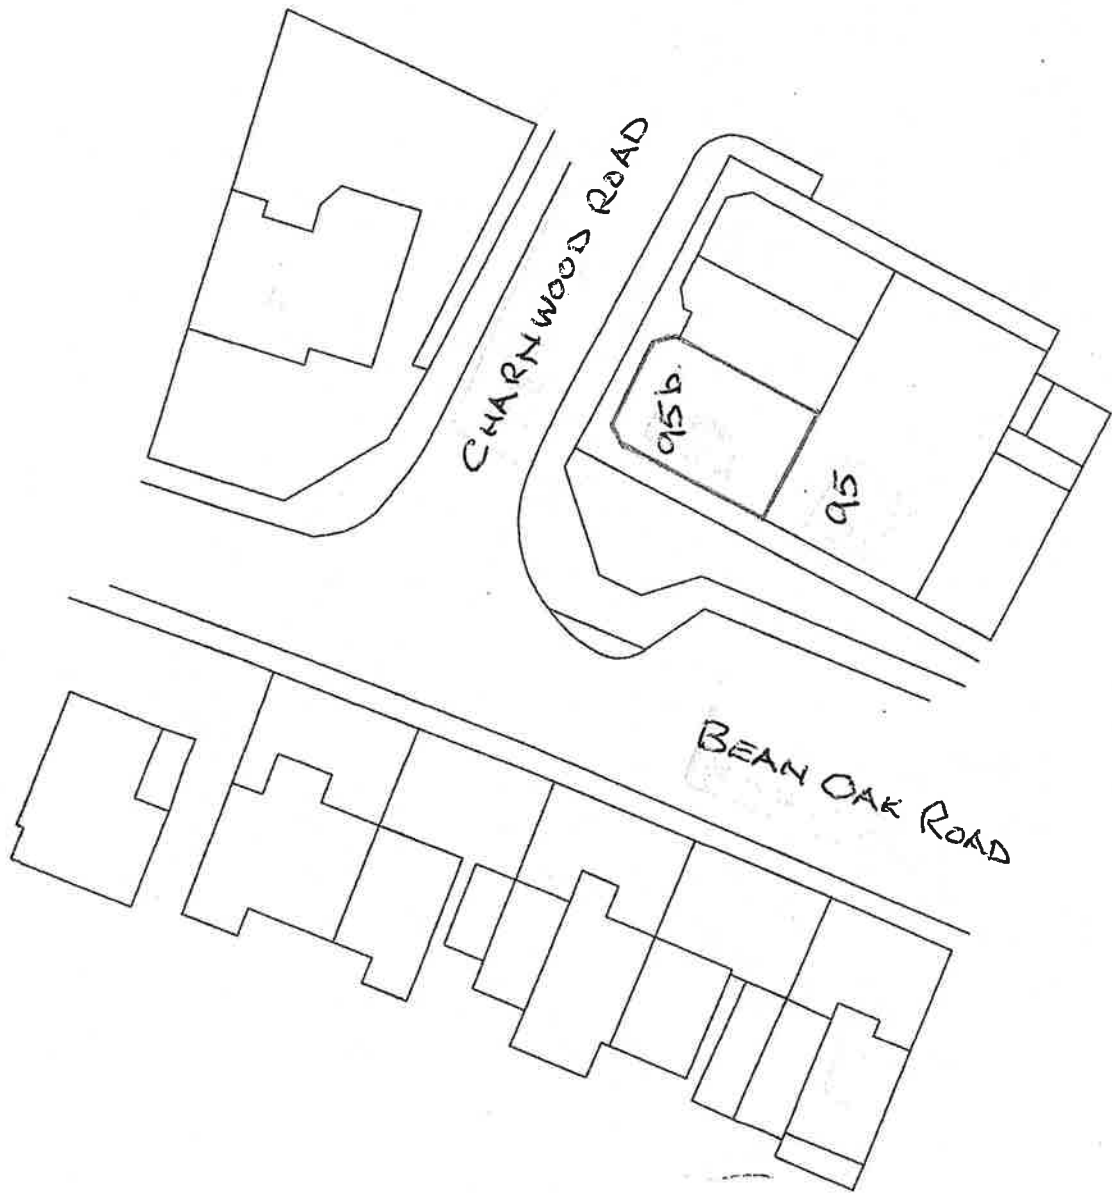


SCALE 1:500



95b. BEAN OAK ROAD
WORKINGHAM
RG40 1RJ

SITE PLAN

95b Bean Oak Road, RG40 1RJ

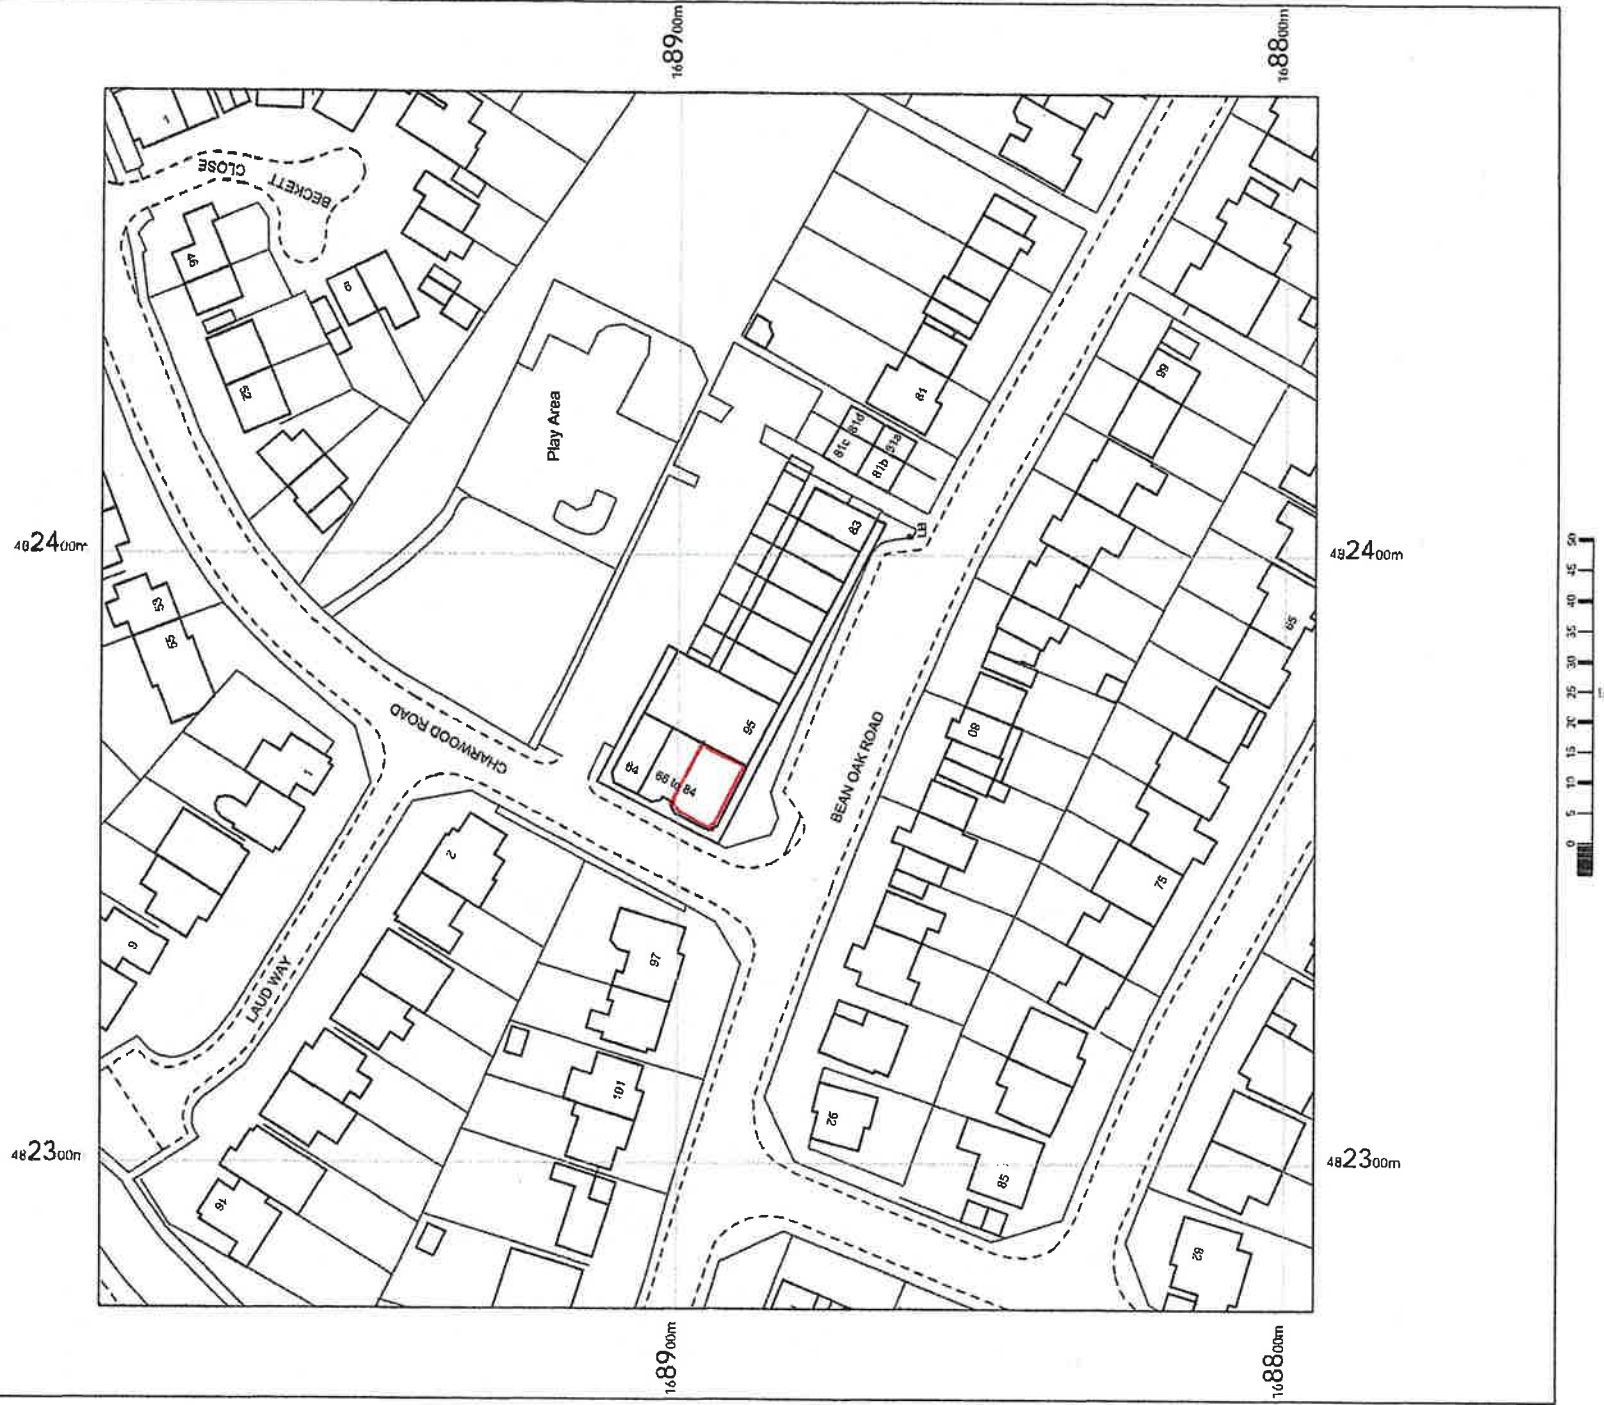

95b Bean Oak Road,
Wokingham,
RG40 1RJ

OS MasterMap 1250/2500/10000 scale
Thursday, December 11, 2025, ID: BLIT-01254RR4
www.planningapplications.co.uk
1:1250 scale print at A4, Centre: 482376 E, 168895 N
© Crown Copyright Ordnance Survey. Licence no.
100051661

