



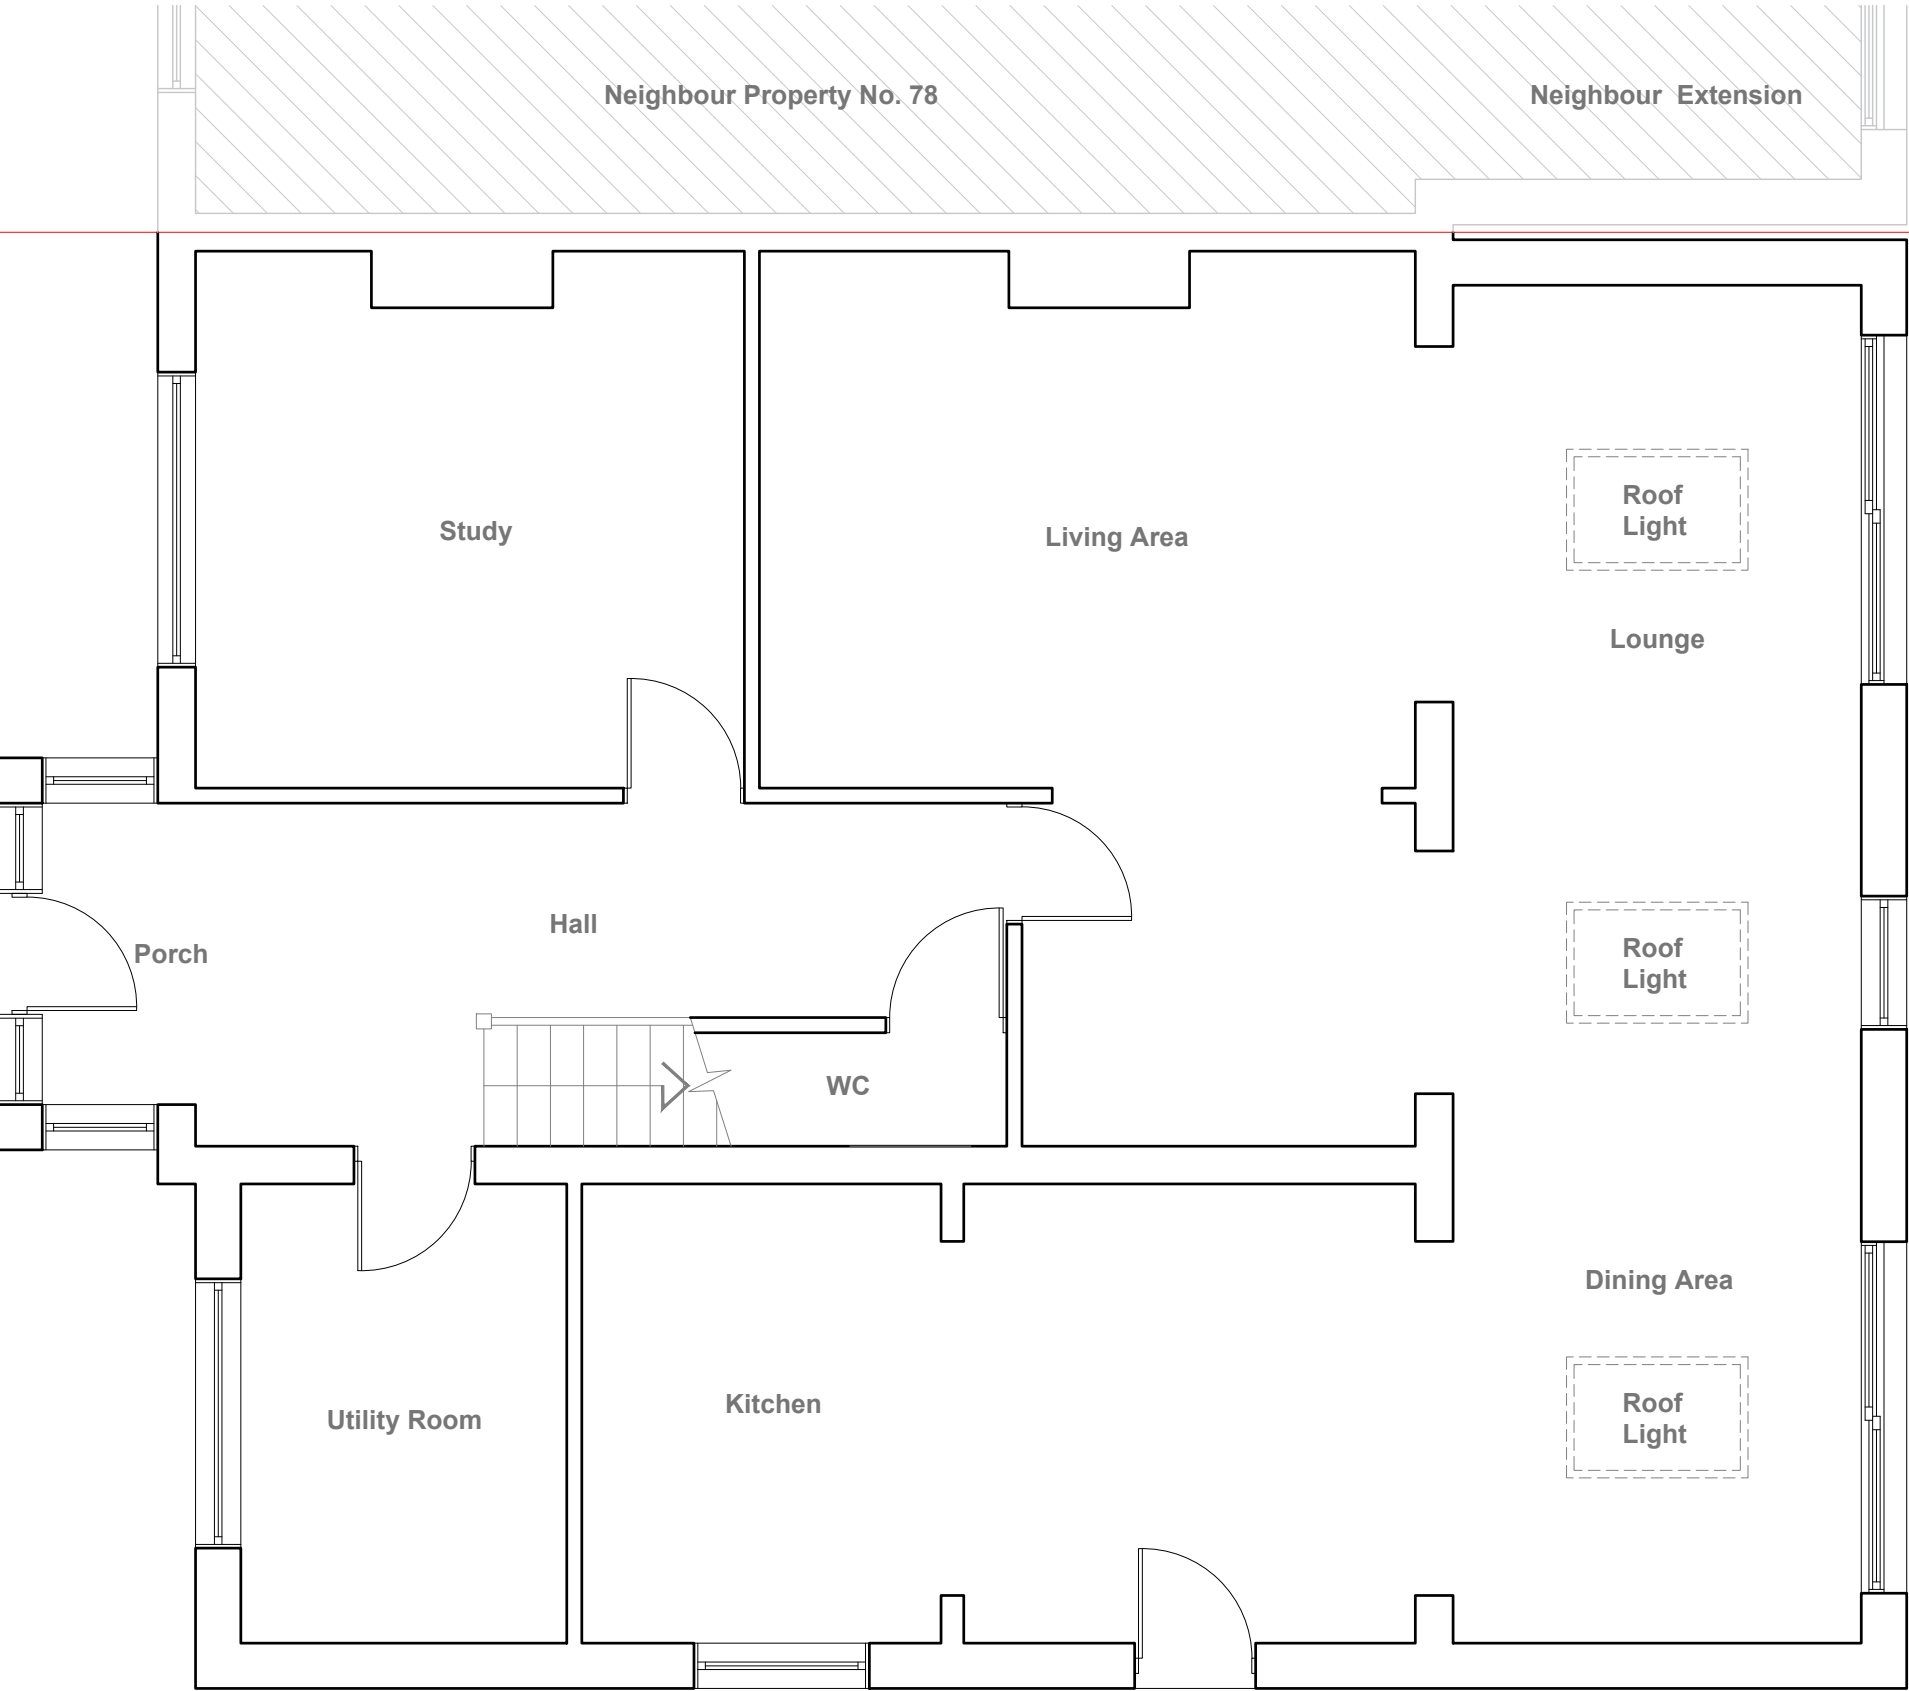

Existing Ground Floor Plan
Scale 1:50



Notes All plans, sections & elevations are based on measured readings and scaled dimension. Any discrepancies be reported immediately. To be read in conjunction with Structural Engineers' drawings and Mechanical and Electrical drawings All Materials To Match Existing	Revisions	Drawing name Existing - Ground Floor Plan		Drawing no 80 PA 01	Rev
		Project 80 Arbor Lane Winnersh Wokingham RG415JD		SHIVY DESIGNS & DEVELOPMENTS LTD +44 7 410 377 527 info@upcgrp.com	
		Scale 1:50 @ A2	Status		





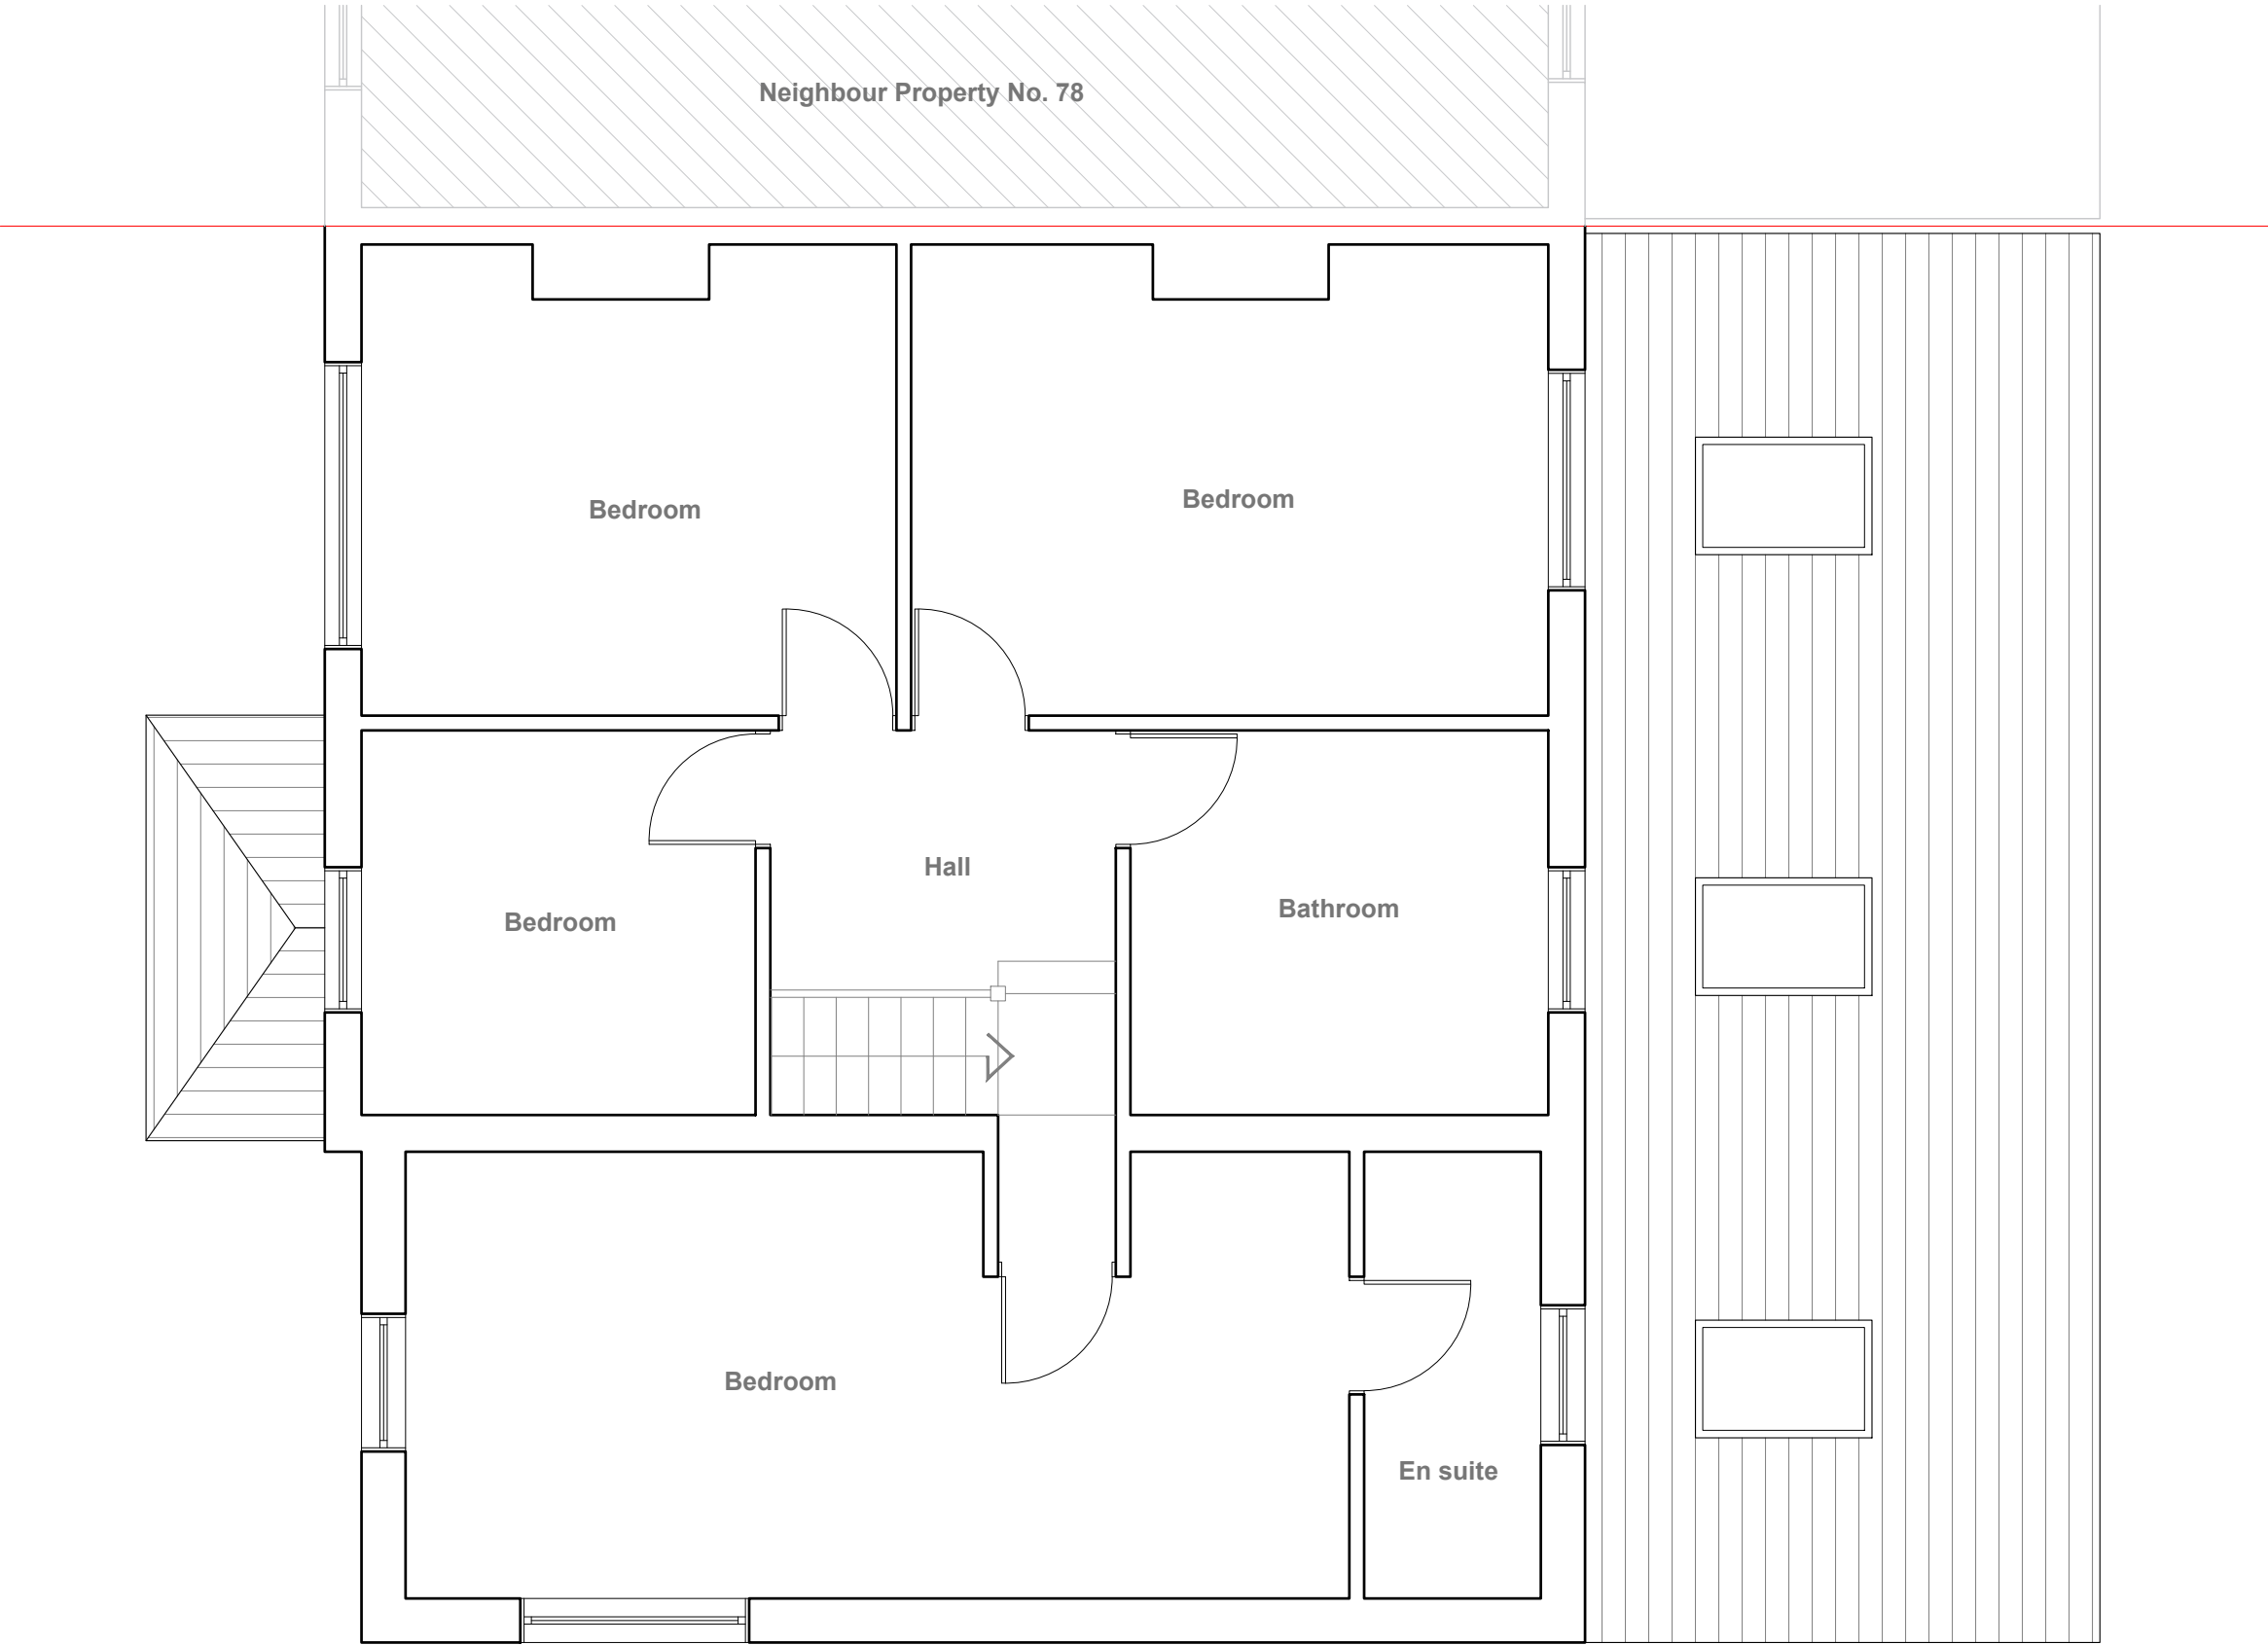


Existing First Floor Plan
Scale 1:50



Notes All plans, sections & elevations are based on measured readings and scaled dimension. Any discrepancies be reported immediately. To be read in conjunction with Structural Engineers' drawings and Mechanical and Electrical drawings All Materials To Match Existing	Revisions	Drawing name Existing - First Floor Plan		Drawing no 80 PA 02	Rev
		Project 80 Arbor Lane Winnersh Wokingham RG415JD		SHIVY DESIGNS & DEVELOPMENTS LTD +44 7 410 377 527 info@upcgrp.com	
		Scale 1:50 @ A2	Status		

Neighbour Property No. 78

   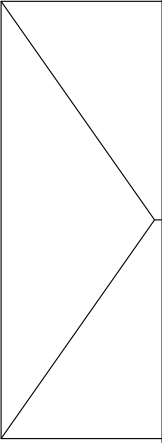 

Existing Roof Plan
Scale 1:50



Notes All plans, sections & elevations are based on measured readings and scaled dimension. Any discrepancies be reported immediately. To be read in conjunction with Structural Engineers' drawings and Mechanical and Electrical drawings All Materials To Match Existing	Revisions	Drawing name Existing - Roof Plan		Drawing no 80 PA 03	Rev
		Project 80 Arbor Lane Winnersh Wokingham RG415JD		SHIVY DESIGNS & DEVELOPMENTS LTD +44 7 410 377 527 info@upcgrp.com	
		Scale 1:50 @ A2	Status		




Existing Front Elevation
Scale 1:50



Existing Side Elevation
Scale 1:50




Existing Rear Elevation
Scale 1:50

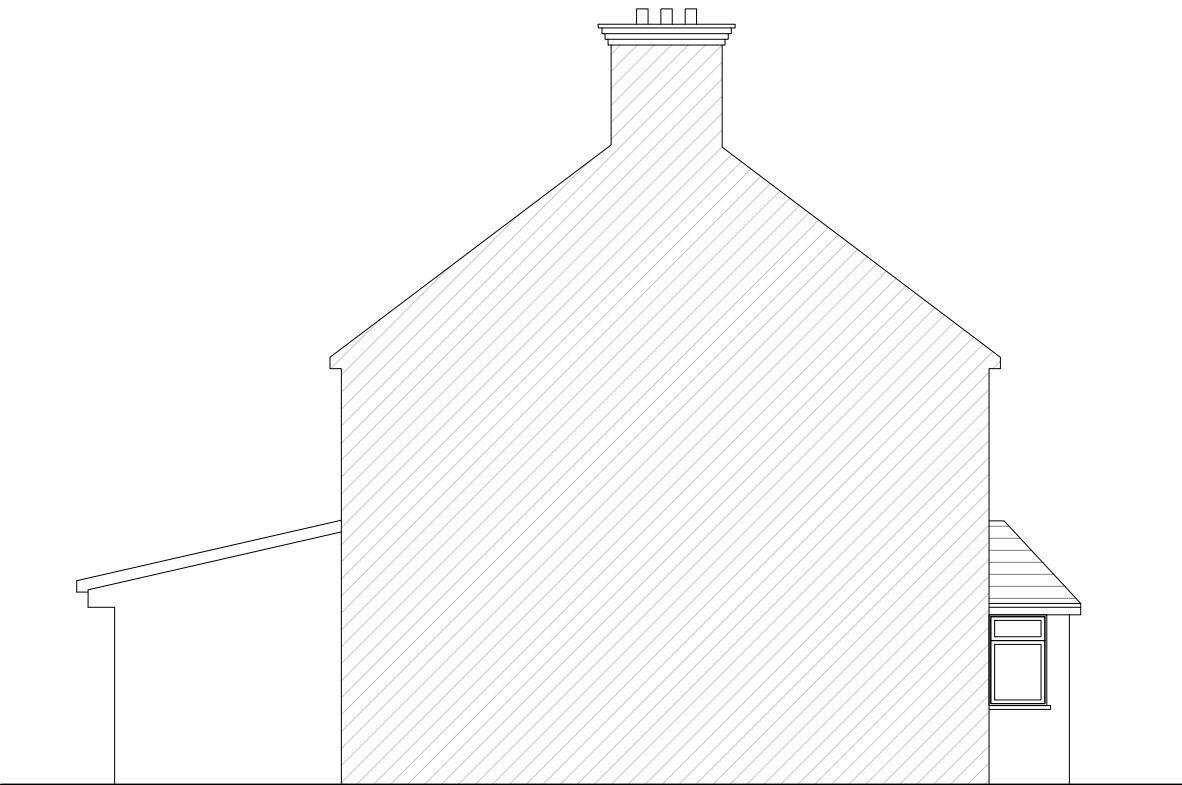

Existing Side Elevation
Scale 1:50



Notes All plans, sections & elevations are based on measured readings and scaled dimension. Any discrepancies be reported immediately. To be read in conjunction with Structural Engineers' drawings and Mechanical and Electrical drawings All Materials To Match Existing	Revisions	Drawing name Existing - Elevations		Drawing no 80 PA 04	Rev
		Project 80 Arbor Lane Winnersh Wokingham RG415JD		 SHIVY DESIGNS & DEVELOPMENTS LTD +44 7410377527 info@upcgrp.com	
		Scale 1:100 @ A3	Status		

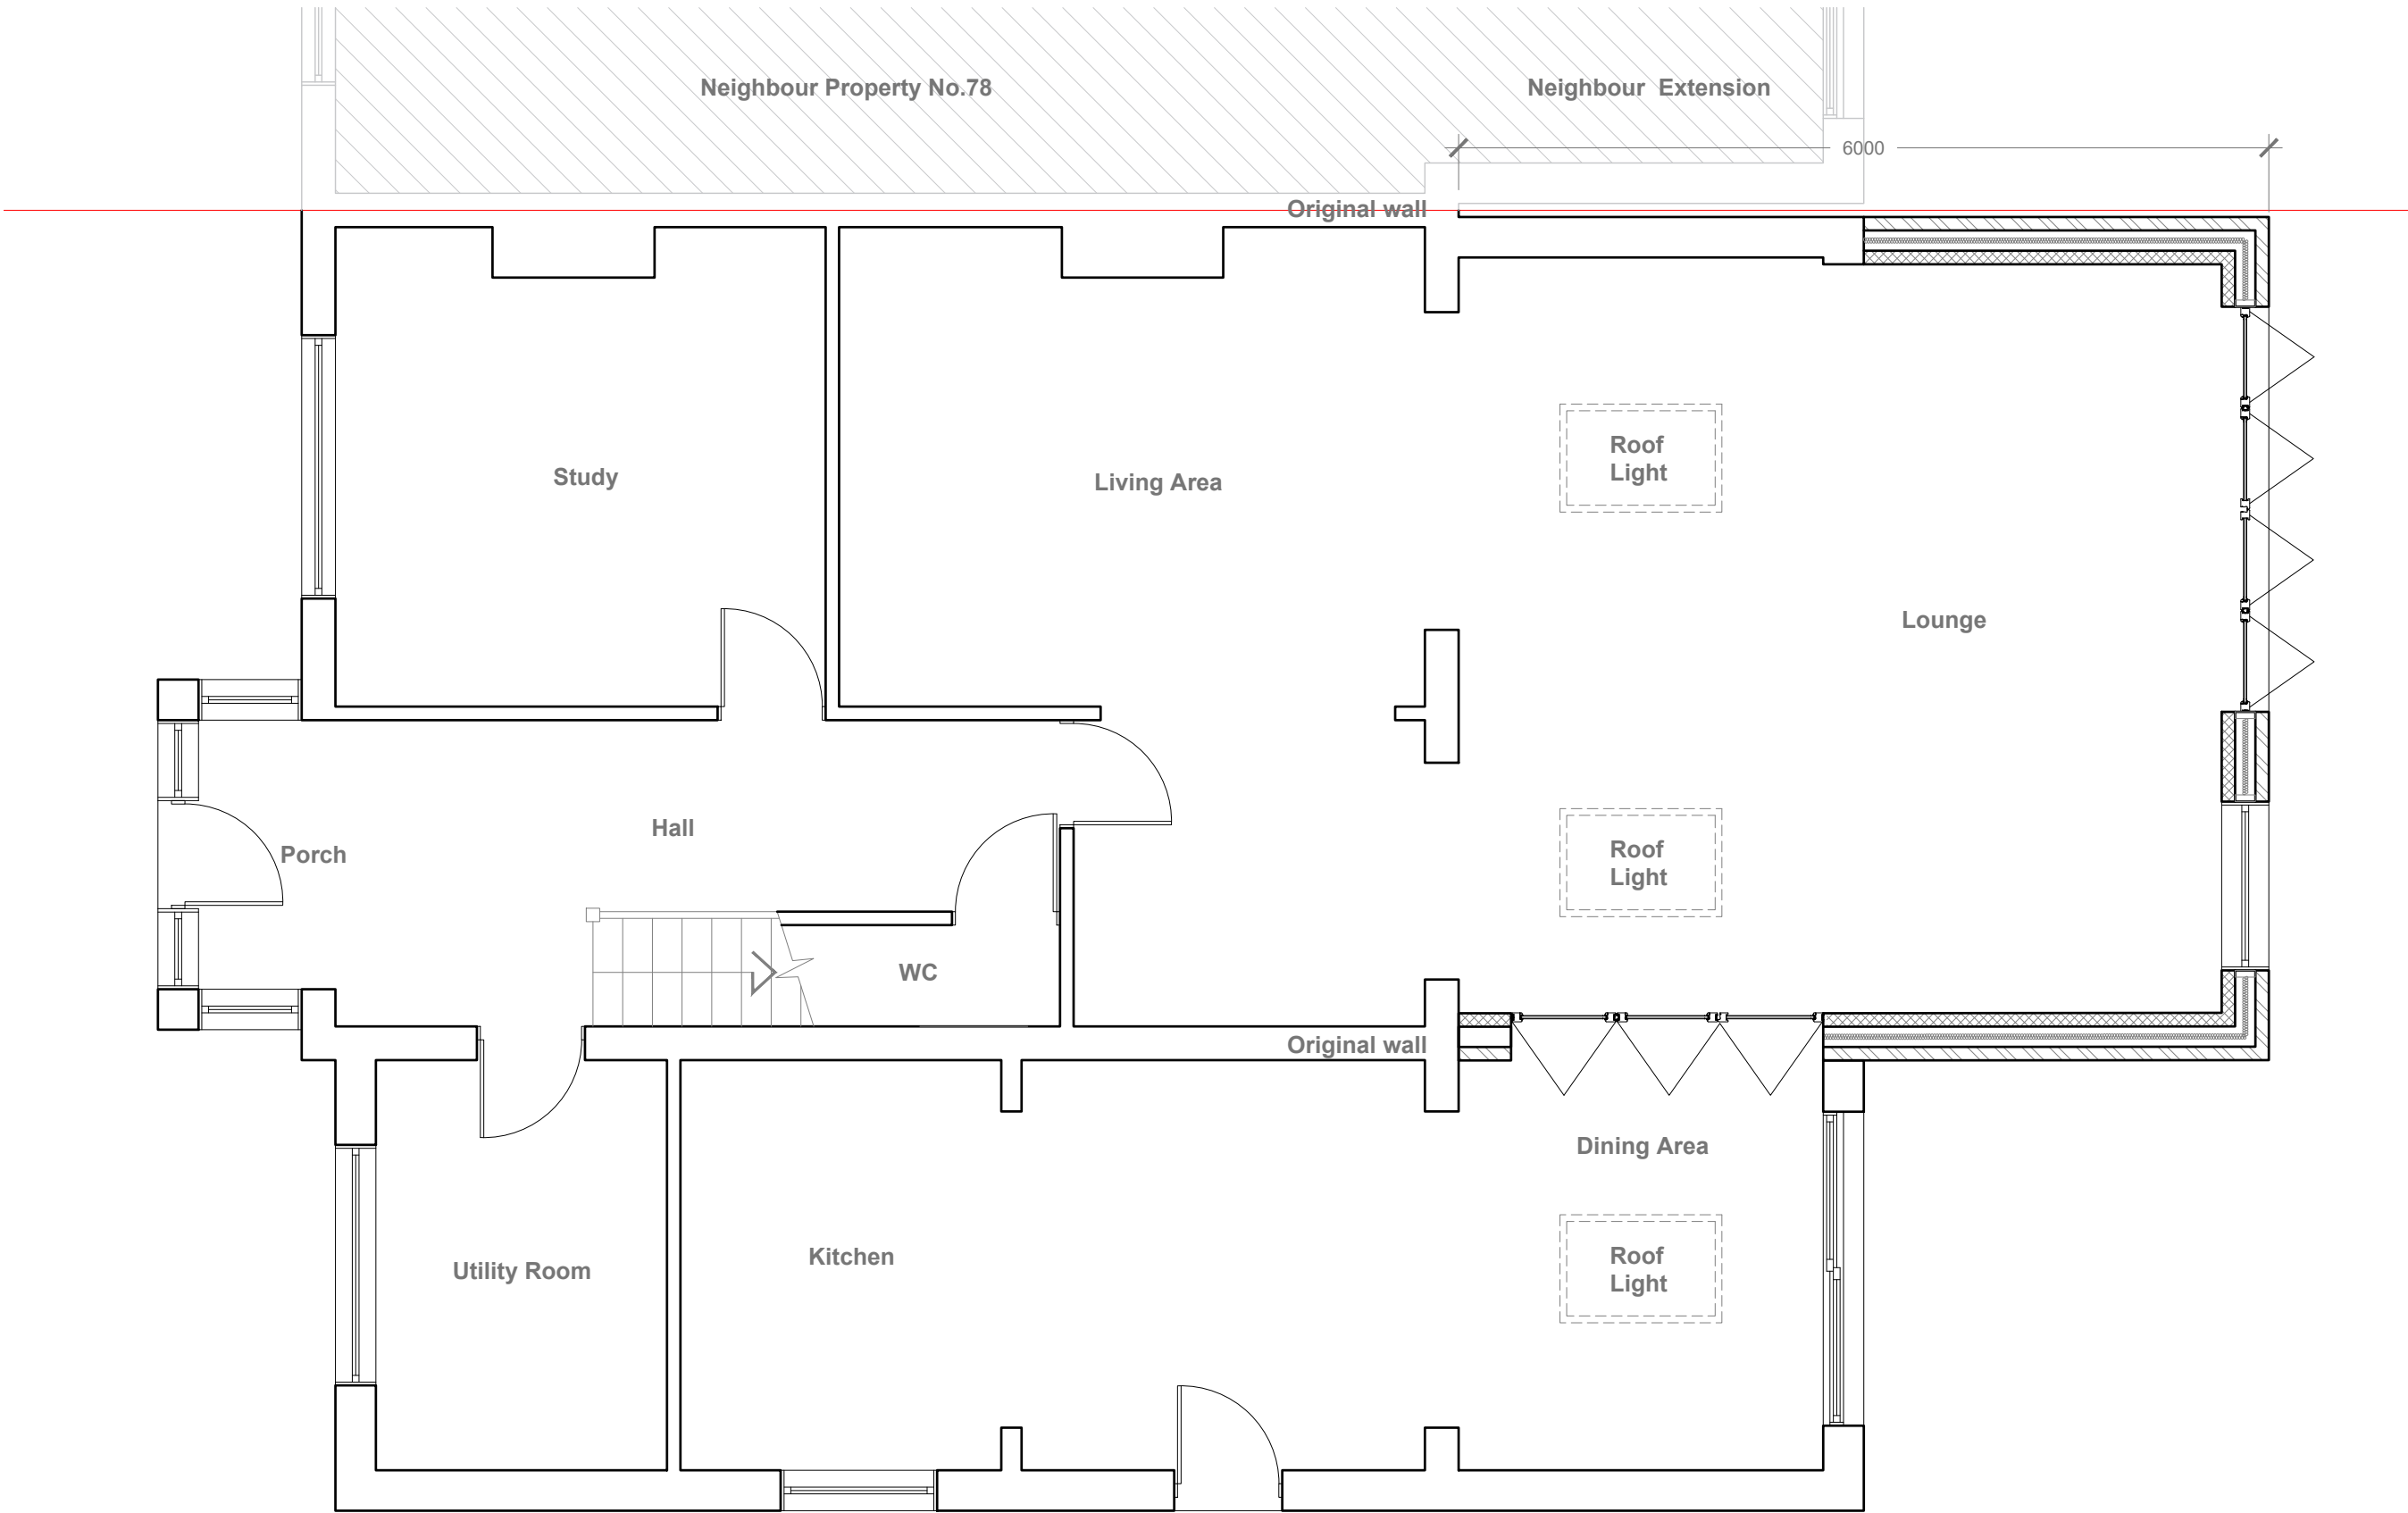


Proposed Ground Floor Plan
Scale 1:50



Notes All plans, sections & elevations are based on measured readings and scaled dimension. Any discrepancies be reported immediately. To be read in conjunction with Structural Engineers' drawings and Mechanical and Electrical drawings All Materials To Match Existing	Revisions	Drawing name Proposed - Ground Floor Plan		Drawing no 80 PA 05	Rev
		Project 80 Arbor Lane Winnersh Wokingham RG415JD		SHIVY DESIGNS & DEVELOPMENTS LTD +44 7410377527 info@upcgrp.com	
		Scale 1:50 @ A2	Status		

Neighbour Property No. 78

 

Flat Roof

Proposed Roof Plan
Scale 1:50



Notes All plans, sections & elevations are based on measured readings and scaled dimension. Any discrepancies be reported immediately. To be read in conjunction with Structural Engineers' drawings and Mechanical and Electrical drawings All Materials To Match Existing	Revisions	Drawing name Proposed - Roof Plan		Drawing no 80 PA 06	Rev
		Project 80 Arbor Lane Winnersh Wokingham RG415JD		SHIVY DESIGNS & DEVELOPMENTS LTD +44 7 410 377 527 info@upcgrp.com	
		Scale 1:50 @ A2	Status		




Proposed Front Elevation
Scale 1:50



Proposed Side Elevation
Scale 1:50



Proposed Rear Elevation
Scale 1:50

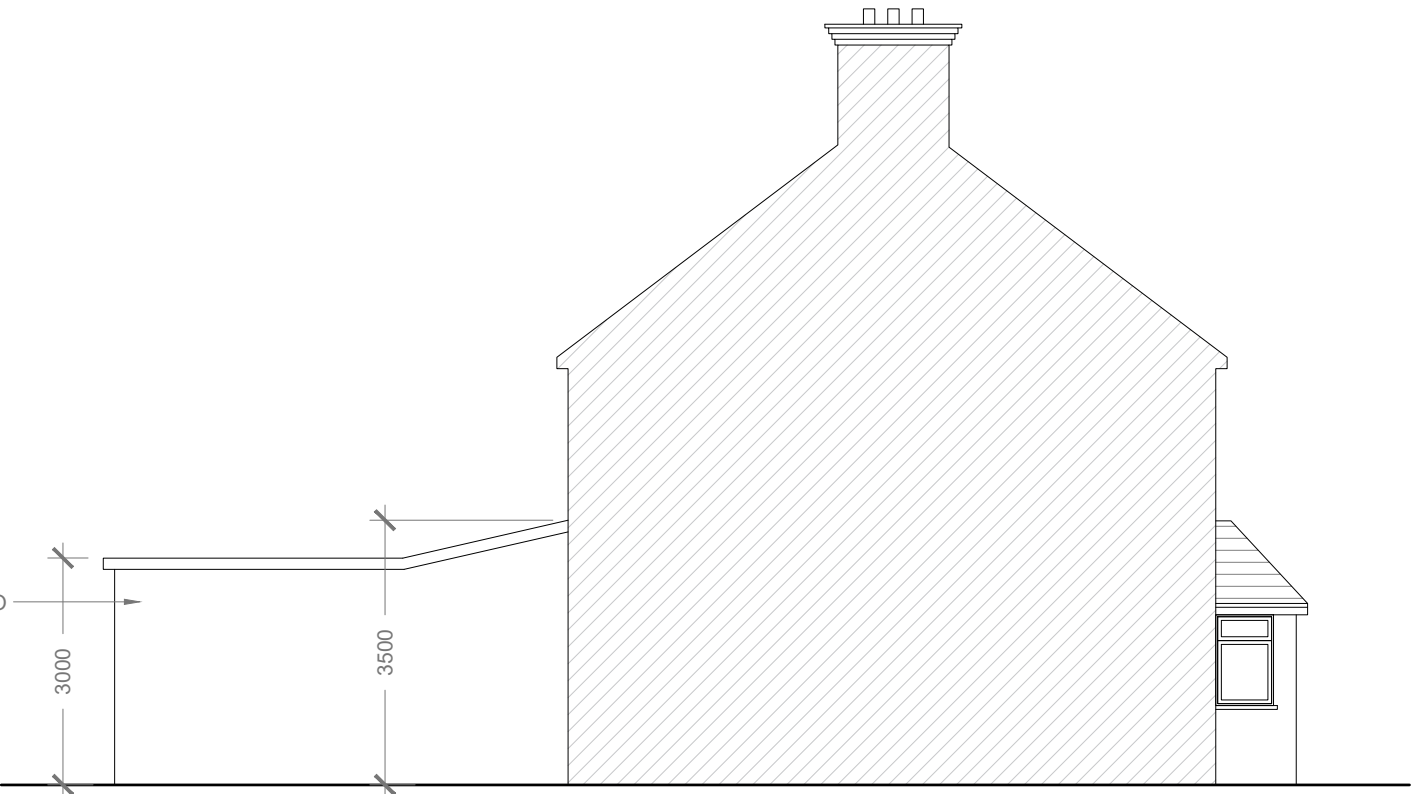



Proposed Side Elevation
Scale 1:50




Notes All plans, sections & elevations are based on measured readings and scaled dimension. Any discrepancies be reported immediately. To be read in conjunction with Structural Engineers' drawings and Mechanical and Electrical drawings All Materials To Match Existing	Revisions	Drawing name Proposed - Elevations		Drawing no 80 PA 07	Rev
		Project 80 Arbor Lane Winnersh Wokingham RG41 5JD		 SHIVY DESIGNS & DEVELOPMENTS LTD +44 7410377527 info@upcgrp.com	
		Scale 1:100 @ A3	Status		



Location Plan
Scale 1:1250

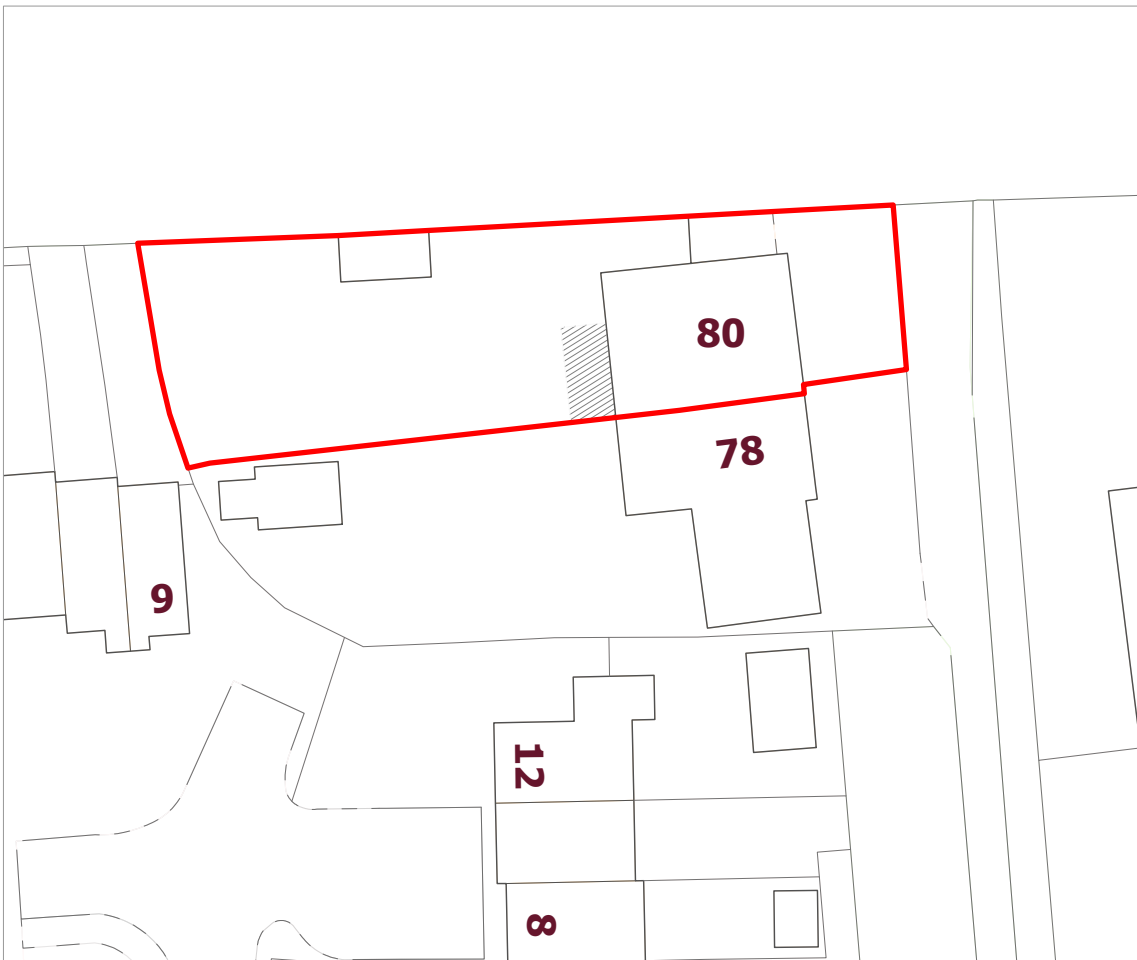 

Block Plan
Scale 1:500

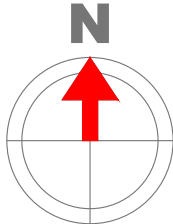

Notes All plans, sections & elevations are based on measured readings and scaled dimension. Any discrepancies be reported immediately. To be read in conjunction with Structural Engineers' drawings and Mechanical and Electrical drawings All Materials To Match Existing	Revisions	Drawing name Proposed - Block Plan Location Plan		Drawing no 80 OS 01	Rev
		Project 80 Arbor Lane Winnersh Wokingham RG415JD			
	Scale 1:500 / 1250 @ A4	Status Planning		 +44 7410377527 info@upcgrp.com	