



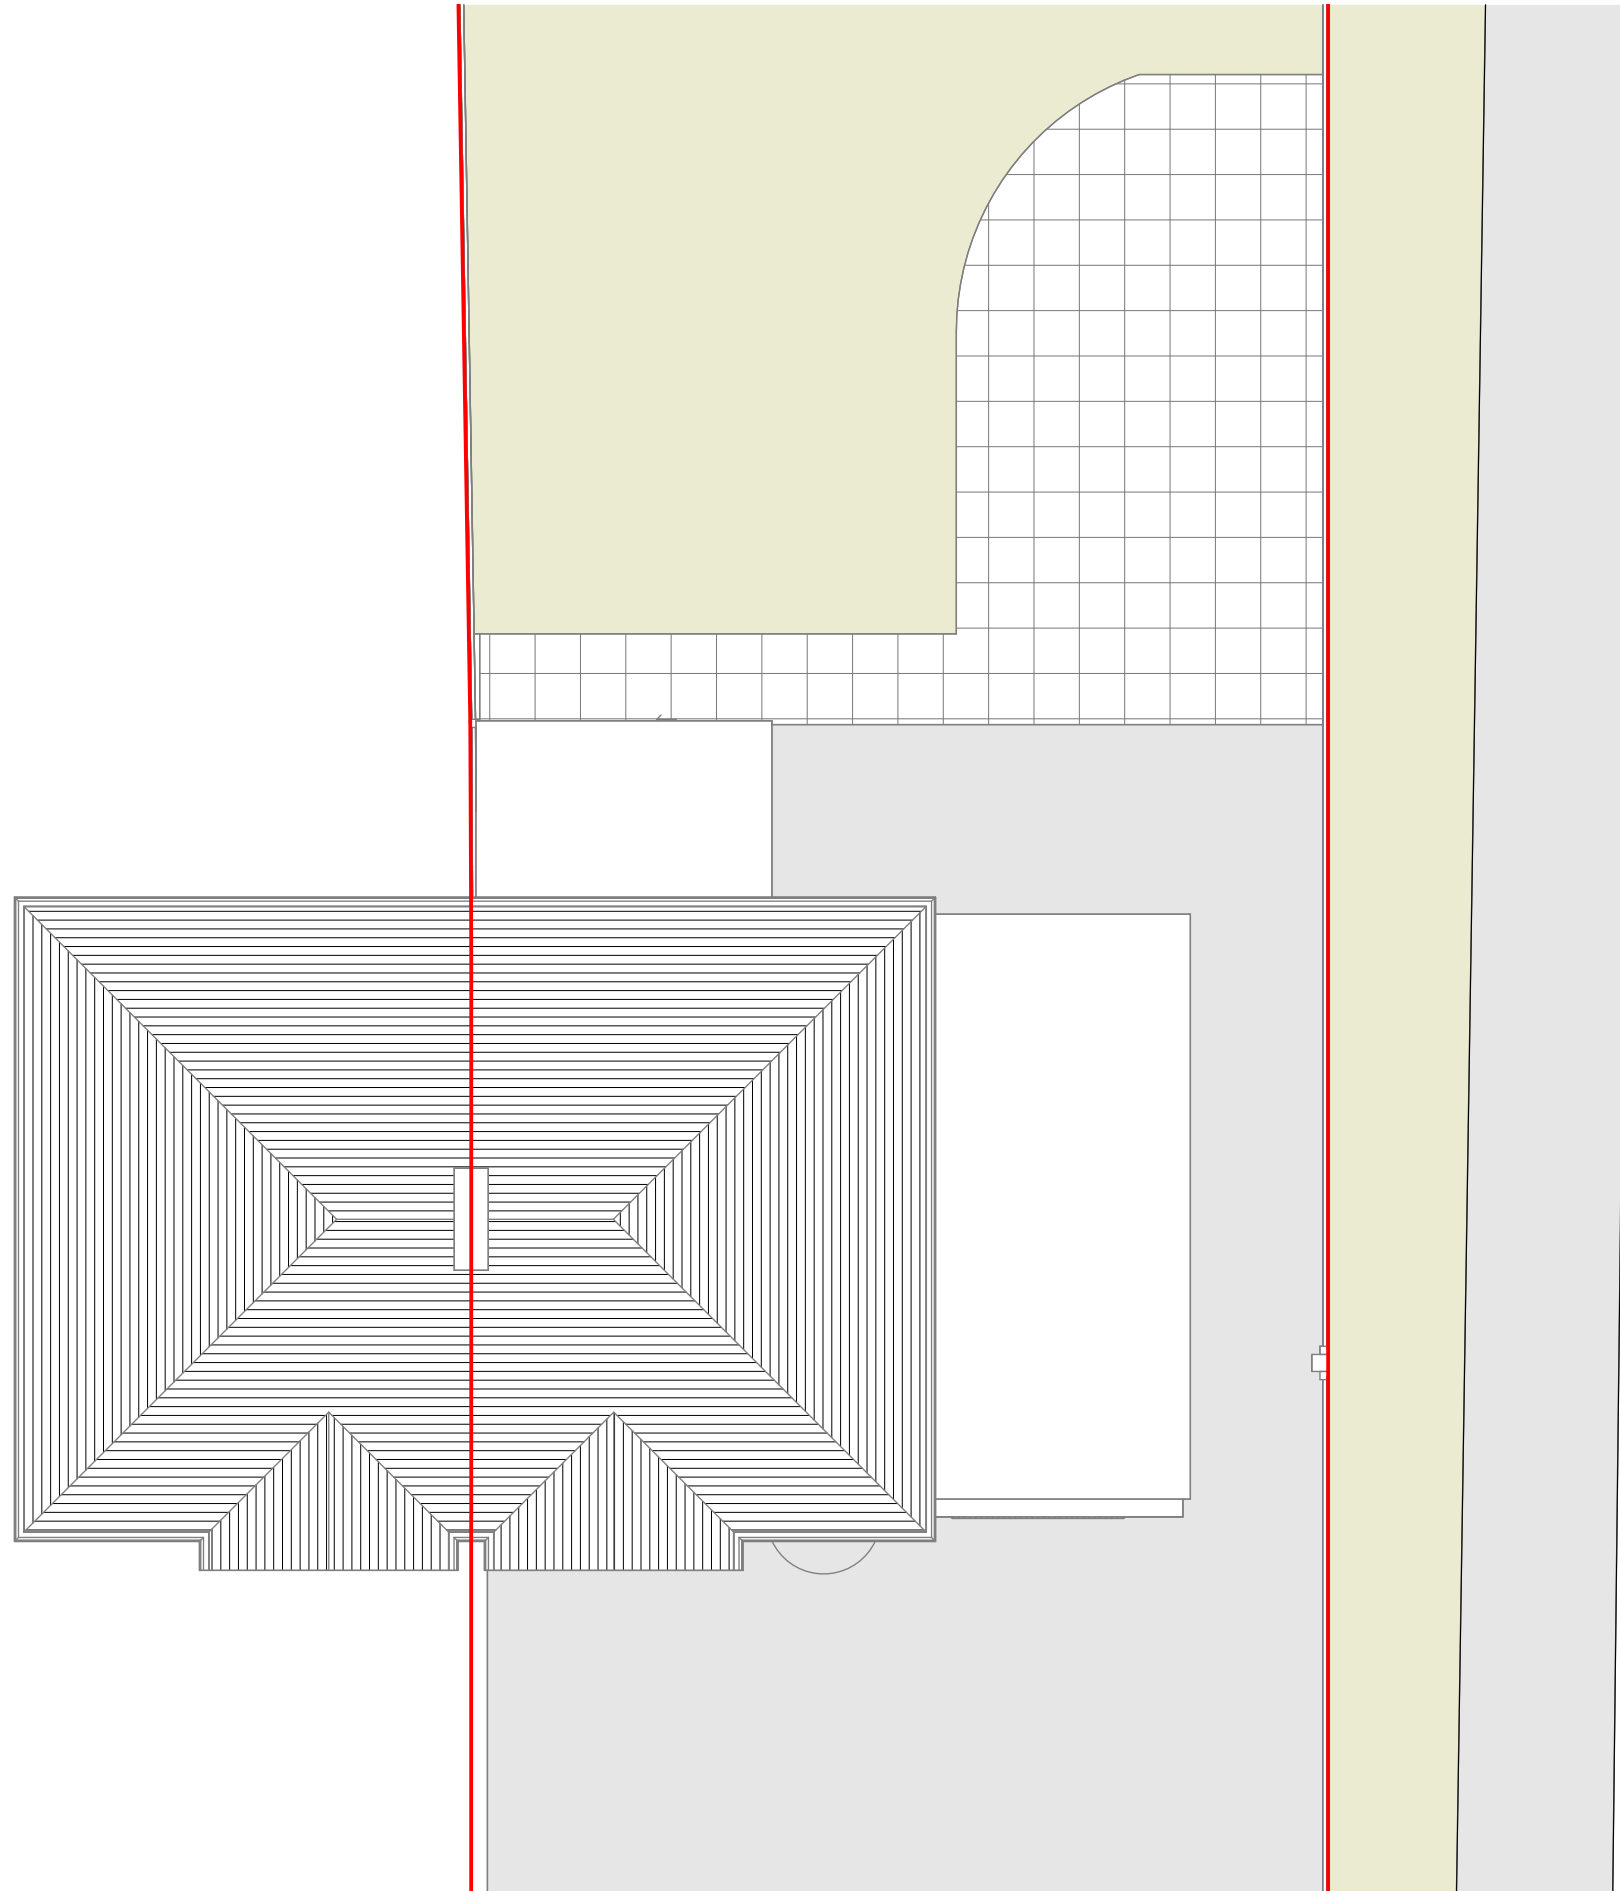

1 02 - EXISTING ROOF PLAN
1 : 100

NOTES:
1. THIS DRAWING IS COPYRIGHT AND MUST NOT BE RE-PRODUCED IN WHOLE OR IN PART WITHOUT WRITTEN PERMISSION.
2. THIS DRAWING REPRESENTS DESIGN INTENT AND CONCEPT ONLY. HENCE IT CAN BE SCALED FOR PLANNING PURPOSES ONLY.
3. THIS DOCUMENT AND ALL ASSOCIATED DOCUMENTS ARE PREPARED FOR SPECIFIC SITE AND EVENT, AND INCORPORATE CALCULATIONS AND MEASUREMENTS AVAILABLE FROM THE CLIENT AT THE TIME OF DRAFTING.
4. THE RECIPIENT AGREES TO PROTECT THE CONTENTS FROM DISTRIBUTION AND DISSEMINATION EXCEPT AS REQUIRED FOR THE SPECIFIC EVENT NAMED, WITHOUT THE WRITTEN PERMISSION OF THE DESIGNER.
5. USE OF THIS DESIGN IS GRANTED TO THE CLIENT FOR THE SPECIFIC AND NAMED EVENT ONLY.

AS | DESIGN STUDIO

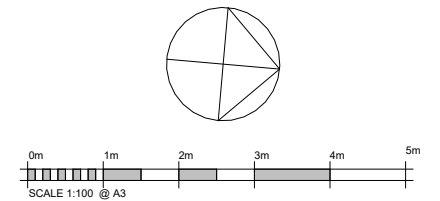

PROJECT

273 Loddon Bridge Road, Woodley,
Reading, RG4 5BL

TITLE

Existing Roof Plan

CLIENT

Mr Neel Bhogal

DRAWN BY
AS

CHECKED BY
AS

DATE
13/04/2025

SCALE (@ A3)
1 : 100

PROJECT NUMBER
25008

DRAWING NUMBER
25008-ZZ-RF-DR-T-0303

REV
A