


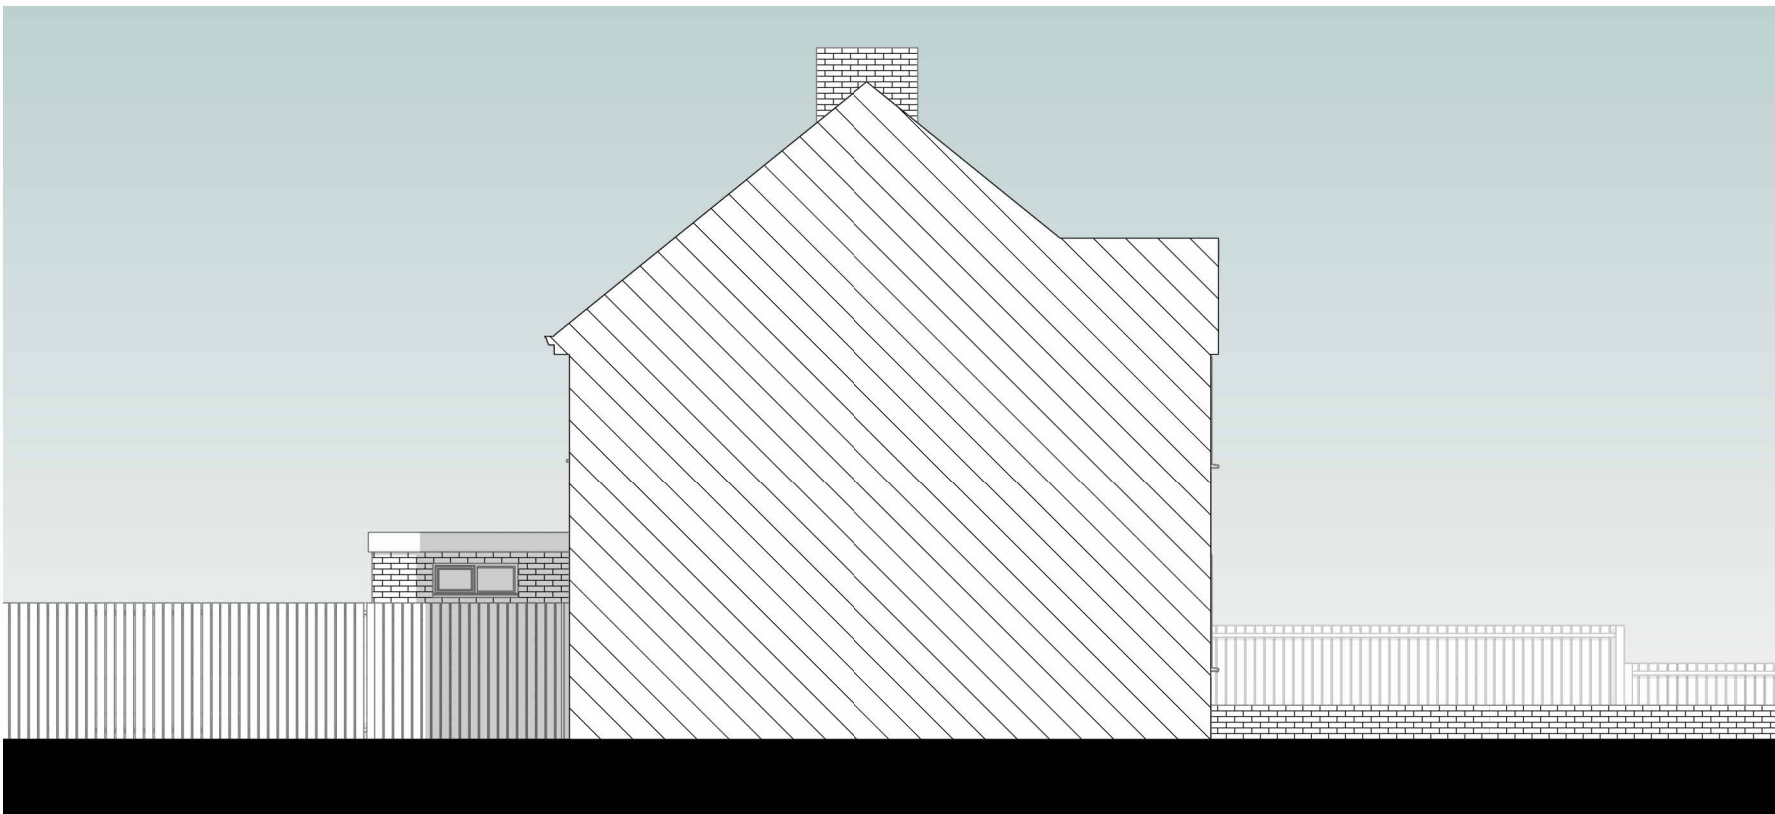


1 EXISTING SIDE/ NORTH ELEVATION
1 : 100



2 EXISTING SIDE/ SOUTH ELEVATION
1 : 100

NOTES:
1. THIS DRAWING IS COPYRIGHT AND MUST NOT BE RE-PRODUCED IN WHOLE OR IN PART WITHOUT WRITTEN PERMISSION.
2. THIS DRAWING REPRESENTS DESIGN INTENT AND CONCEPT ONLY. HENCE IT CAN BE SCALED FOR PLANNING PURPOSES ONLY.
3. THIS DOCUMENT AND ALL ASSOCIATED DOCUMENTS ARE PREPARED FOR SPECIFIC SITE AND EVENT, AND INCORPORATE CALCULATIONS AND MEASUREMENTS AVAILABLE FROM THE CLIENT AT THE TIME OF DRAFTING.
4. THE RECIPIENT AGREES TO PROTECT THE CONTENTS FROM DISTRIBUTION AND DISSEMINATION EXCEPT AS REQUIRED FOR THE SPECIFIC EVENT NAMED, WITHOUT THE WRITTEN PERMISSION OF THE DESIGNER.
5. USE OF THIS DESIGN IS GRANTED TO THE CLIENT FOR THE SPECIFIC AND NAMED EVENT ONLY.

AS | DESIGN STUDIO

 

PROJECT
273 Loddon Bridge Road, Woodley,
Reading, RG4 5BL

TITLE
Existing Elevations

CLIENT
Mr Neel Bhogal

DRAWN BY AS	CHECKED BY AS	DATE 13/04/2025
----------------	------------------	--------------------

SCALE (@ A3) 1 : 100	PROJECT NUMBER 25008
-------------------------	-------------------------

DRAWING NUMBER 25008-ZZ-XX-DR-T-0305	REV A
---	----------