
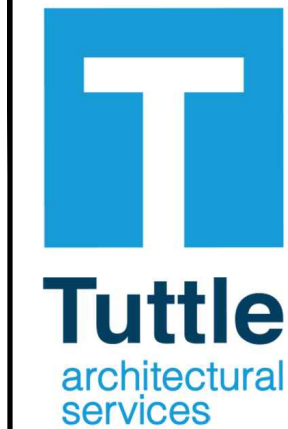
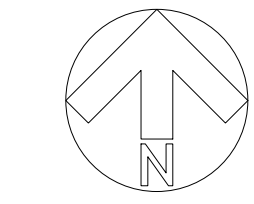


DRAWING FOR PLANNING PURPOSES ONLY.
NOT TO BE USED FOR CONSTRUCTION.

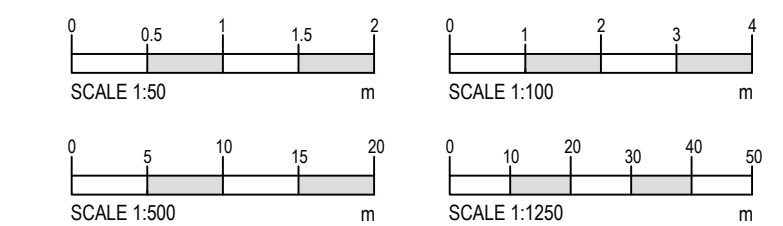

Ground Floor
6 Pelhams Court
Marlborough
Wiltshire SN8 2AG

T. 01672 518 278
E. info@tuttlearchserv.co.uk
F. facebook.com/tuttlearchserv
W. tuttlearchserv.co.uk

JOB TITLE:
Proposed Single Storey Extension & Internal
Alterations @ The Paddocks, Lodge Road, Whistley
Green , Berkshire RG10 0EG

For Henrietta Thorn Interior Design

DRAWING TITLE: Existing Topographical Site Plan with Roof Plan	JOB NO: 1658
---	------------------------

DRAWING NO: 1658 - The Paddocks - Existing - 03	REV: -
---	------------------

REVISION DESCRIPTIONS:

SCALE: 1:200	DATE: Oct 25	DRAWN BY: BJ	PAPER SIZE: A1
------------------------	------------------------	------------------------	--------------------------