



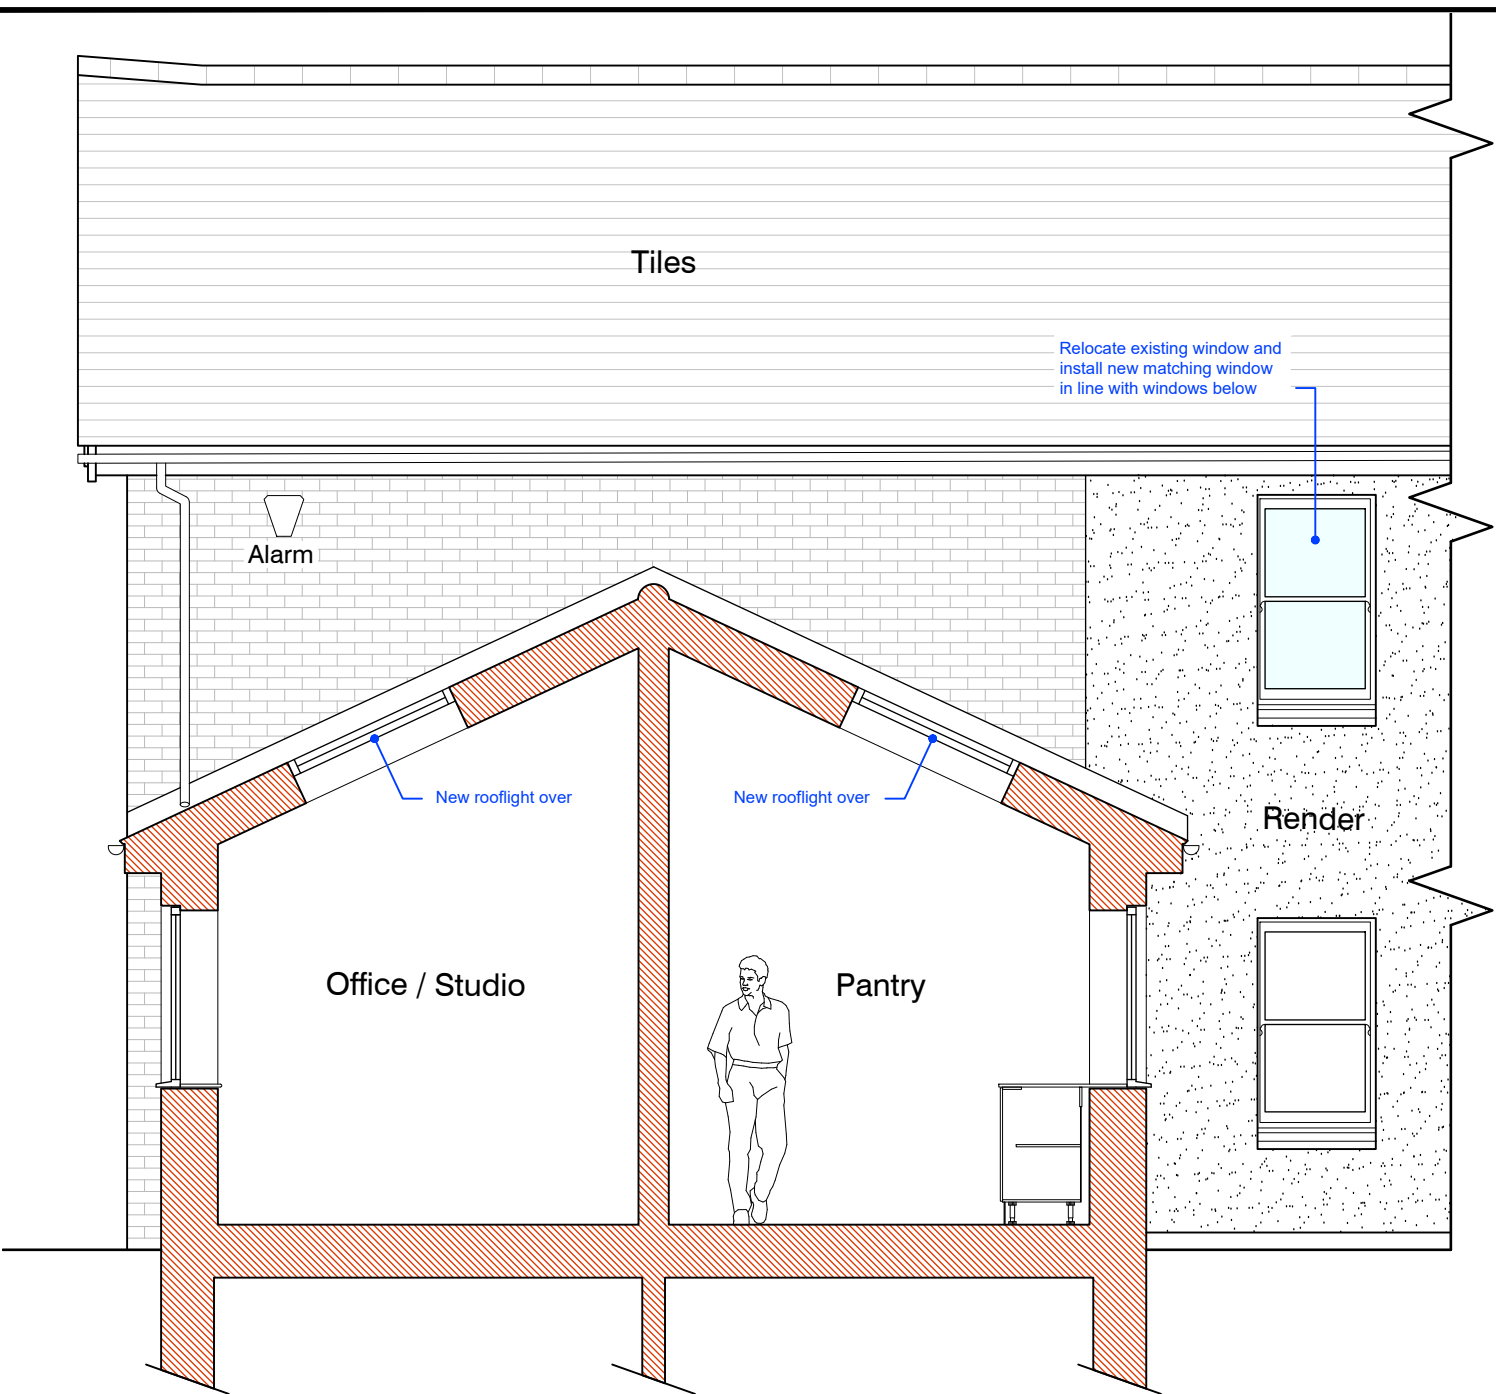

PROPOSED SECTION A-A
Scale 1:100

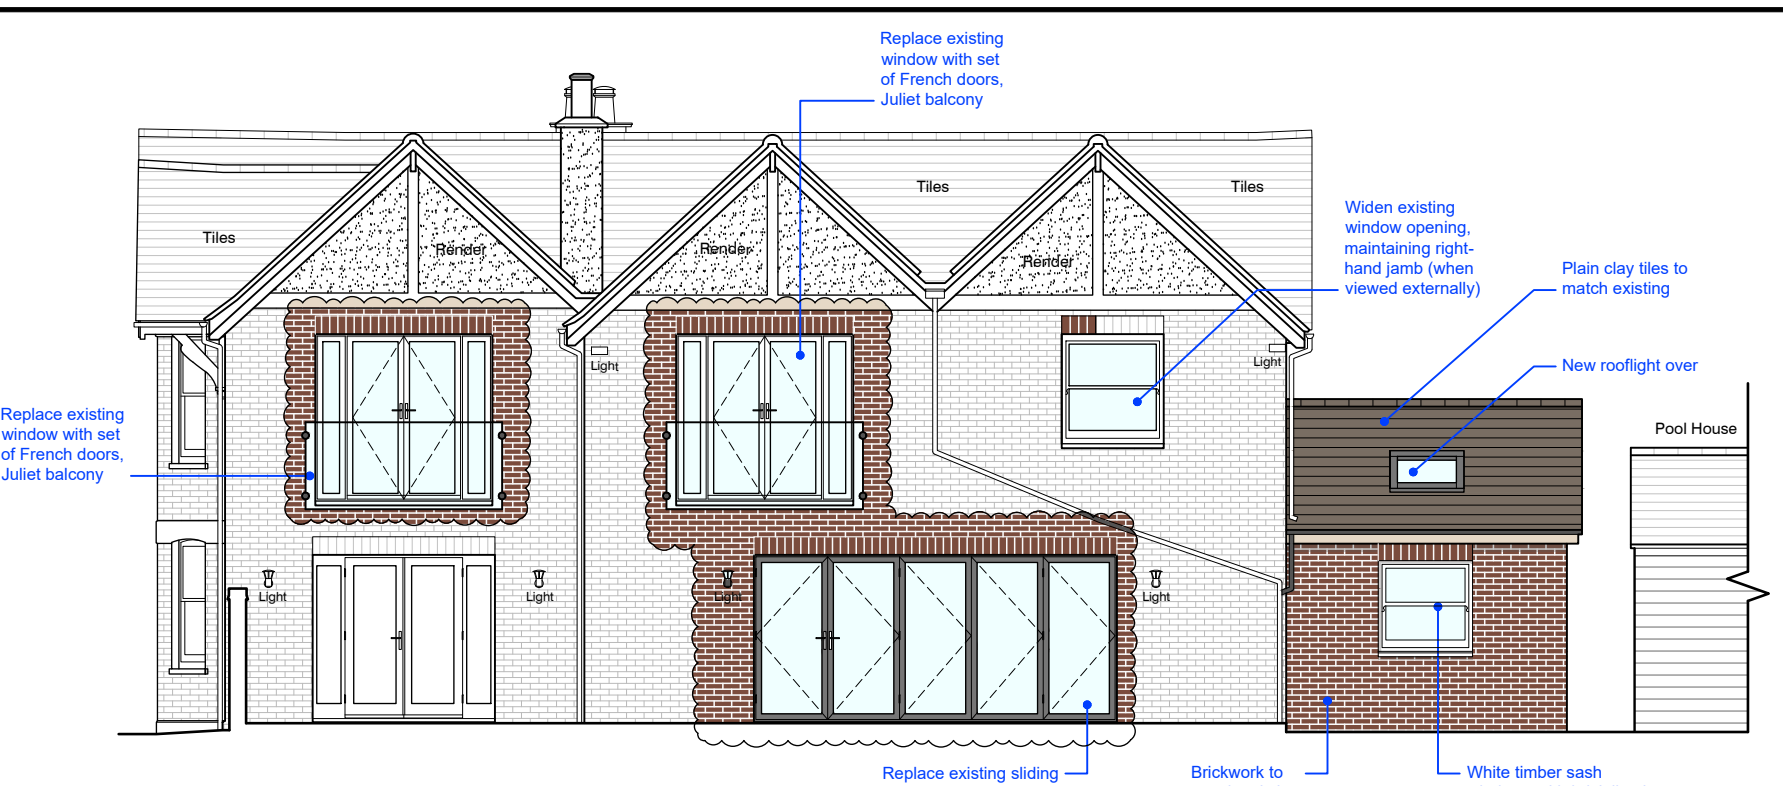


PROPOSED SOUTH ELEVATION
Scale 1:100




PROPOSED EAST ELEVATION
Scale 1:100




PROPOSED NORTH ELEVATION
Scale 1:100

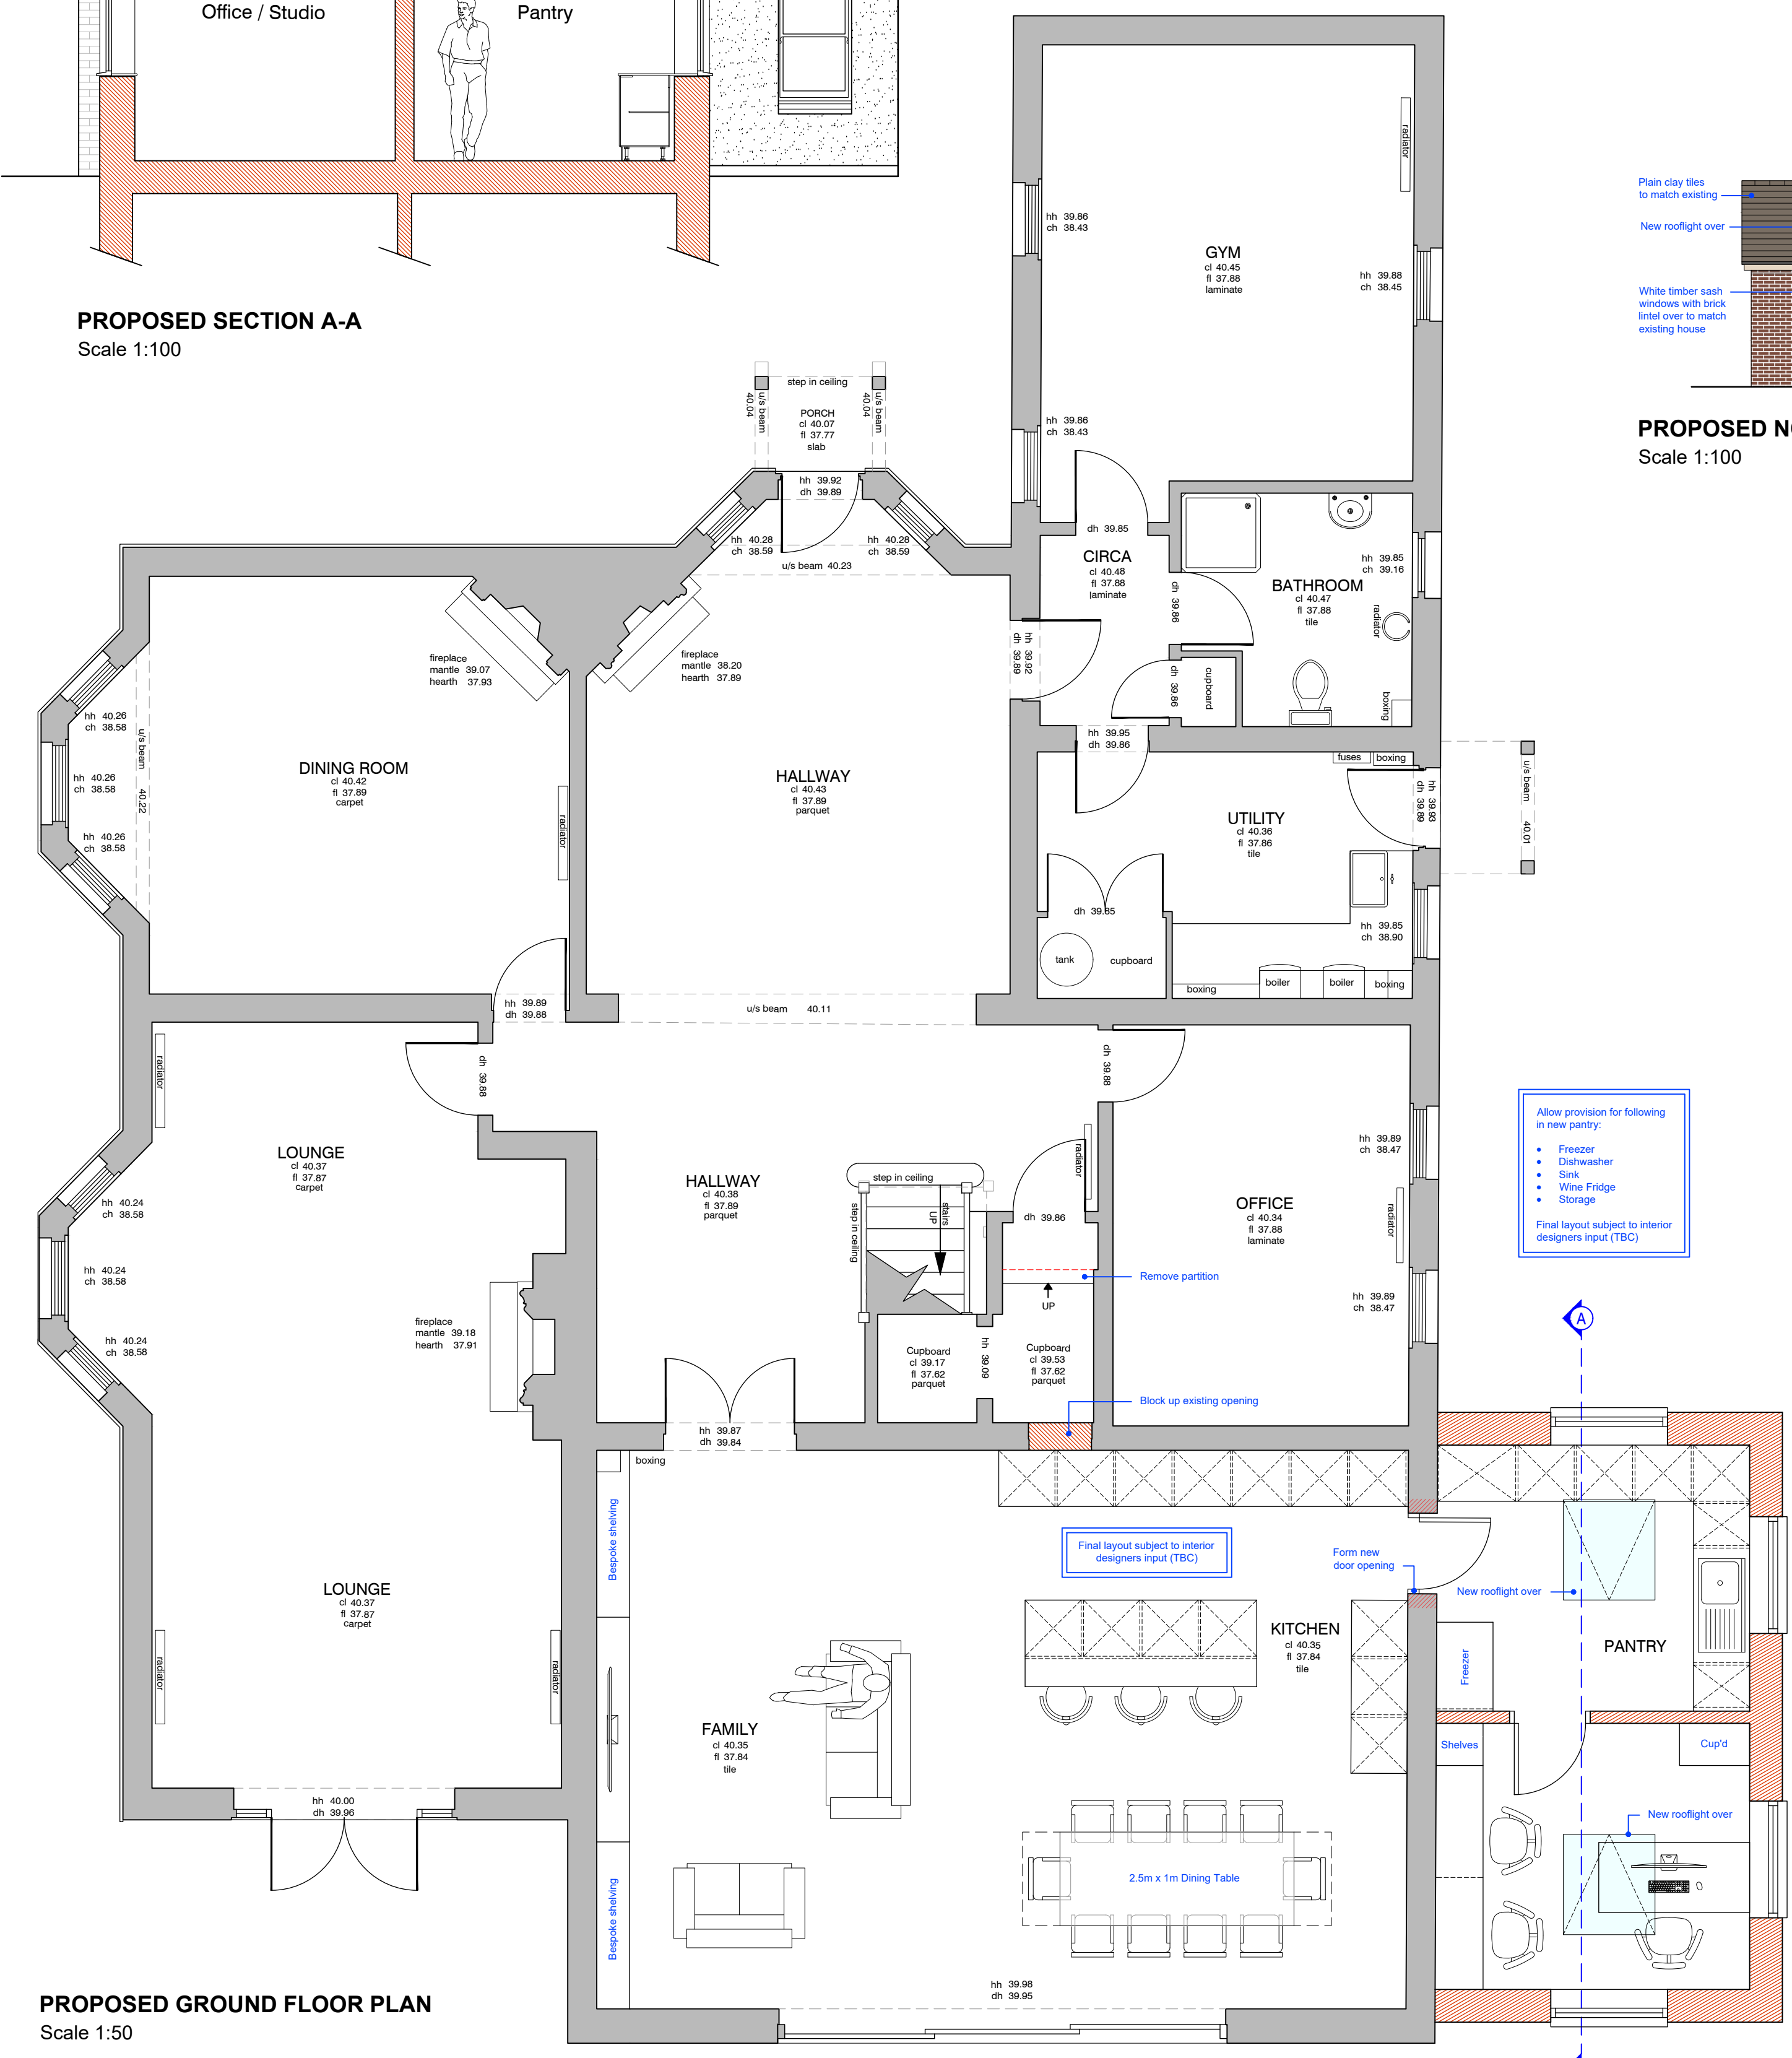

PROPOSED GROUND FLOOR PLAN
Scale 1:50

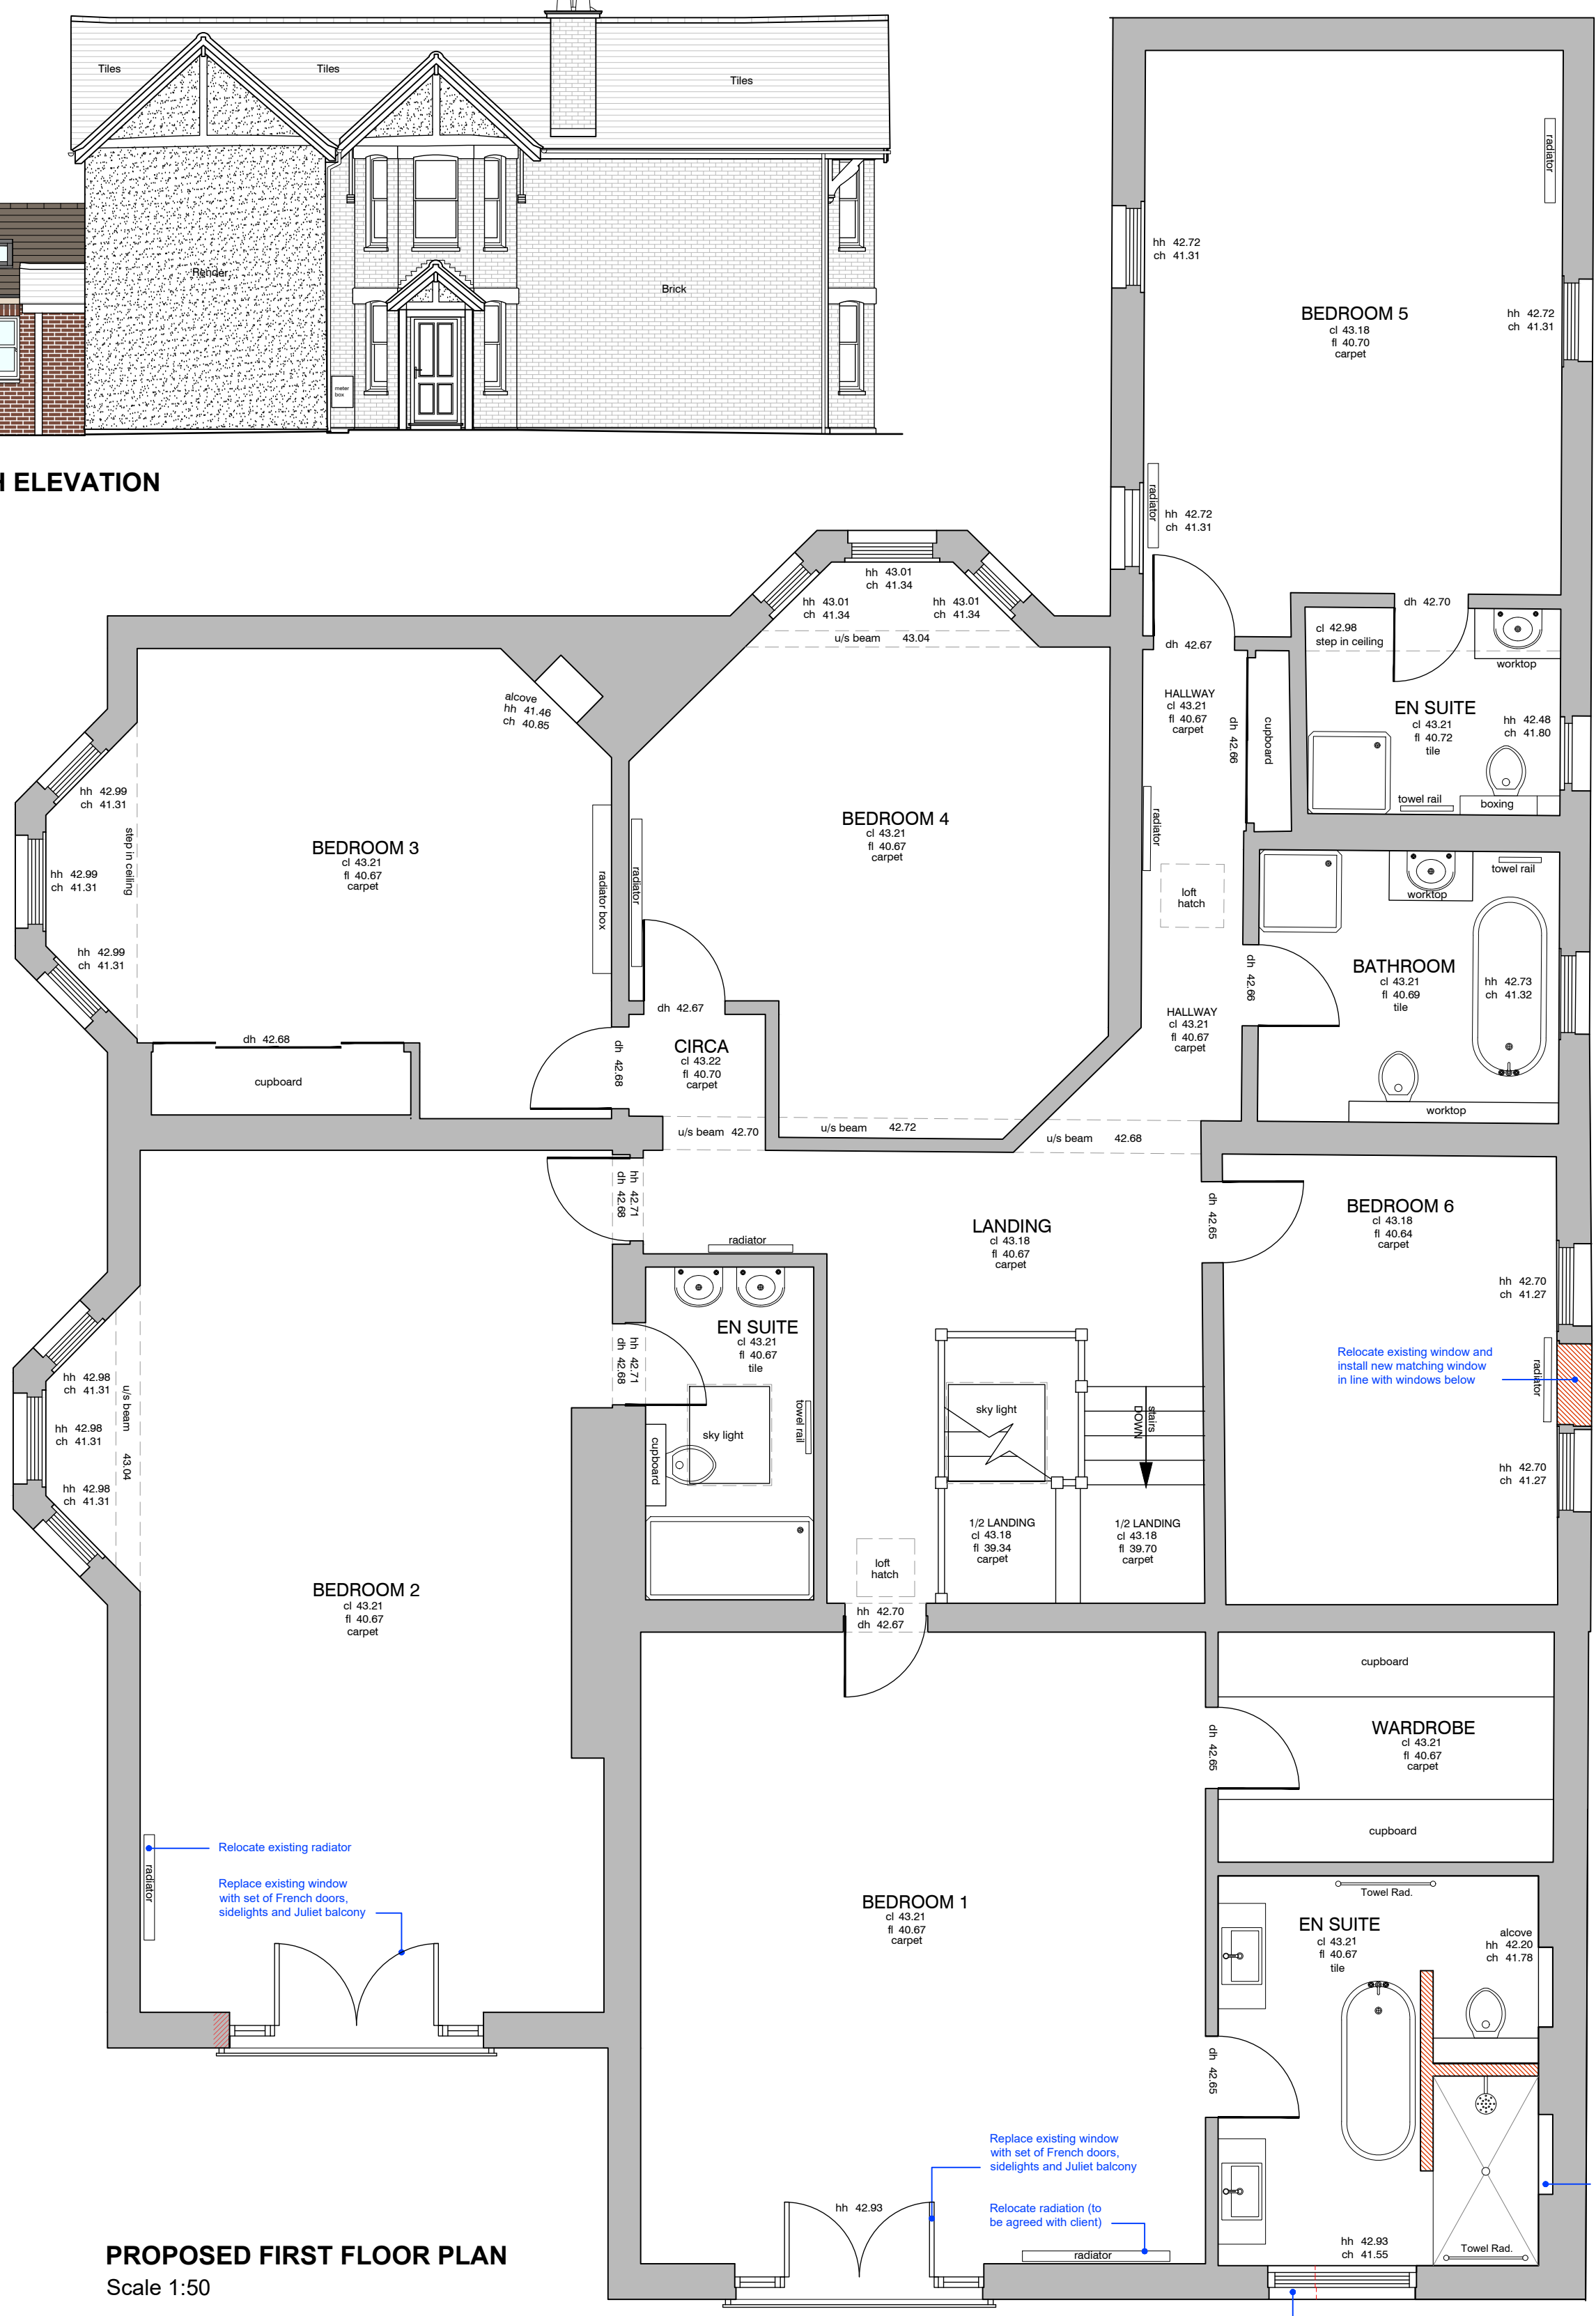

PROPOSED FIRST FLOOR PLAN
Scale 1:50

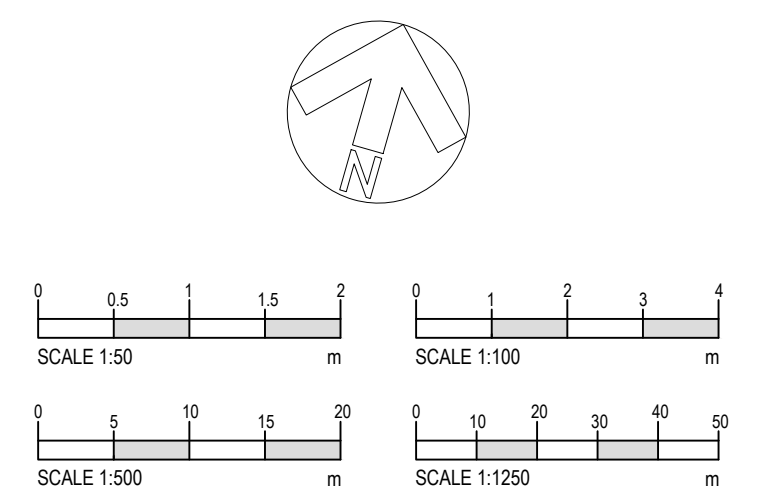

DRAWING FOR PLANNING PURPOSES ONLY.
NOT TO BE USED FOR CONSTRUCTION.

Tuttle
architectural
services

Ground Floor
6 Pelhams Court
Marlborough
Wiltshire SN8 2AG

T: 01672 518 278
E: info@tuttlearchserv.co.uk
F: facebook.com/tuttlearchserv
W: tuttlearchserv.co.uk

JOB TITLE:
Proposed Single Storey Extension & Internal
Alterations @ The Paddocks, Lodge Road,
Whitley Green, Berkshire, RG10 0EG

For Henrietta Thorn Interior Design

DRAWING TITLE:
Proposed Floor Plans, Elevations & Section

JOB NO:
1658

DRAWING NO:
1658 - The Paddocks - Proposed - 10

REV:
C

REVISION DESCRIPTIONS:
Rev 'A' - 12.11.25 - Office door moved to Henrietta Thorn requests - BJ
Rev 'B' - 19.11.25 - Amended to client requests following meeting - BJ
Rev 'C' - 21.11.25 - Finalised for planning - BJ

SCALE: As Shown	DATE: Oct 25	DRAWN BY: BJ	PAPER SIZE: A1
---------------------------	------------------------	------------------------	--------------------------