


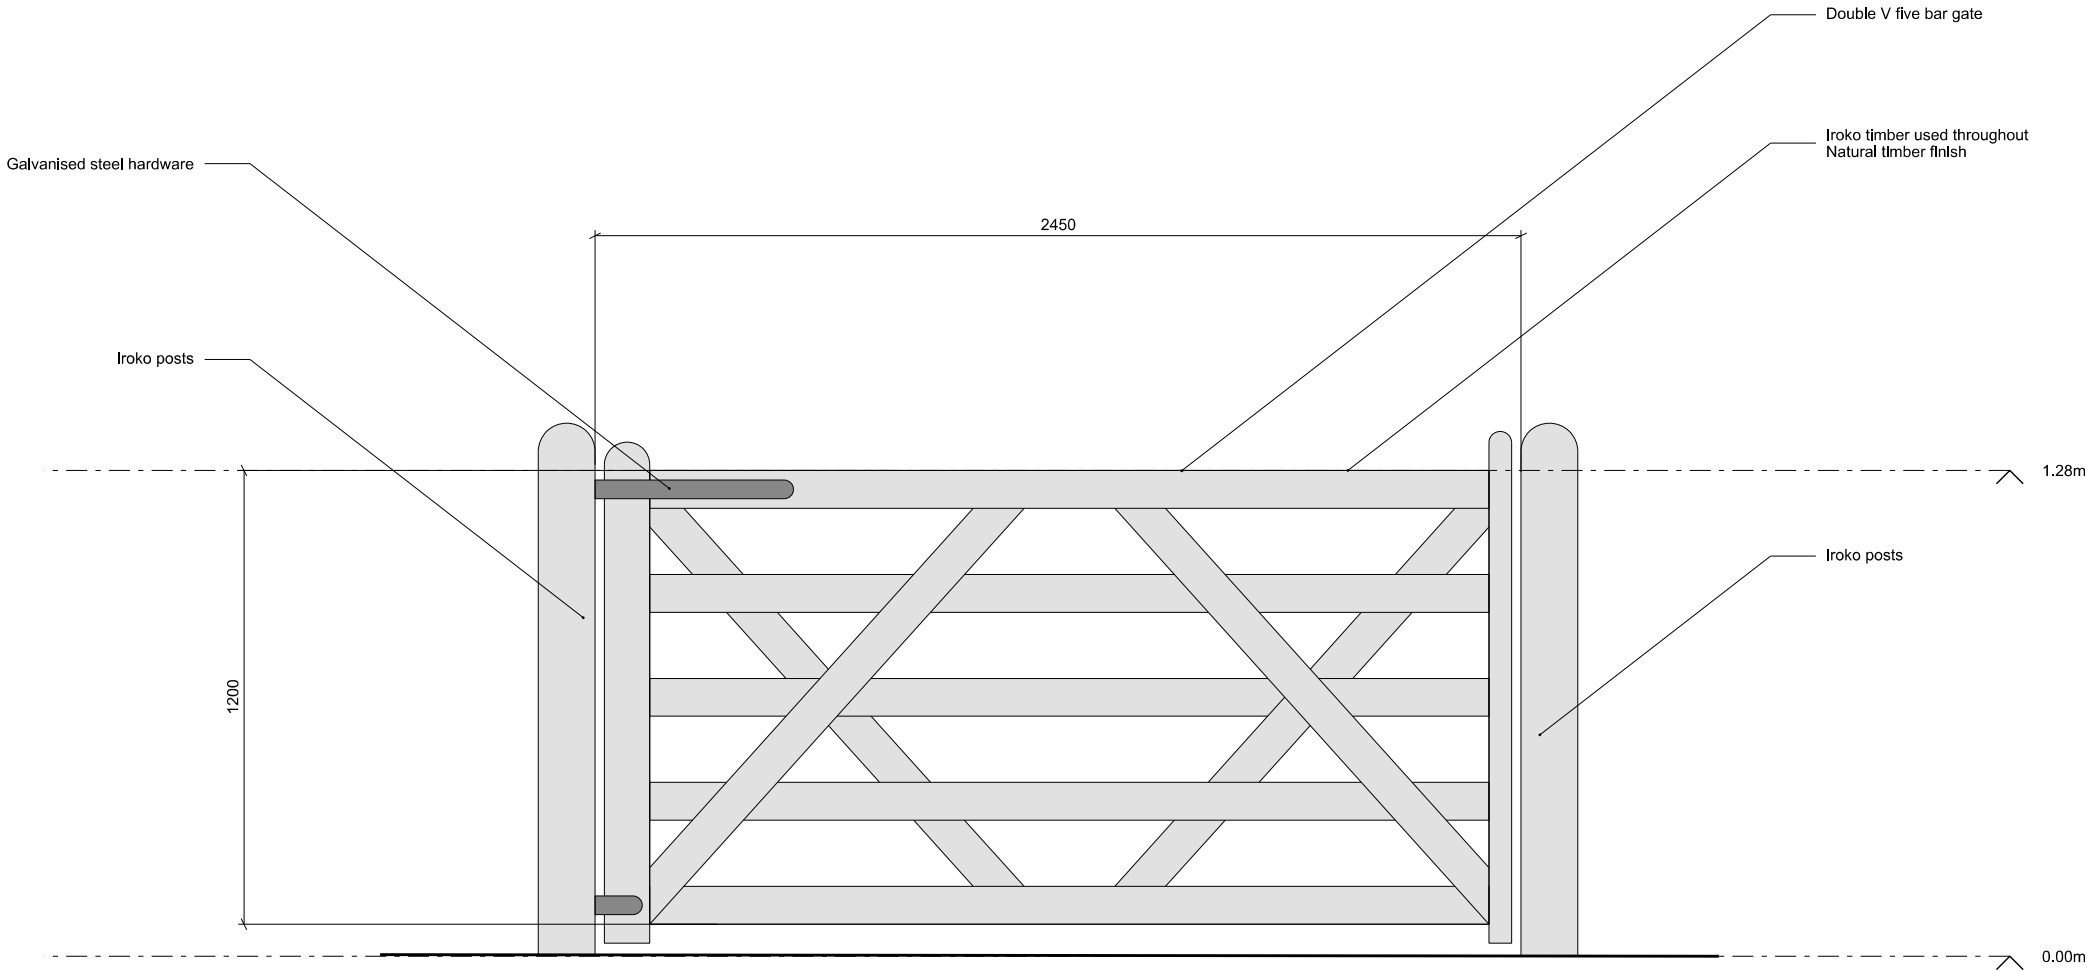

Elev 00

Proposed Front Elevation 1:20
View from street side of gate



Legend Notes

Do not scale from drawings. Except for planning considerations.
Errors to be reported immediately to the Architect.
To be read in conjunction with all relevant Architects' Services and Structural Engineers' drawings.
All existing site, tree and building information has been compiled from different sources.
All dimensions to be checked on site.

Revisions

P1	Planning	JC	JC	WBC	12/12/24
Rev.	Description	Drawn	Check	Issued to	Date Issued



Key Plan

Project Name 201 Reading Road		Project No. 290		
Drawing Name Proposed Gate Elevation		Drawing No. 290_P_40_30		
Client	Riorden Welby	Drawn	JC	Issue P6
Scale	1:20 @ a3	Checked	JC	
Date	12 December 2024	Approved	JC	