


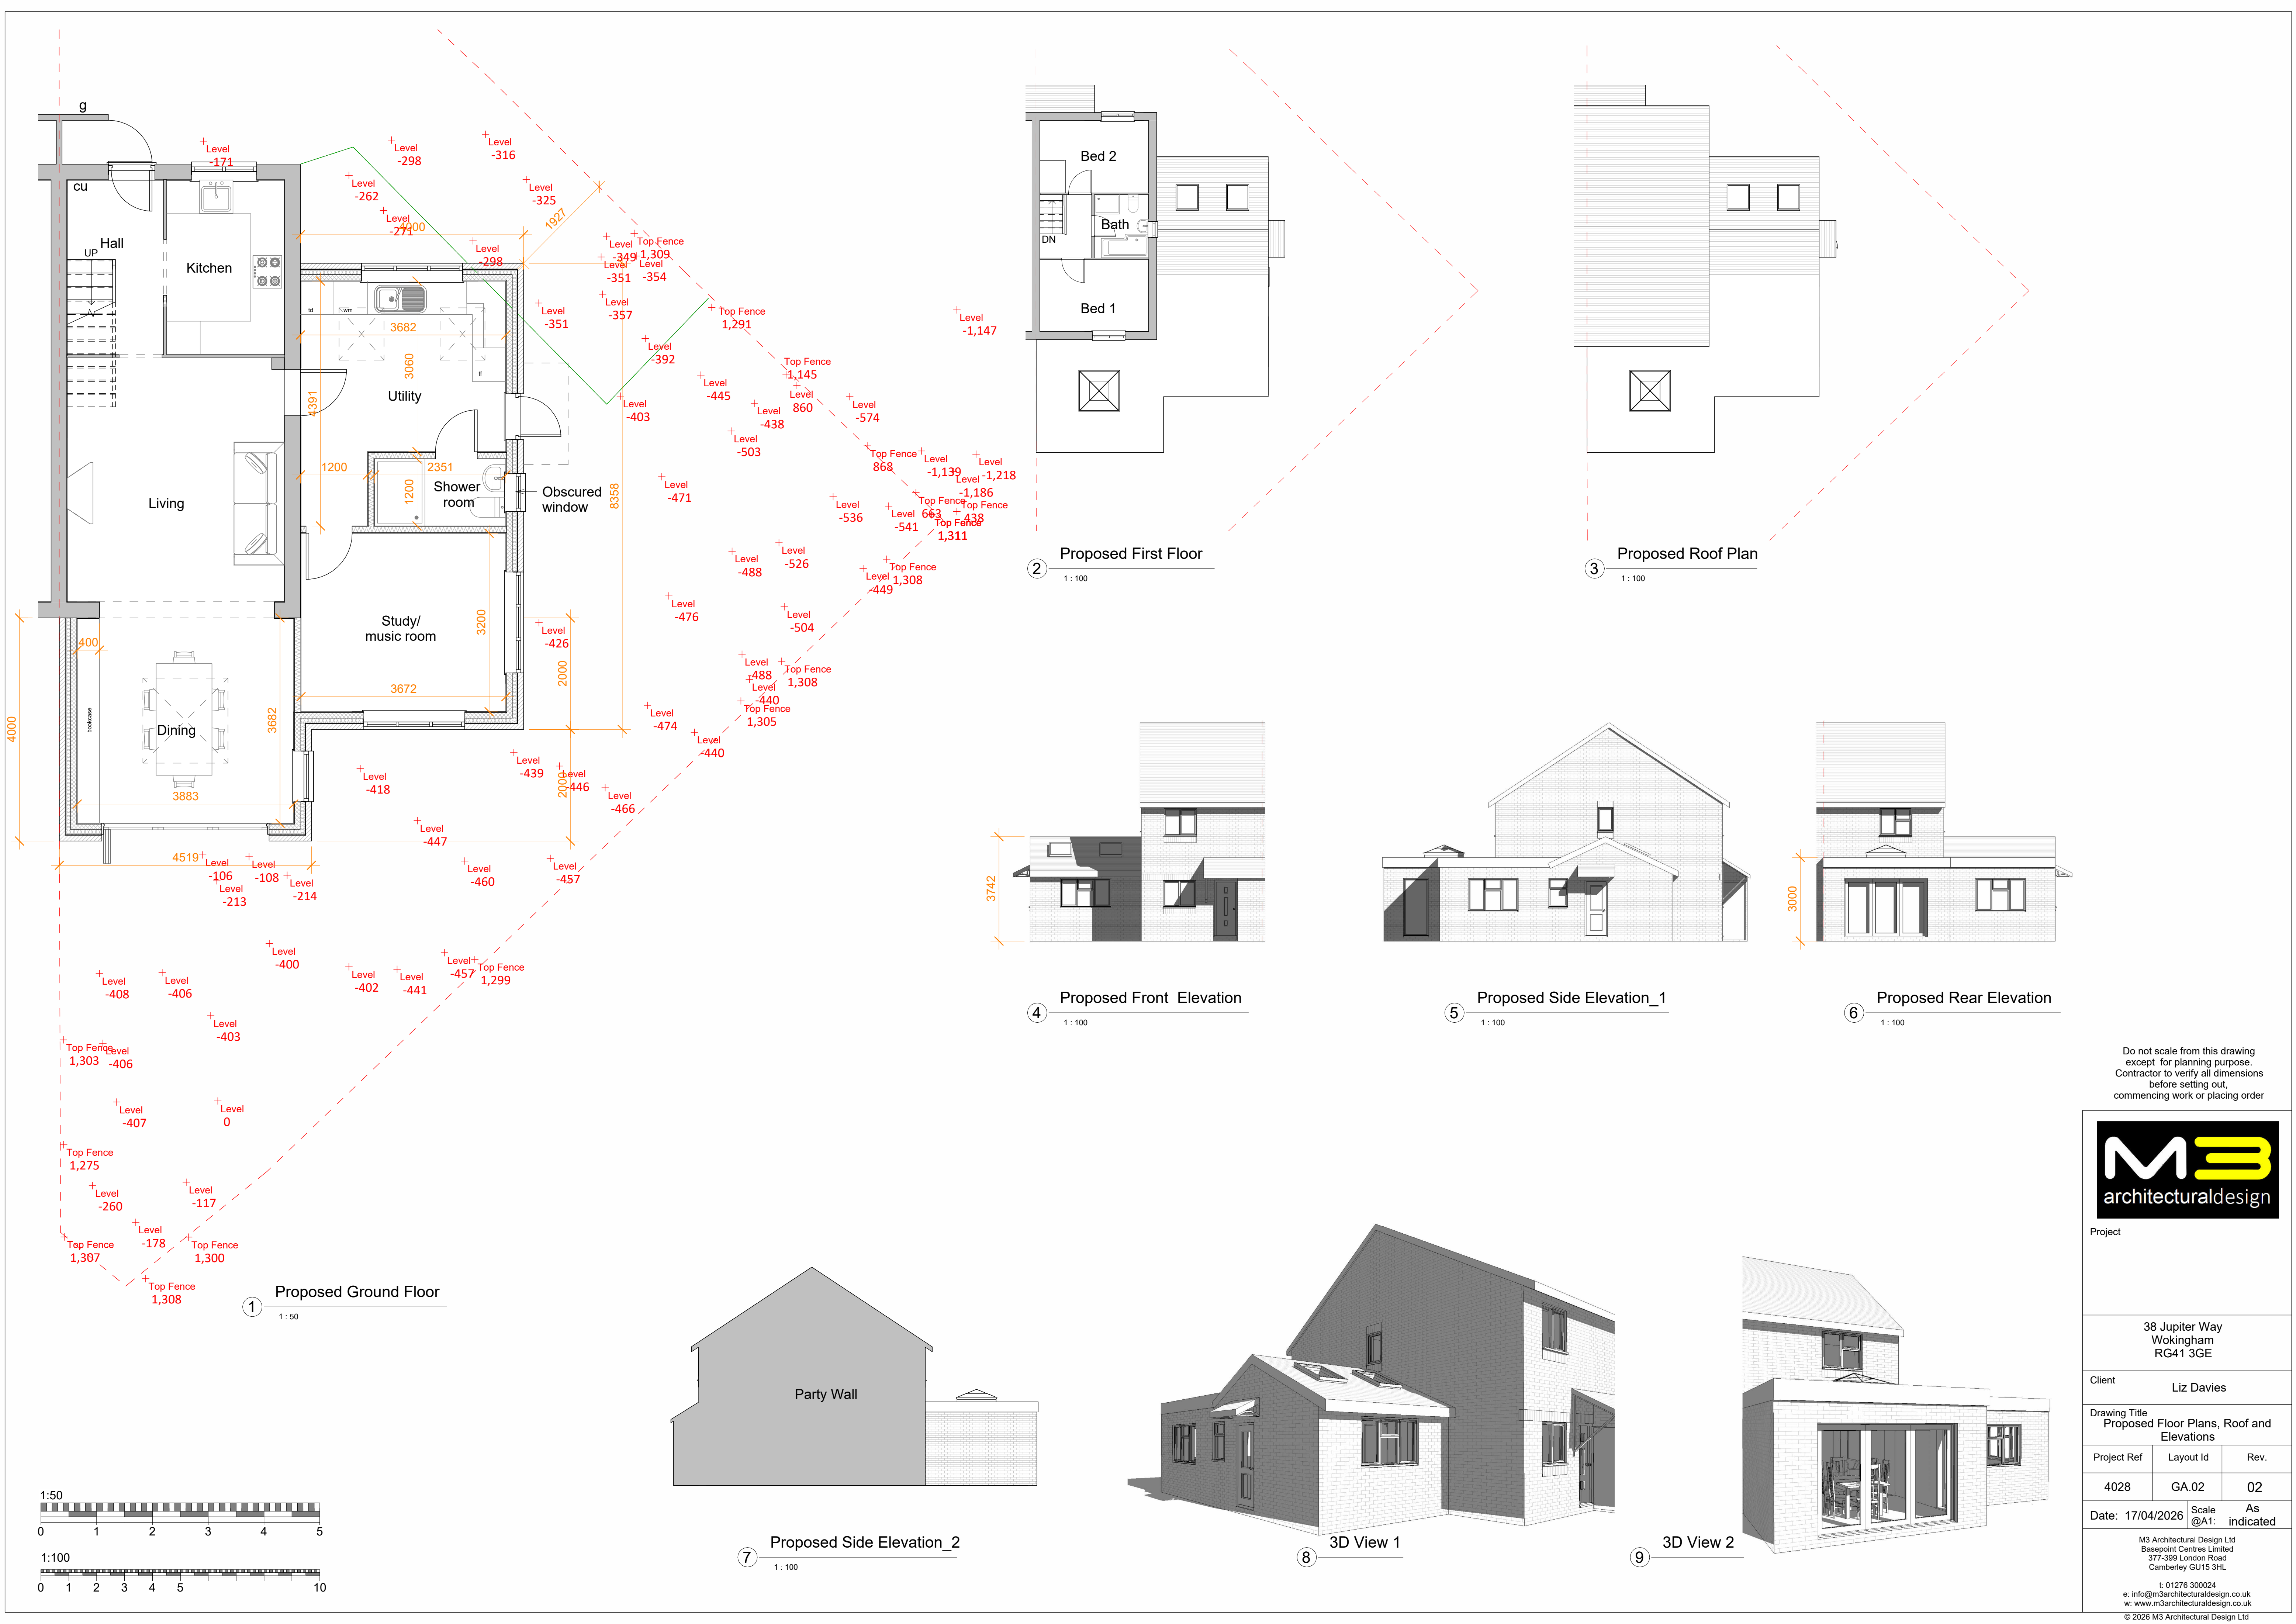

Do not scale from this drawing
except for planning purpose.
Contractor to verify all dimensions
before setting out,
commencing work or placing order



Project

38 Jupiter Way
Wokingham
RG41 3GE

Client Liz Davies

Drawing Title
Proposed Floor Plans, Roof and
Elevations

Project Ref	Layout Id	Rev.
4028	GA.02	02

Date: 17/04/2026 Scale
@A1: AS indicated

M3 Architectural Design Ltd
Basepoint Centres Limited
377-399 London Road
Camberley GU15 3HL

t: 01276 300024
e: info@m3architecturaldesign.co.uk
w: www.m3architecturaldesign.co.uk

© 2026 M3 Architectural Design Ltd