




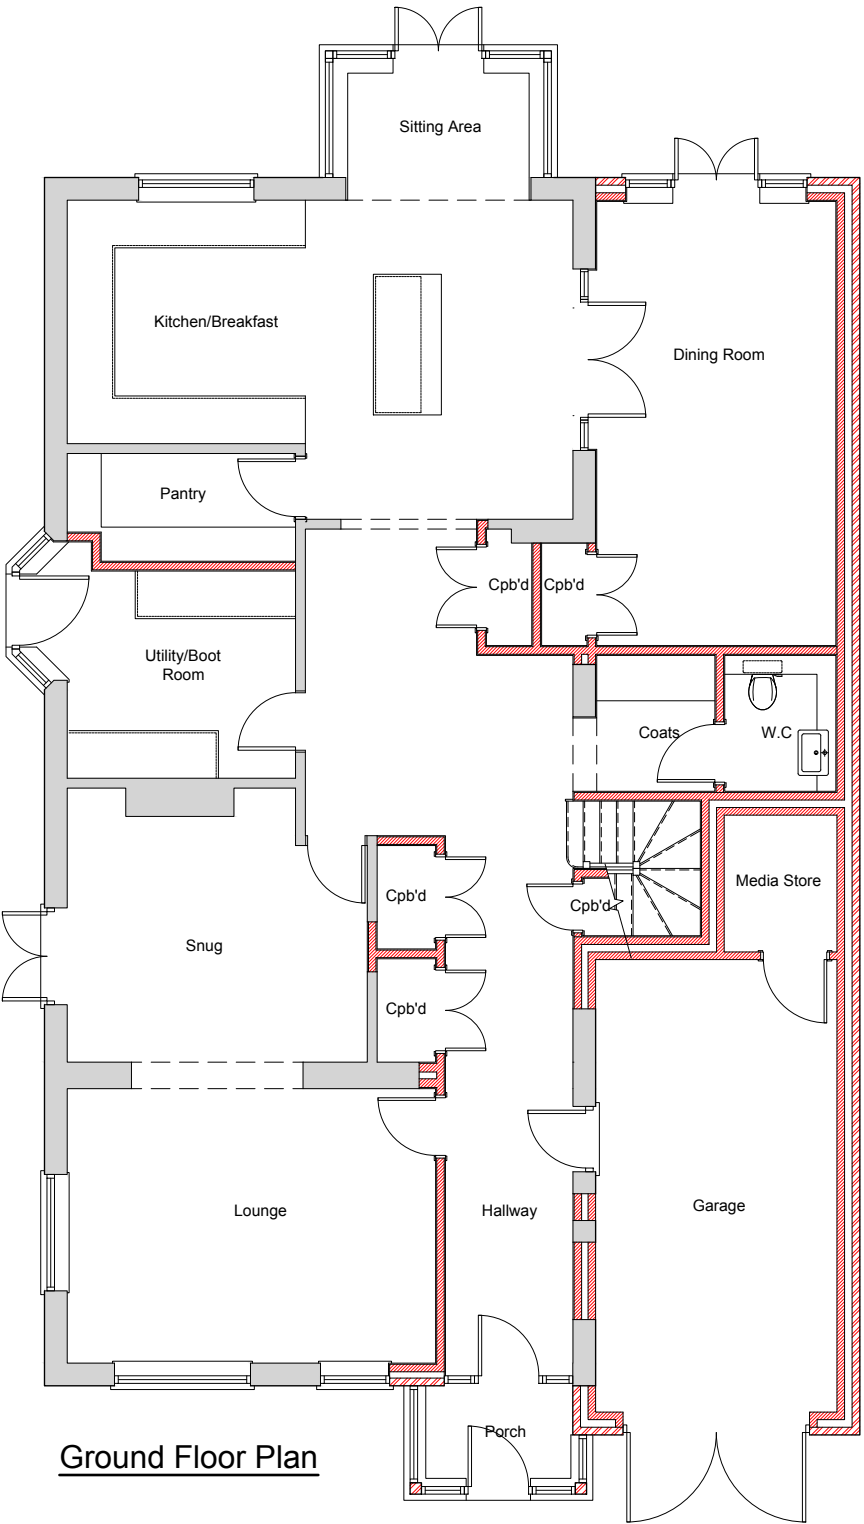

Ground Floor Plan

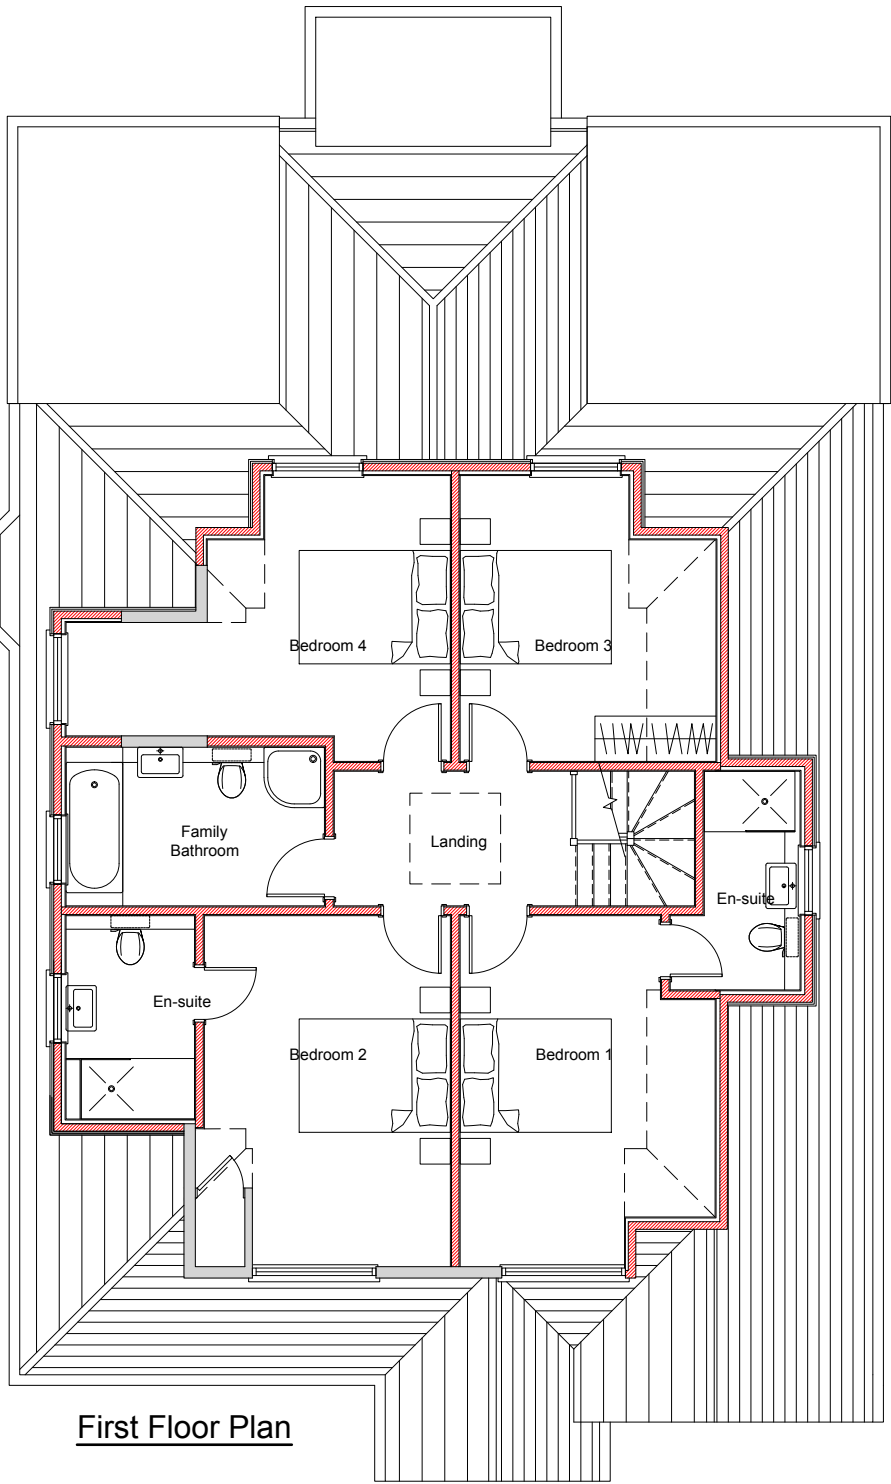

First Floor Plan

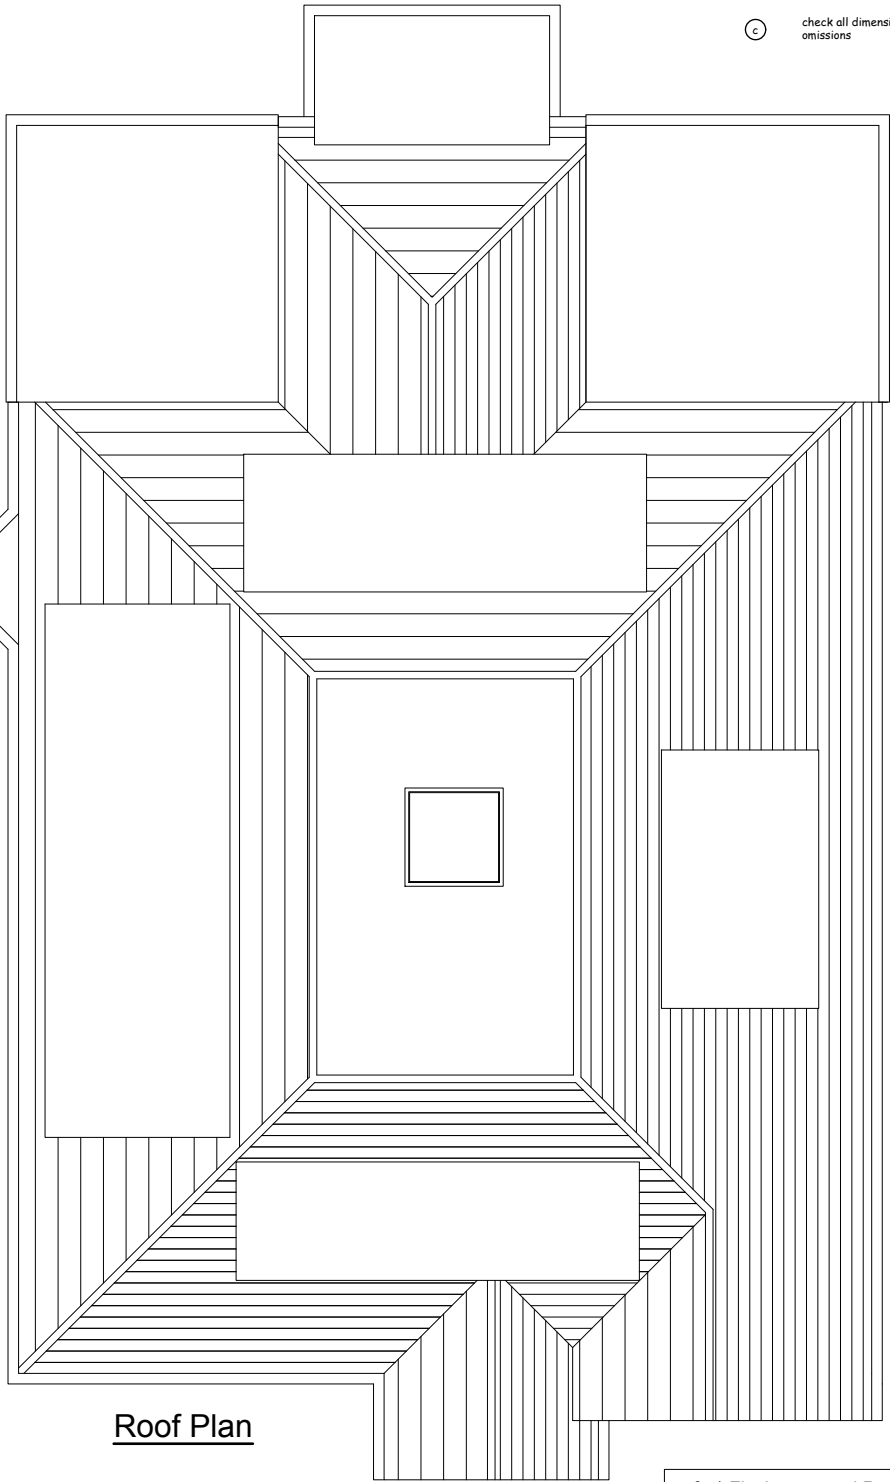

Roof Plan

371 Finchampstead Road
Finchampstead
Berkshire RG40 3JU

Proposed Floor Plans

Mr. J. Luker

Lee Norris Design Limited
27 Eden Way, Winnersh
Wokingham, Berkshire RG41 5PQ
Tel: 01189 787226
Mob: 07795 058193
E-mail: lee@leenorrisdesign.co.uk
Web: www.leenorrisdesign.co.uk

ref : LN
date : Feb'25
scale : 1:100@A3
project : 25-630
dwg no. / rev : 003



Scale: 1:100