


The Front elevation has not changed by this proposal.

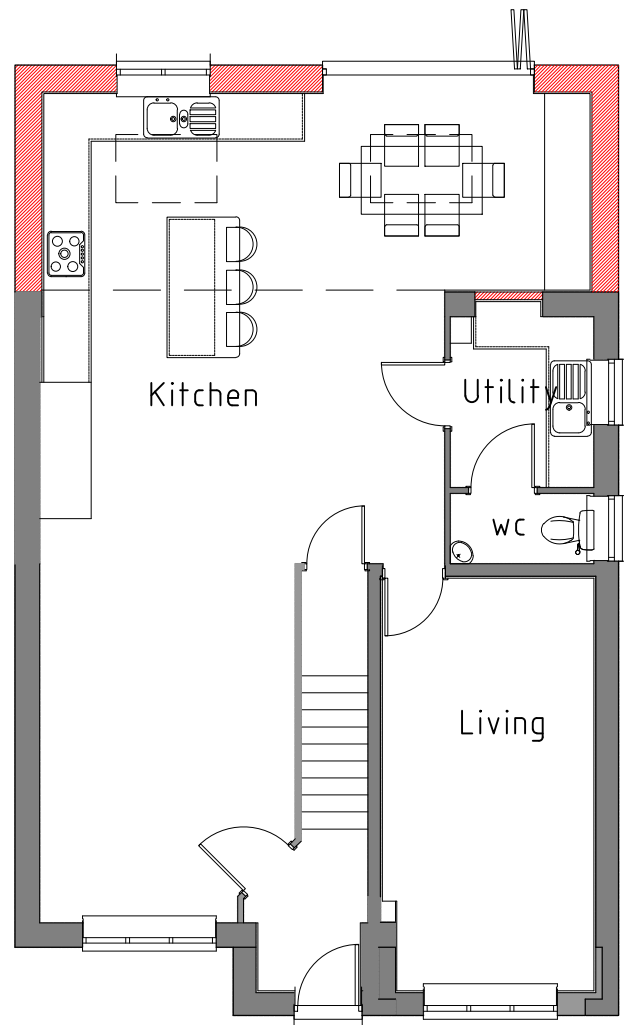

GROUND FLOOR PLAN


Existing Walls
Proposed Walls




REAR ELEVATION



SIDE ELEVATION

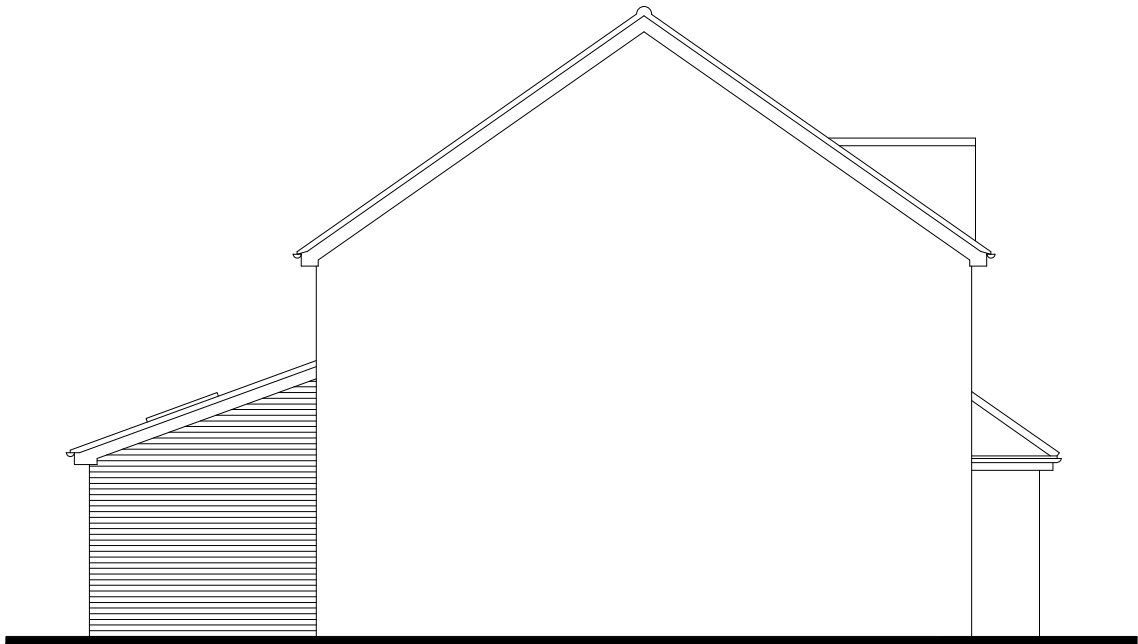

SIDE ELEVATION

 

REV.	DATE	COMMENTS
PROJECT 16 Martinet Road, Woodley, Reading, RG5 4TQ		
DRAWING TITLE Single storey rear extension with rooflights PROPOSED PLAN AND ELEVATIONS		
SK-tec Ltd Planning & Technical Services 22 Glasspool Road, Winnersh, Reading, Berkshire, RG41 5SB mob: 07714 100537 e-mail: steve@sk-tec.co.uk		
CLIENT Mr & Mrs Garner		
SCALE 1:100 (A3)	DATE May 25	
DRG. No. 25/969-02	REV.	