




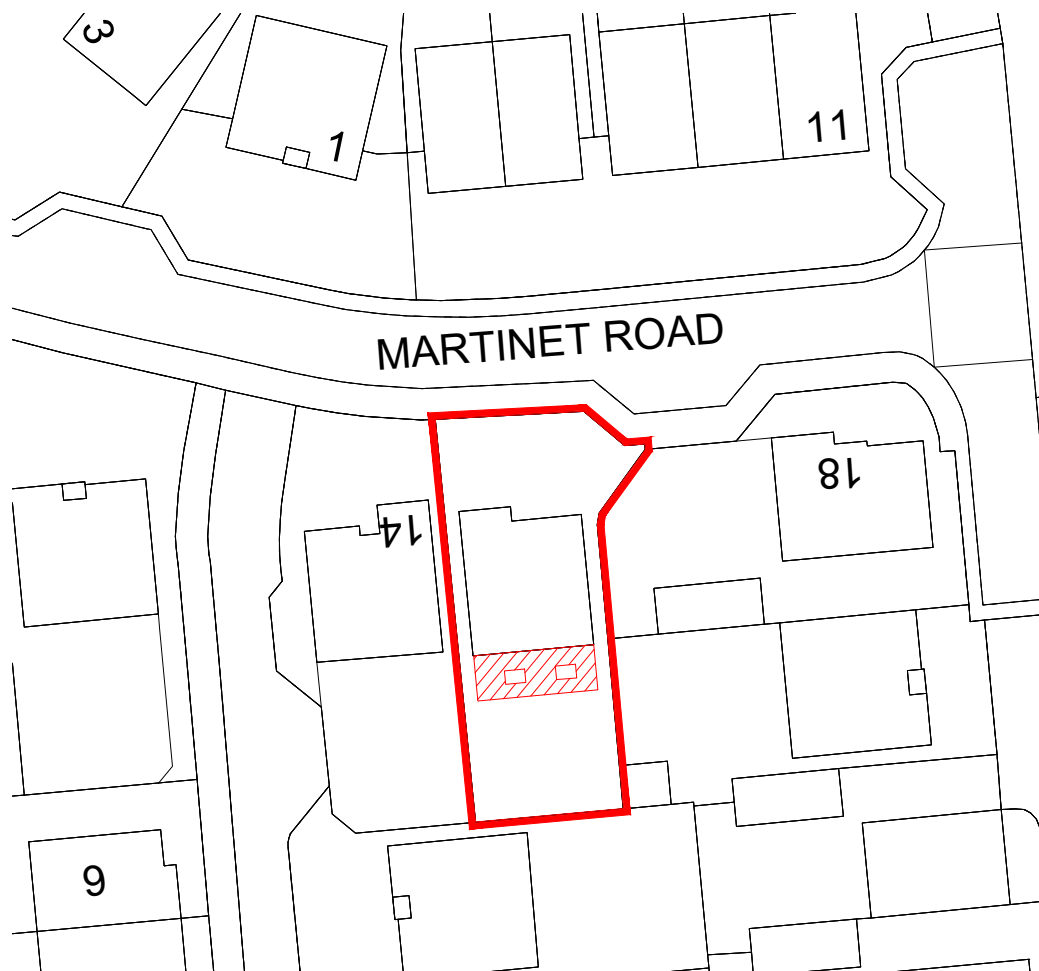

SITE PLAN (1:500)

 

Crown Copyright and database rights 2018 OS 100047474

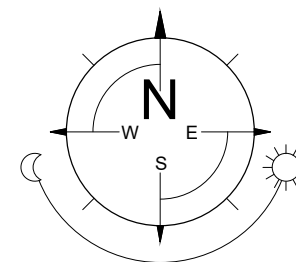

REV. | DATE | COMMENTS

PROJECT
16 Martinet Road,
Woodley,
Reading,
RG5 4TQ

DRAWING TITLE
Single storey rear extension with rooflights

SITE PLAN

SK-tec Ltd

Planning & Technical Services
22 Glasspool Road, Winnersh, Reading, Berkshire, RG41 5SB
mob: 07714 100537
e-mail: steve@sk-tec.co.uk

CLIENT
Mr & Mrs Garner

SCALE As Shown (A4)

DATE May 25

DRG. No. 25/969-04

REV.