


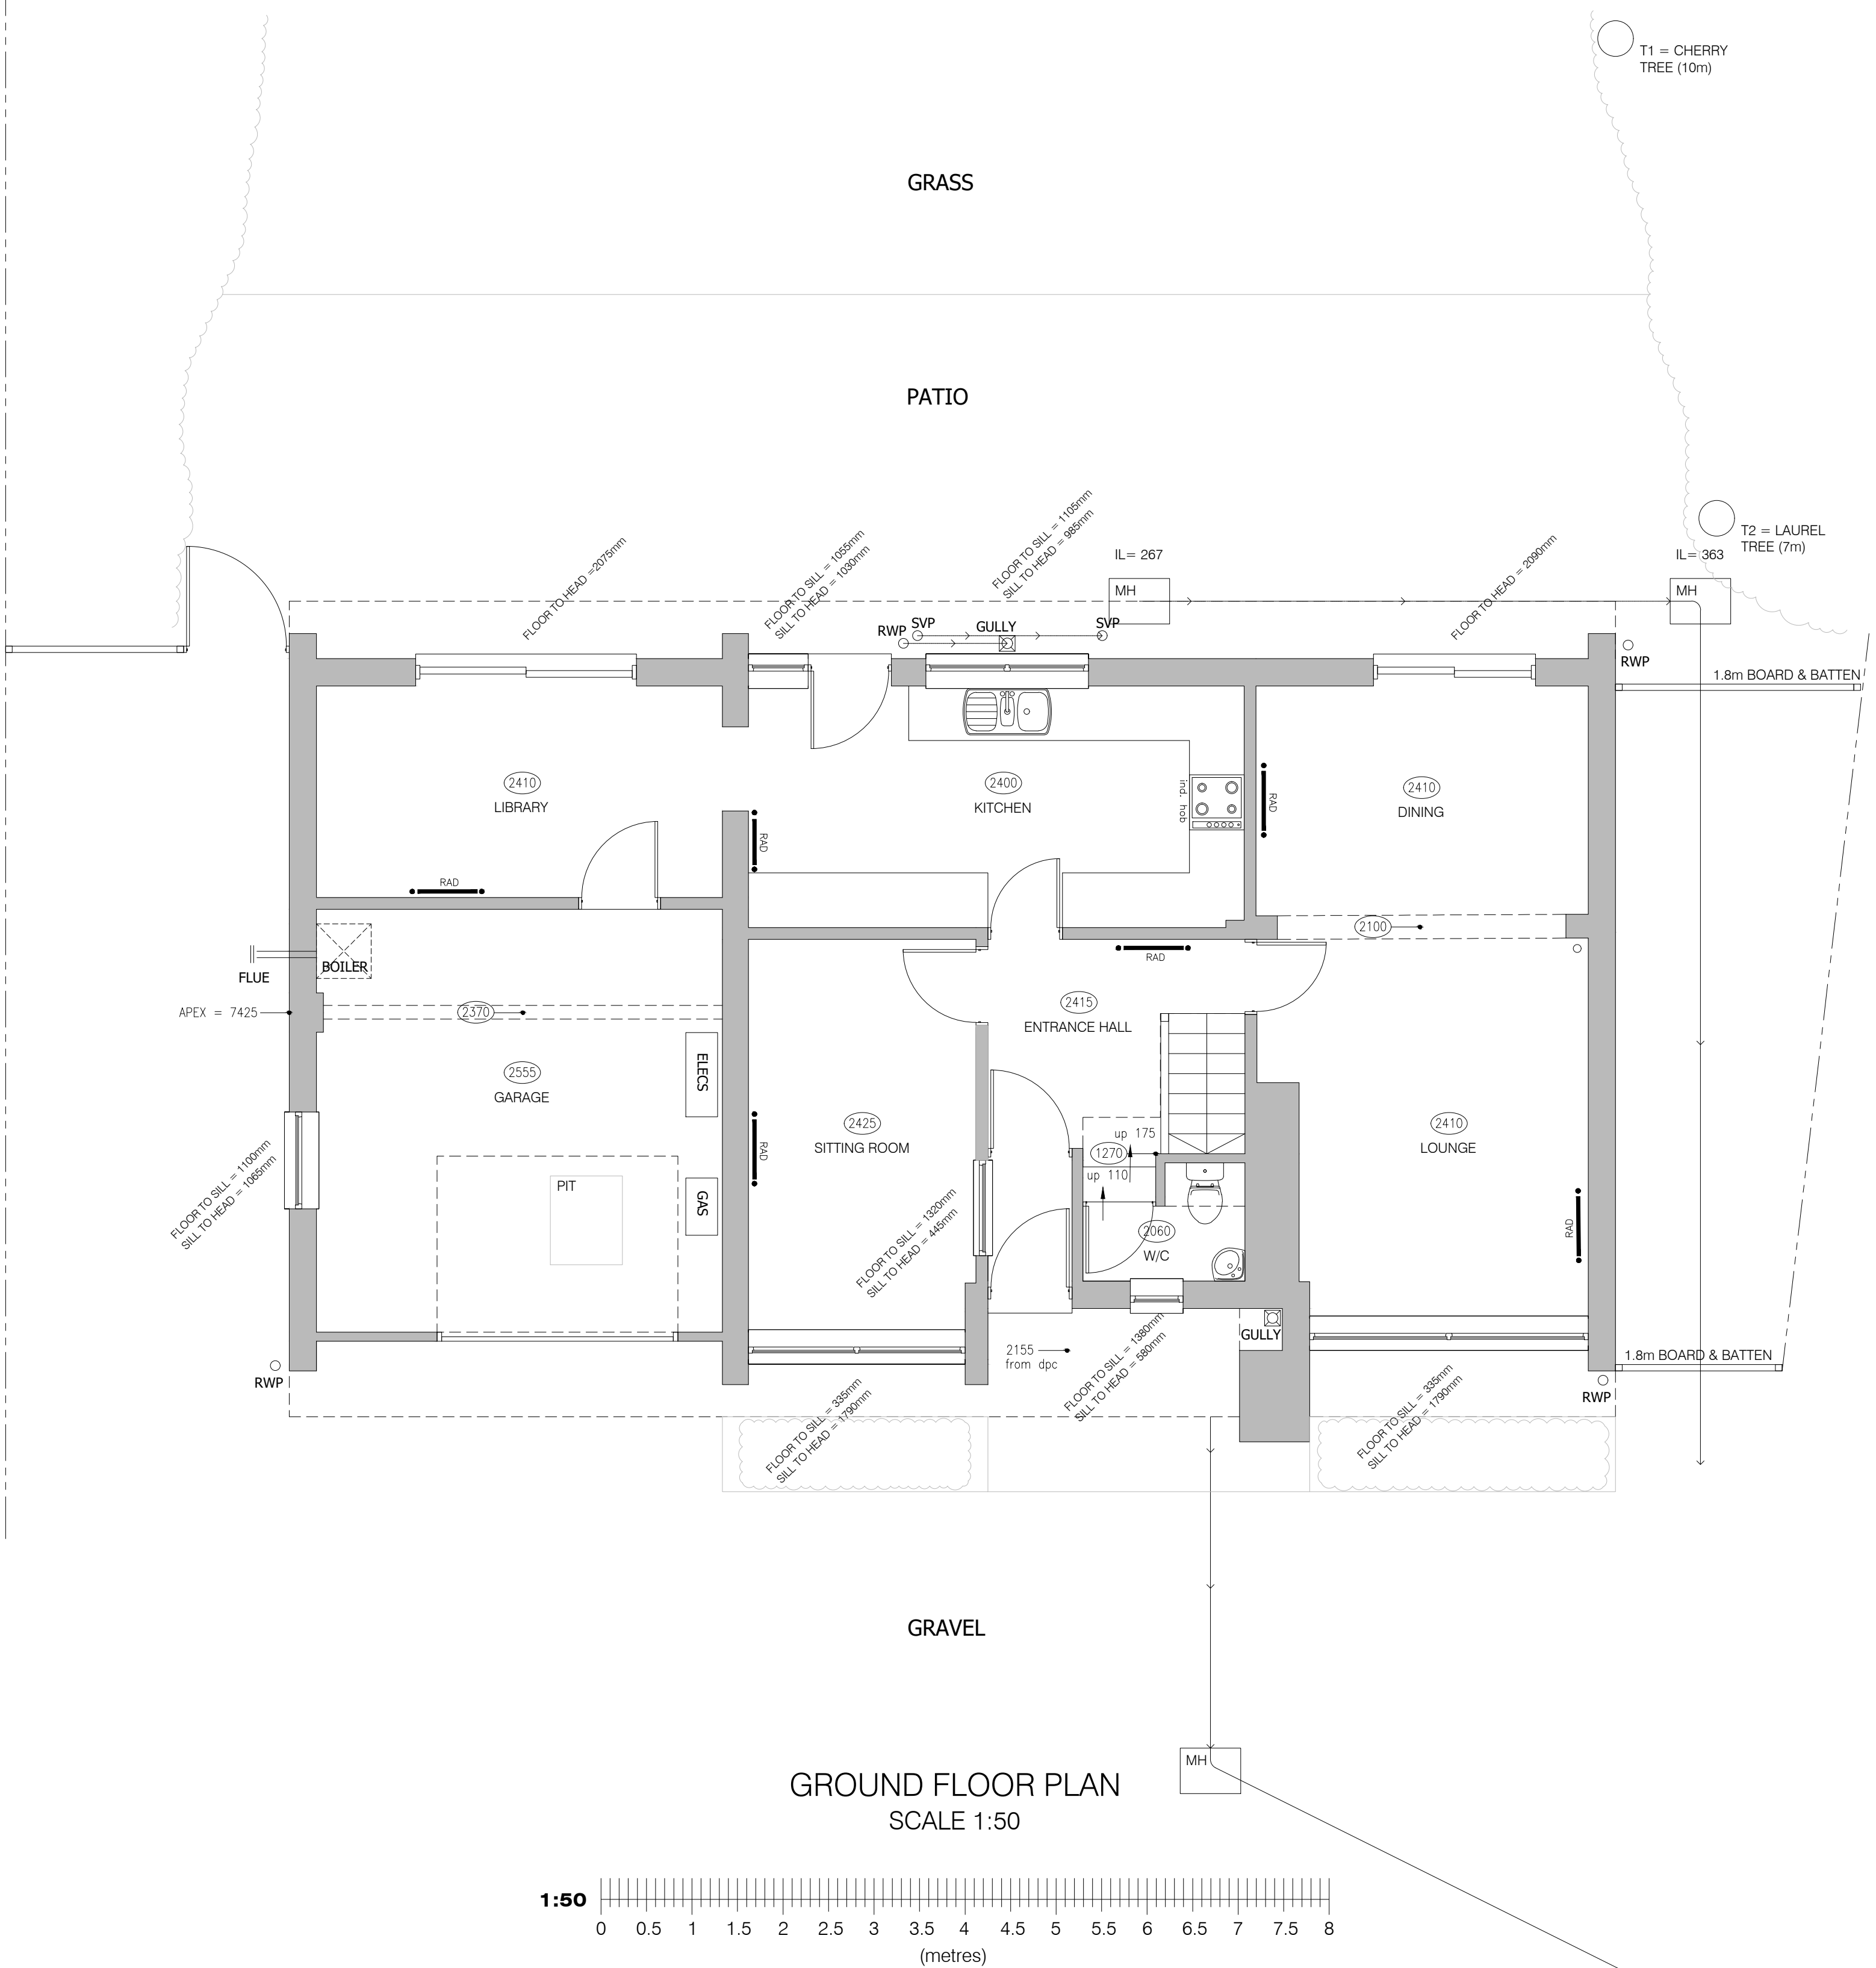

- NOTES:
- THIS DRAWING IS TO BE READ IN CONJUNCTION WITH ALL RELEVANT ARCHITECTS, SUB-CONTRACTORS AND ARCHITECTURAL DRAWINGS.
 - THIS DRAWINGS REMAINS THE COPYRIGHT OF JETARCH DESIGN LTD AND MAY NOT BE SHARED OR REPRODUCED WITHOUT THEIR KNOWLEDGE



100 Berkshire Place
Winnersh Triangle
Wokingham, Berkshire RG41 5RD
Tel: 07787296792
email: info@jetarchdesign.co.uk

Client
MR & MRS JONES

Property:
24 KEEPHATCH ROAD
WOKINGHAM
RG40 1QJ

Drawing Title:
DETAILS OF EXISTING
GROUND FLOOR PLANS

Rev.	Date	Revisions

Drawing No. A1/490/01	Rev.
Plot Date: MAY 26	
Scale 1:50 @ A1	
Date MAY 26	Drawn SA