



- NOTES:
- THIS DRAWING IS TO BE READ IN CONJUNCTION WITH ALL RELEVANT ARCHITECTS, SUB-CONTRACTORS AND ARCHITECTURAL DRAWINGS.
 - THIS DRAWINGS REMAINS THE COPYRIGHT OF JETARCH DESIGN LTD AND MAY NOT BE SHARED OR REPRODUCED WITHOUT THEIR KNOWLEDGE

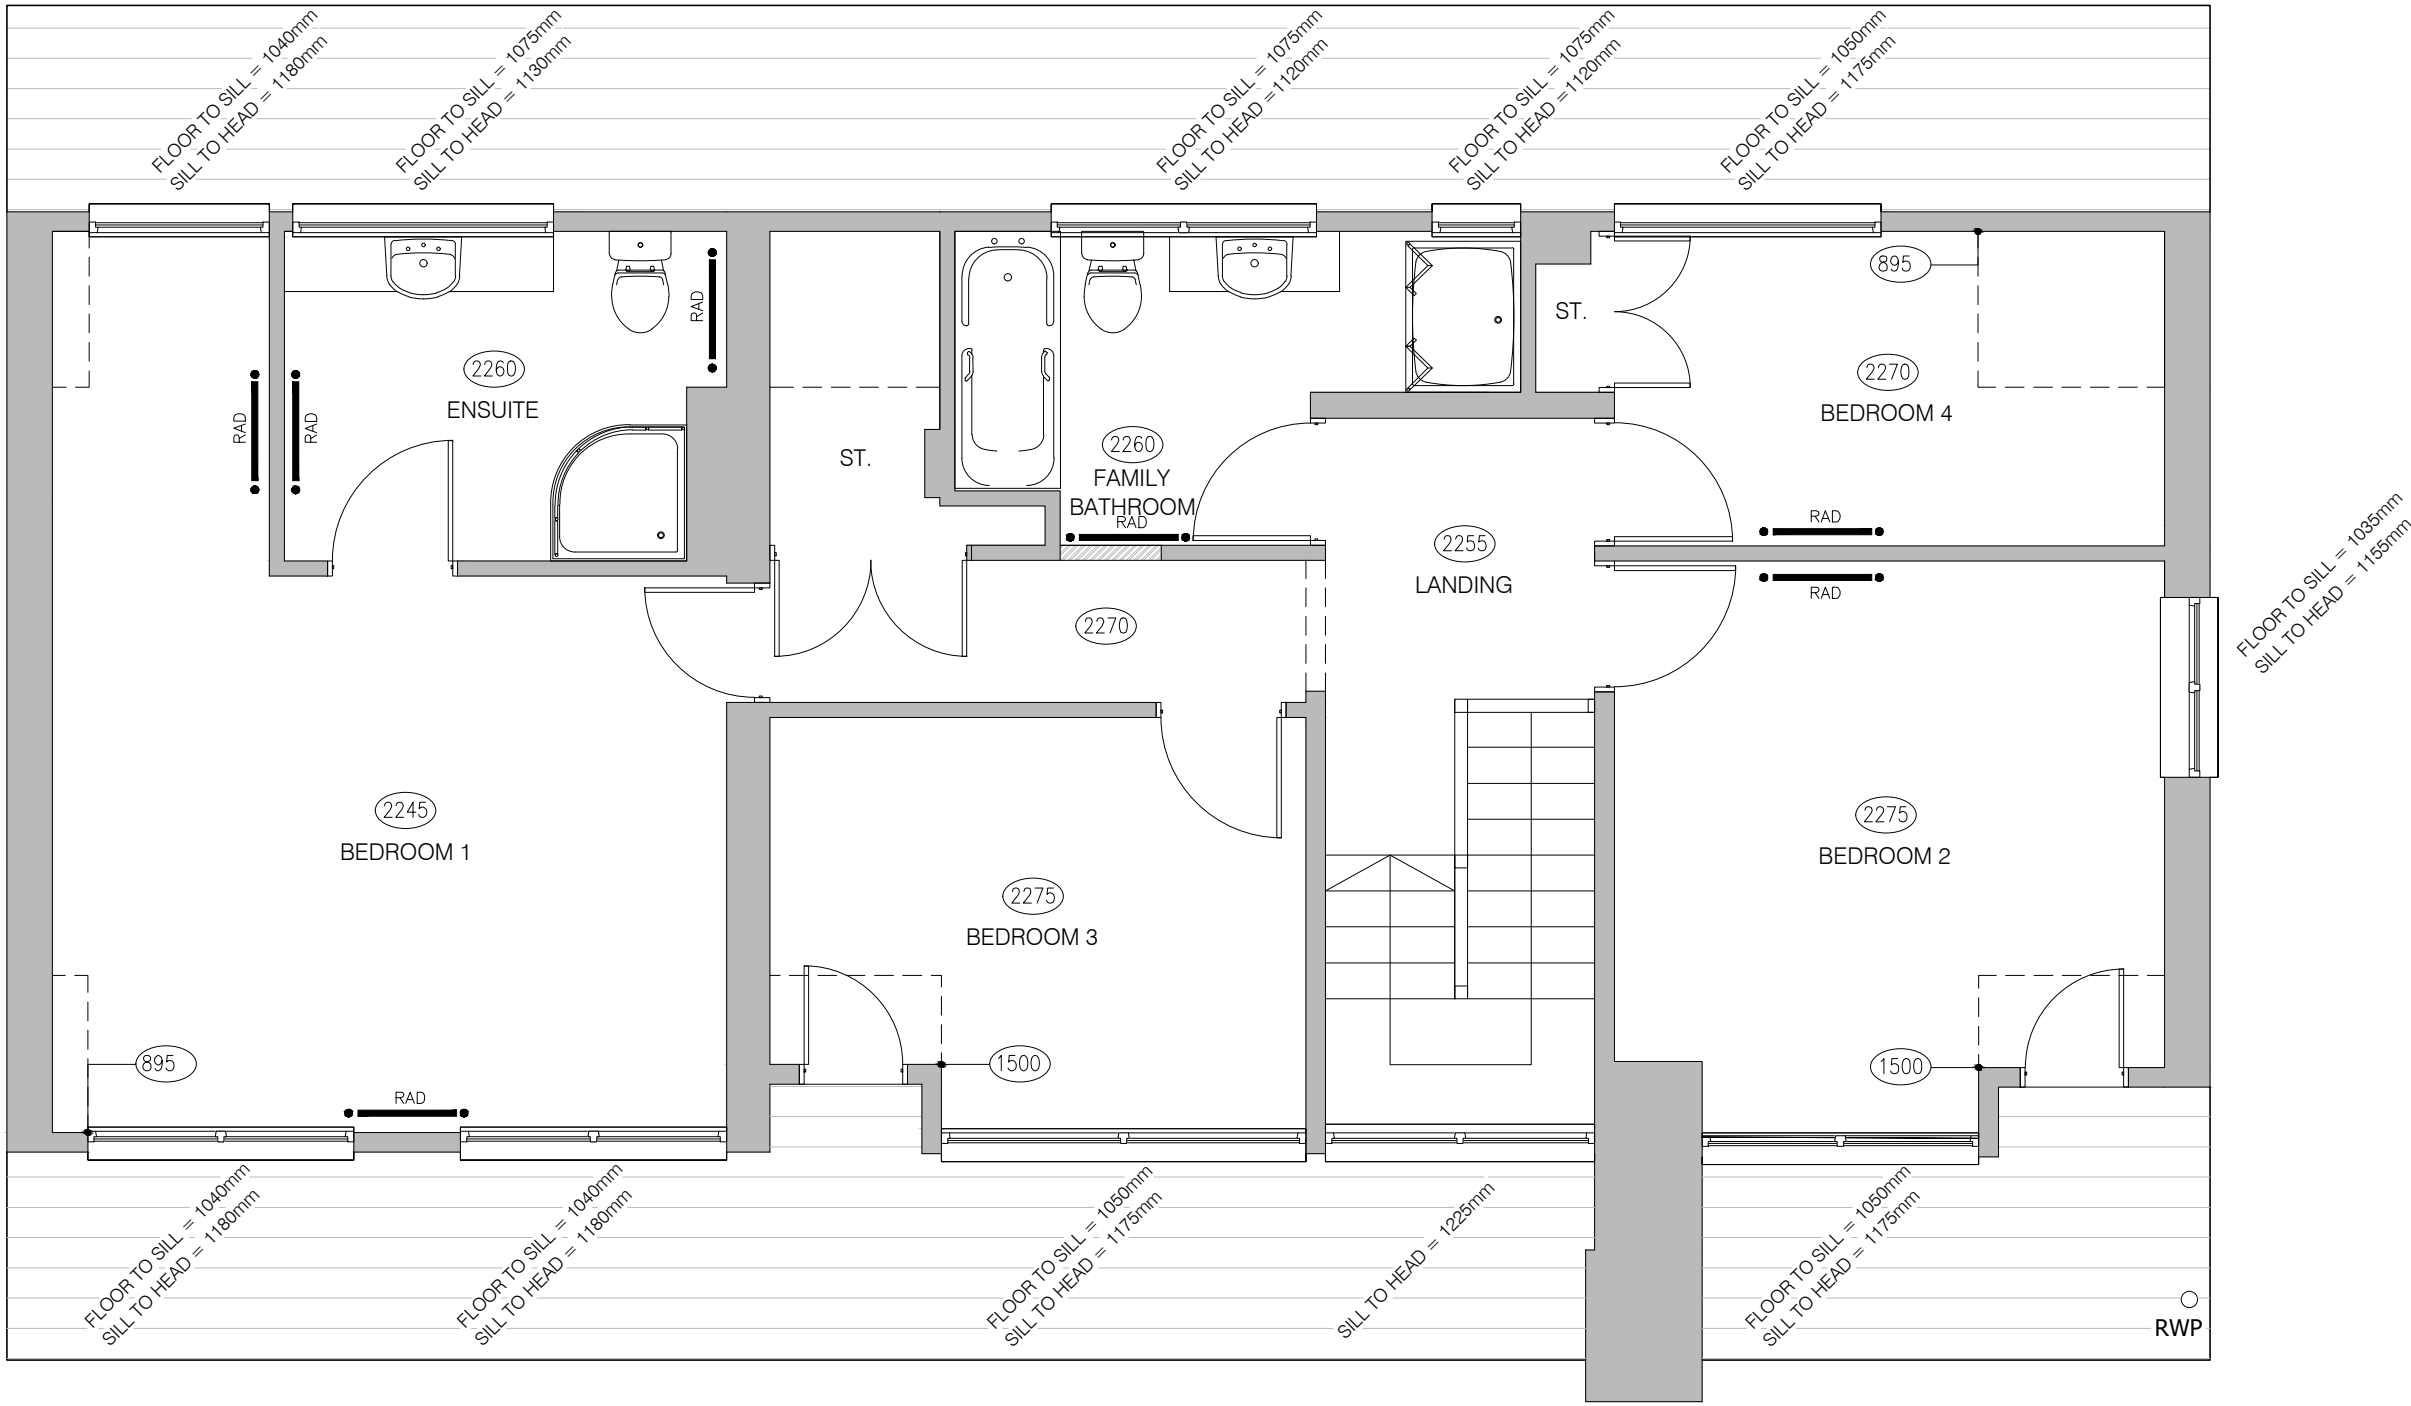

FIRST FLOOR PLAN
SCALE 1:50

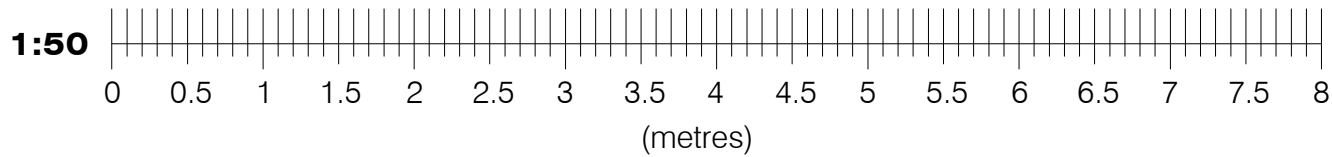

FRONT ELEVATION
SCALE 1:100



SIDE ELEVATION
SCALE 1:100



REAR ELEVATION
SCALE 1:100



SIDE ELEVATION
SCALE 1:100



100 Berkshire Place
Winnersh Triangle
Wokingham, Berkshire RG41 5RD
Tel: 07787296792
email: info@jetarchdesign.co.uk

Client
MR & MRS JONES

Property:
24 KEEPHATCH ROAD
WOKINGHAM
RG40 1QJ

Drawing Title:
DETAILS OF EXISTING
FIRST FLOOR PLANS
AND ELEVATIONS

Rev.	Date	Revisions

Drawing No.	A1/451/02	Rev.
Plot Date:	MAY 26	
Scale	1:50 & 1:100 @ A1	
Date	MAY 26	Drawn SA