
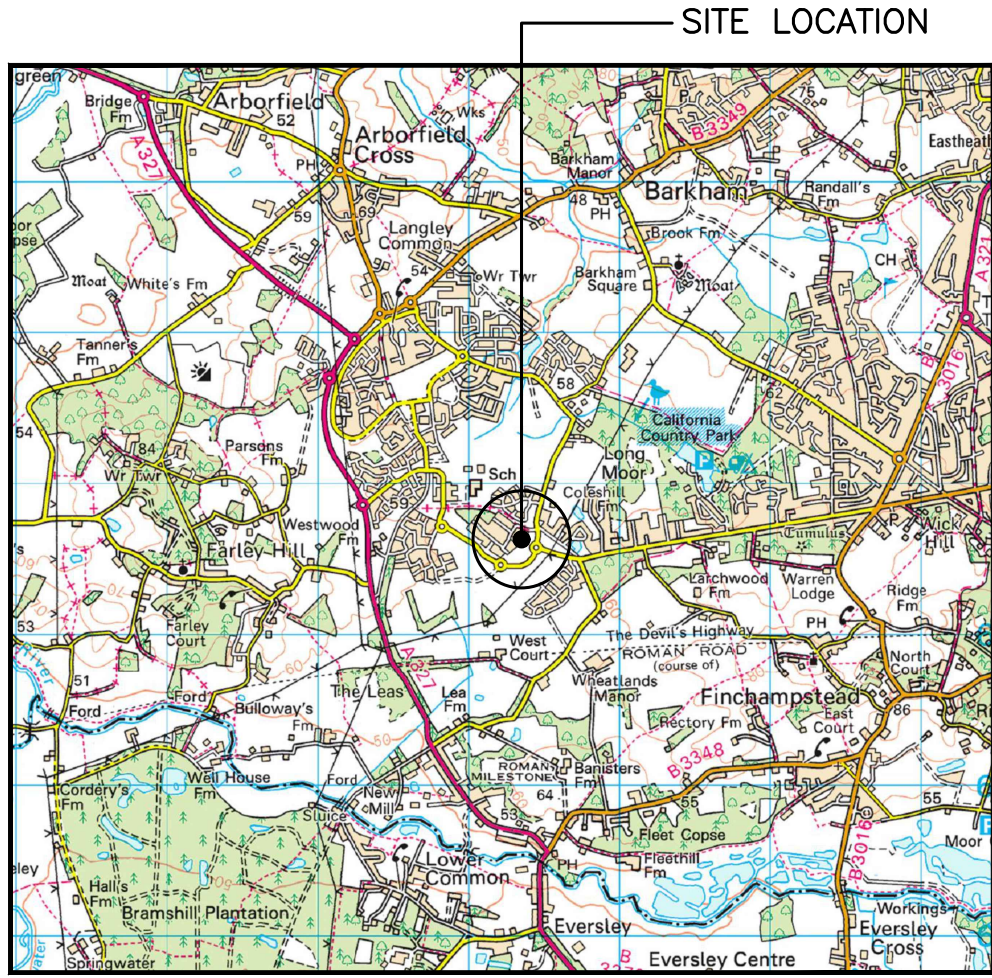


1647 00

1646 00

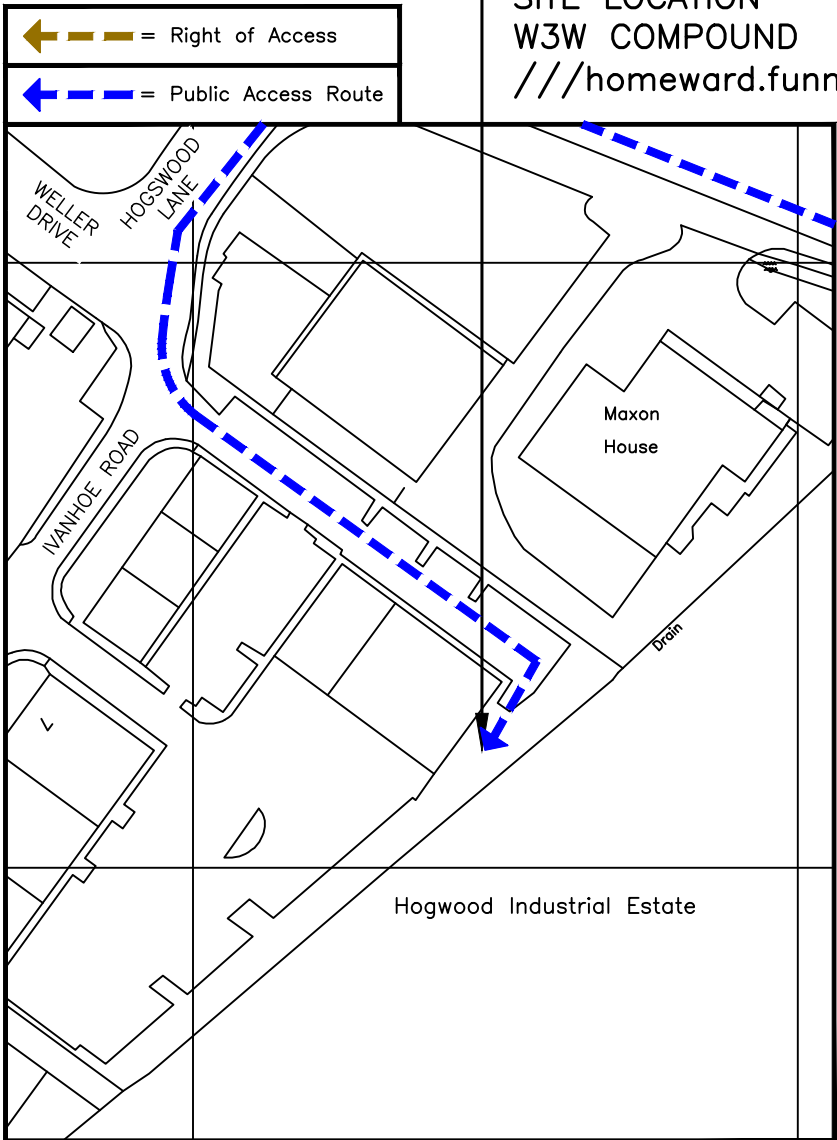

4 773 00

4 774 00

DETAILED SITE LOCATION
(Scale 1:1250)



SITE PHOTOGRAPH

SITE LOCATION
W3W COMPOUND
///homeward.funnels.synthetic

ALL DIMENSIONS ARE IN mm UNLESS NOTED OTHERWISE

N.G.R | E: 477351 | N: 164622

DIRECTIONS TO SITE:
HEADING WEST ON THE M4, AT JUNCTION 11 USE THE LEFT 2 LANES TO TAKE THE A33 EXIT TO READING. AT THE ROUNDABOUT TAKE THE 4TH EXIT ONTO B3270. AT THE ROUNDABOUT TAKE 3RD EXIT ONTO SHINFIELD ROAD. USE THE LEFT 2 LANES TO TURN LEFT ONTO EASTERN RELIEF ROAD. GO THROUGH 1 ROUNDABOUT AND AT NEXT ROUNDABOUT TAKE THE 1ST EXIT ONTO ARBORFIELD ROAD. CONTINUE THROUGH 1 ROUNDABOUT AND AT THE NEXT ROUNDABOUT TAKE THE 2ND EXIT ONTO OBSERVER WAY. AT ROUNDABOUT TAKE THE 1ST EXIT ONTO EVERSLEY ROAD, AND AT NEXT ROUNDABOUT TAKE THE 2ND EXIT ONTO LANGLEY COMMON ROAD. AT THE NEXT ROUNDABOUT TAKE THE 2ND EXIT ONTO BIGGS LANE AND THROUGH 1 ROUNDABOUT. CONTINUE TO PARK LANE. TURN RIGHT ONTO HOGSWOOD LANE, AFTER JUNCTION WITH WELLER DRIVE TURN LEFT AND SITE LOCATION IS AT END OF ROAD ON THE RIGHT HAND SIDE BEHIND OFFICE BUILDING

1A	PLANNING ISSUE	VHC	RA	29.05.26
REV	MODIFICATION	BY	CH	DATE

CLUTTONS

Obelisk.

cornerstone

Cell Name	Opt.
HOGSWOOD LANE GF	—

Cell ID No				
CSID	—	VF	—	VMO2
30836600		24717		N/A
Project No.	—	TM Cell ID	—	N/A
—		—		—

Site Address / Contact Details
HOGSWOOD LANE GF HOGSWOOD LANE FINCHAMSTEAD RG40 4PZ

Drawing Title:	SITE LOCATION MAPS	Dwg Rev:
Purpose of issue:	PLANNING	
Drawing Number:	100	1A
Surveyed By:	RA	Original Sheet Size: A3
Drawn:	VHC	Date: 29.05.26
Checked:	RA	Date: 29.05.26
Pack Issue:		1A



ALL DIMENSIONS ARE IN mm UNLESS NOTED OTHERWISE

N.G.R | E: 477351 | N: 164622

NOTES:


1A	PLANNING ISSUE	VHC	RA	29.05.26
REV	MODIFICATION	BY	CH	DATE

CLUTTONS

Obelisk.

cornerstone

Cell Name				Opt.
HOGSWOOD LANE GF				-
Cell ID No				
CSID	-	VF	-	VMO2
30836600	-	24717	-	N/A
Project No.	-	TM Cell ID	-	N/A
-	-	-	-	-
Site Address / Contact Details				
HOGSWOOD LANE GF HOGSWOOD LANE FINCHAMSTEAD RG40 4PZ				
Drawing Title: EXISTING SITE PLAN				
Purpose of issue: PLANNING				Dwg Rev: 1A
Drawing Number: 200				1A
Surveyed By: RA		Original Sheet Size: A3		Pack Issue: 1A
Drawn: VHC	Date: 29.05.26	Checked: RA	Date: 29.05.26	1A

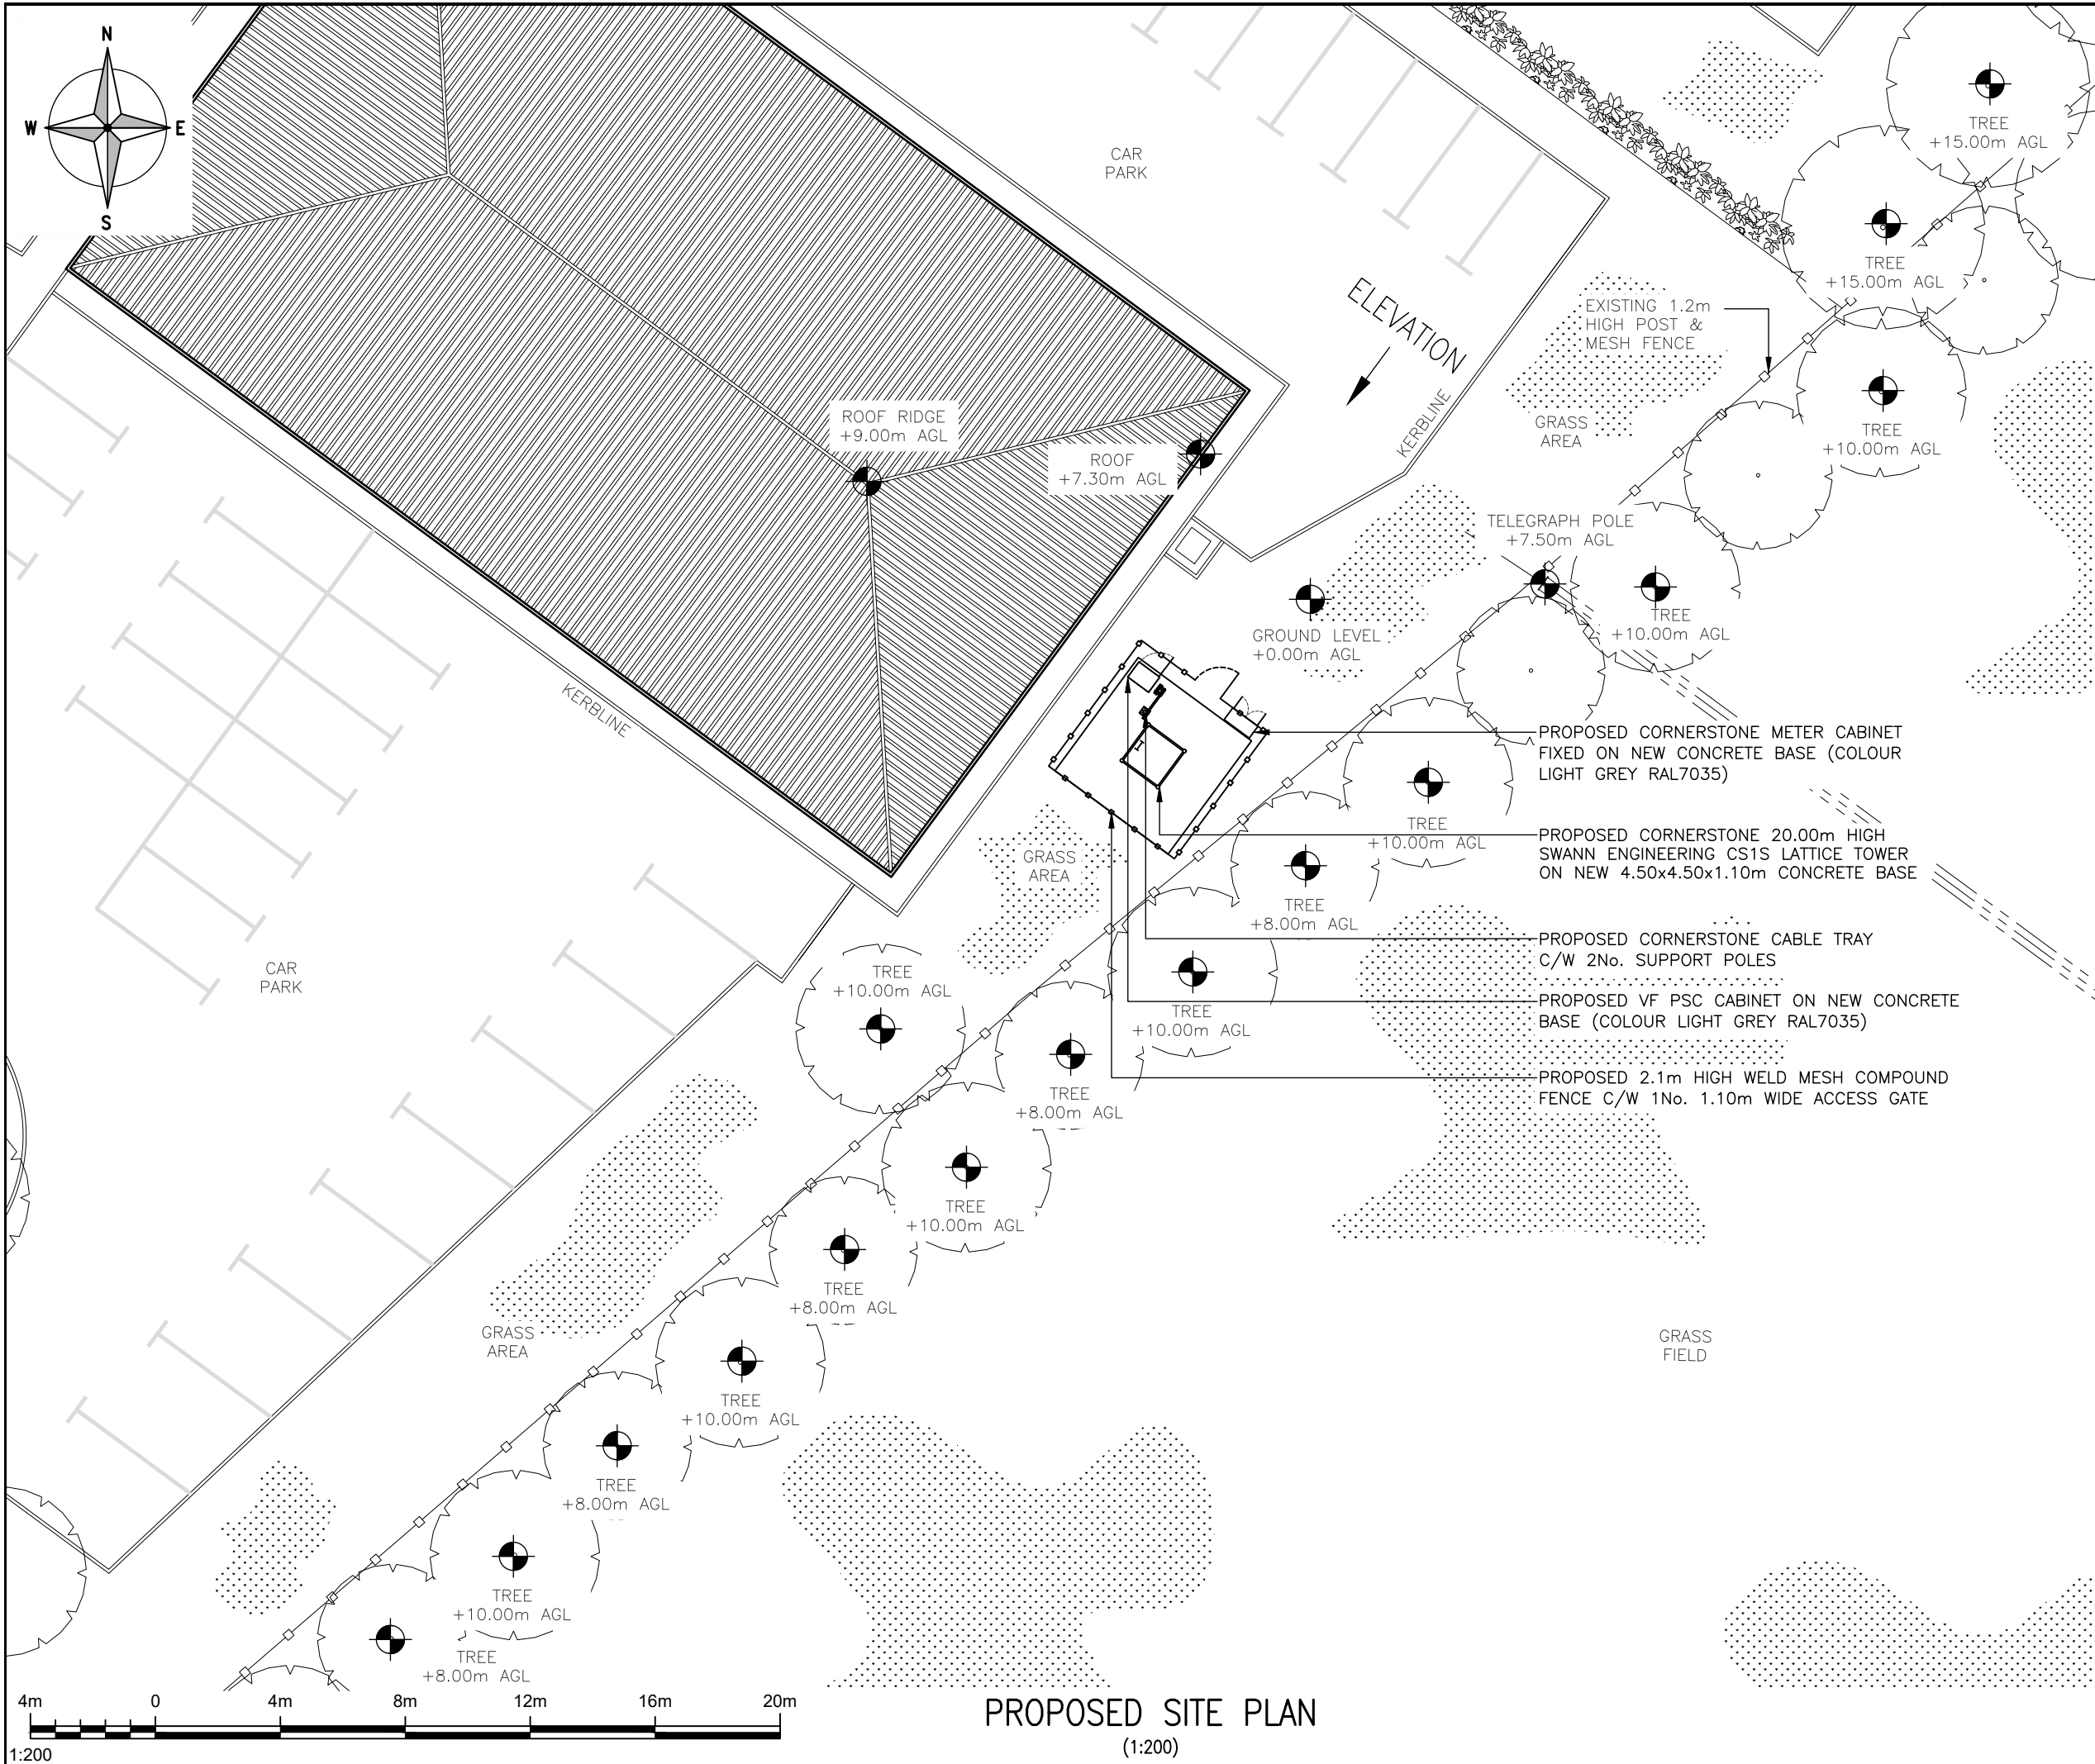

ALL DIMENSIONS ARE IN mm UNLESS NOTED OTHERWISE

N.G.R

E: 477351

N: 164622

NOTES:

1A	PLANNING ISSUE	VHC	RA	29.05.26
REV	MODIFICATION	BY	CH	DATE

CLUTTONS

Obelisk.

cornerstone

Cell Name				Opt.
HOGSWOOD LANE GF				—
Cell ID No				
CSID	—	VF	—	VMO2
30836600	—	24717	—	N/A
Project No.	—	TM Cell ID	—	N/A
—	—	—	—	—
Site Address / Contact Details				
HOGSWOOD LANE GF HOGSWOOD LANE FINCHAMSTEAD RG40 4PZ				
Drawing Title: PROPOSED SITE PLAN				
Purpose of issue: PLANNING				Dwg Rev:
Drawing Number: 201				1A
Surveyed By: RA		Original Sheet Size: A3		Pack Issue:
Drawn: VHC	Date: 29.05.26	Checked: RA	Date: 29.05.26	1A



EXISTING NORTH EAST ELEVATION
(1:200)



1:200

ALL DIMENSIONS ARE IN mm UNLESS NOTED OTHERWISE

N.G.R E: 477351 N: 164622

NOTES:

1A	PLANNING ISSUE	VHC	RA	29.05.26
REV	MODIFICATION	BY	CH	DATE

CLUTTONS

Obelisk.

cornerstone

Cell Name	Opt.
HOGSWOOD LANE GF	—

Cell ID No				
CSID	—	VF	—	VMO2
30836600		24717		N/A
Project No.	—	TM Cell ID	—	N/A
—		—		—


Site Address / Contact Details
HOGSWOOD LANE GF HOGSWOOD LANE FINCHAMSTEAD RG40 4PZ

Drawing Title:	EXISTING SITE ELEVATION
----------------	-------------------------

Purpose of issue:	PLANNING	Dwg Rev:
Drawing Number:	300	1A

Surveyed By:	Original Sheet Size:	Pack Issue:
RA	A3	

Drawn:	Date:	Checked:	Date:	1A
VHC	29.05.26	RA	29.05.26	

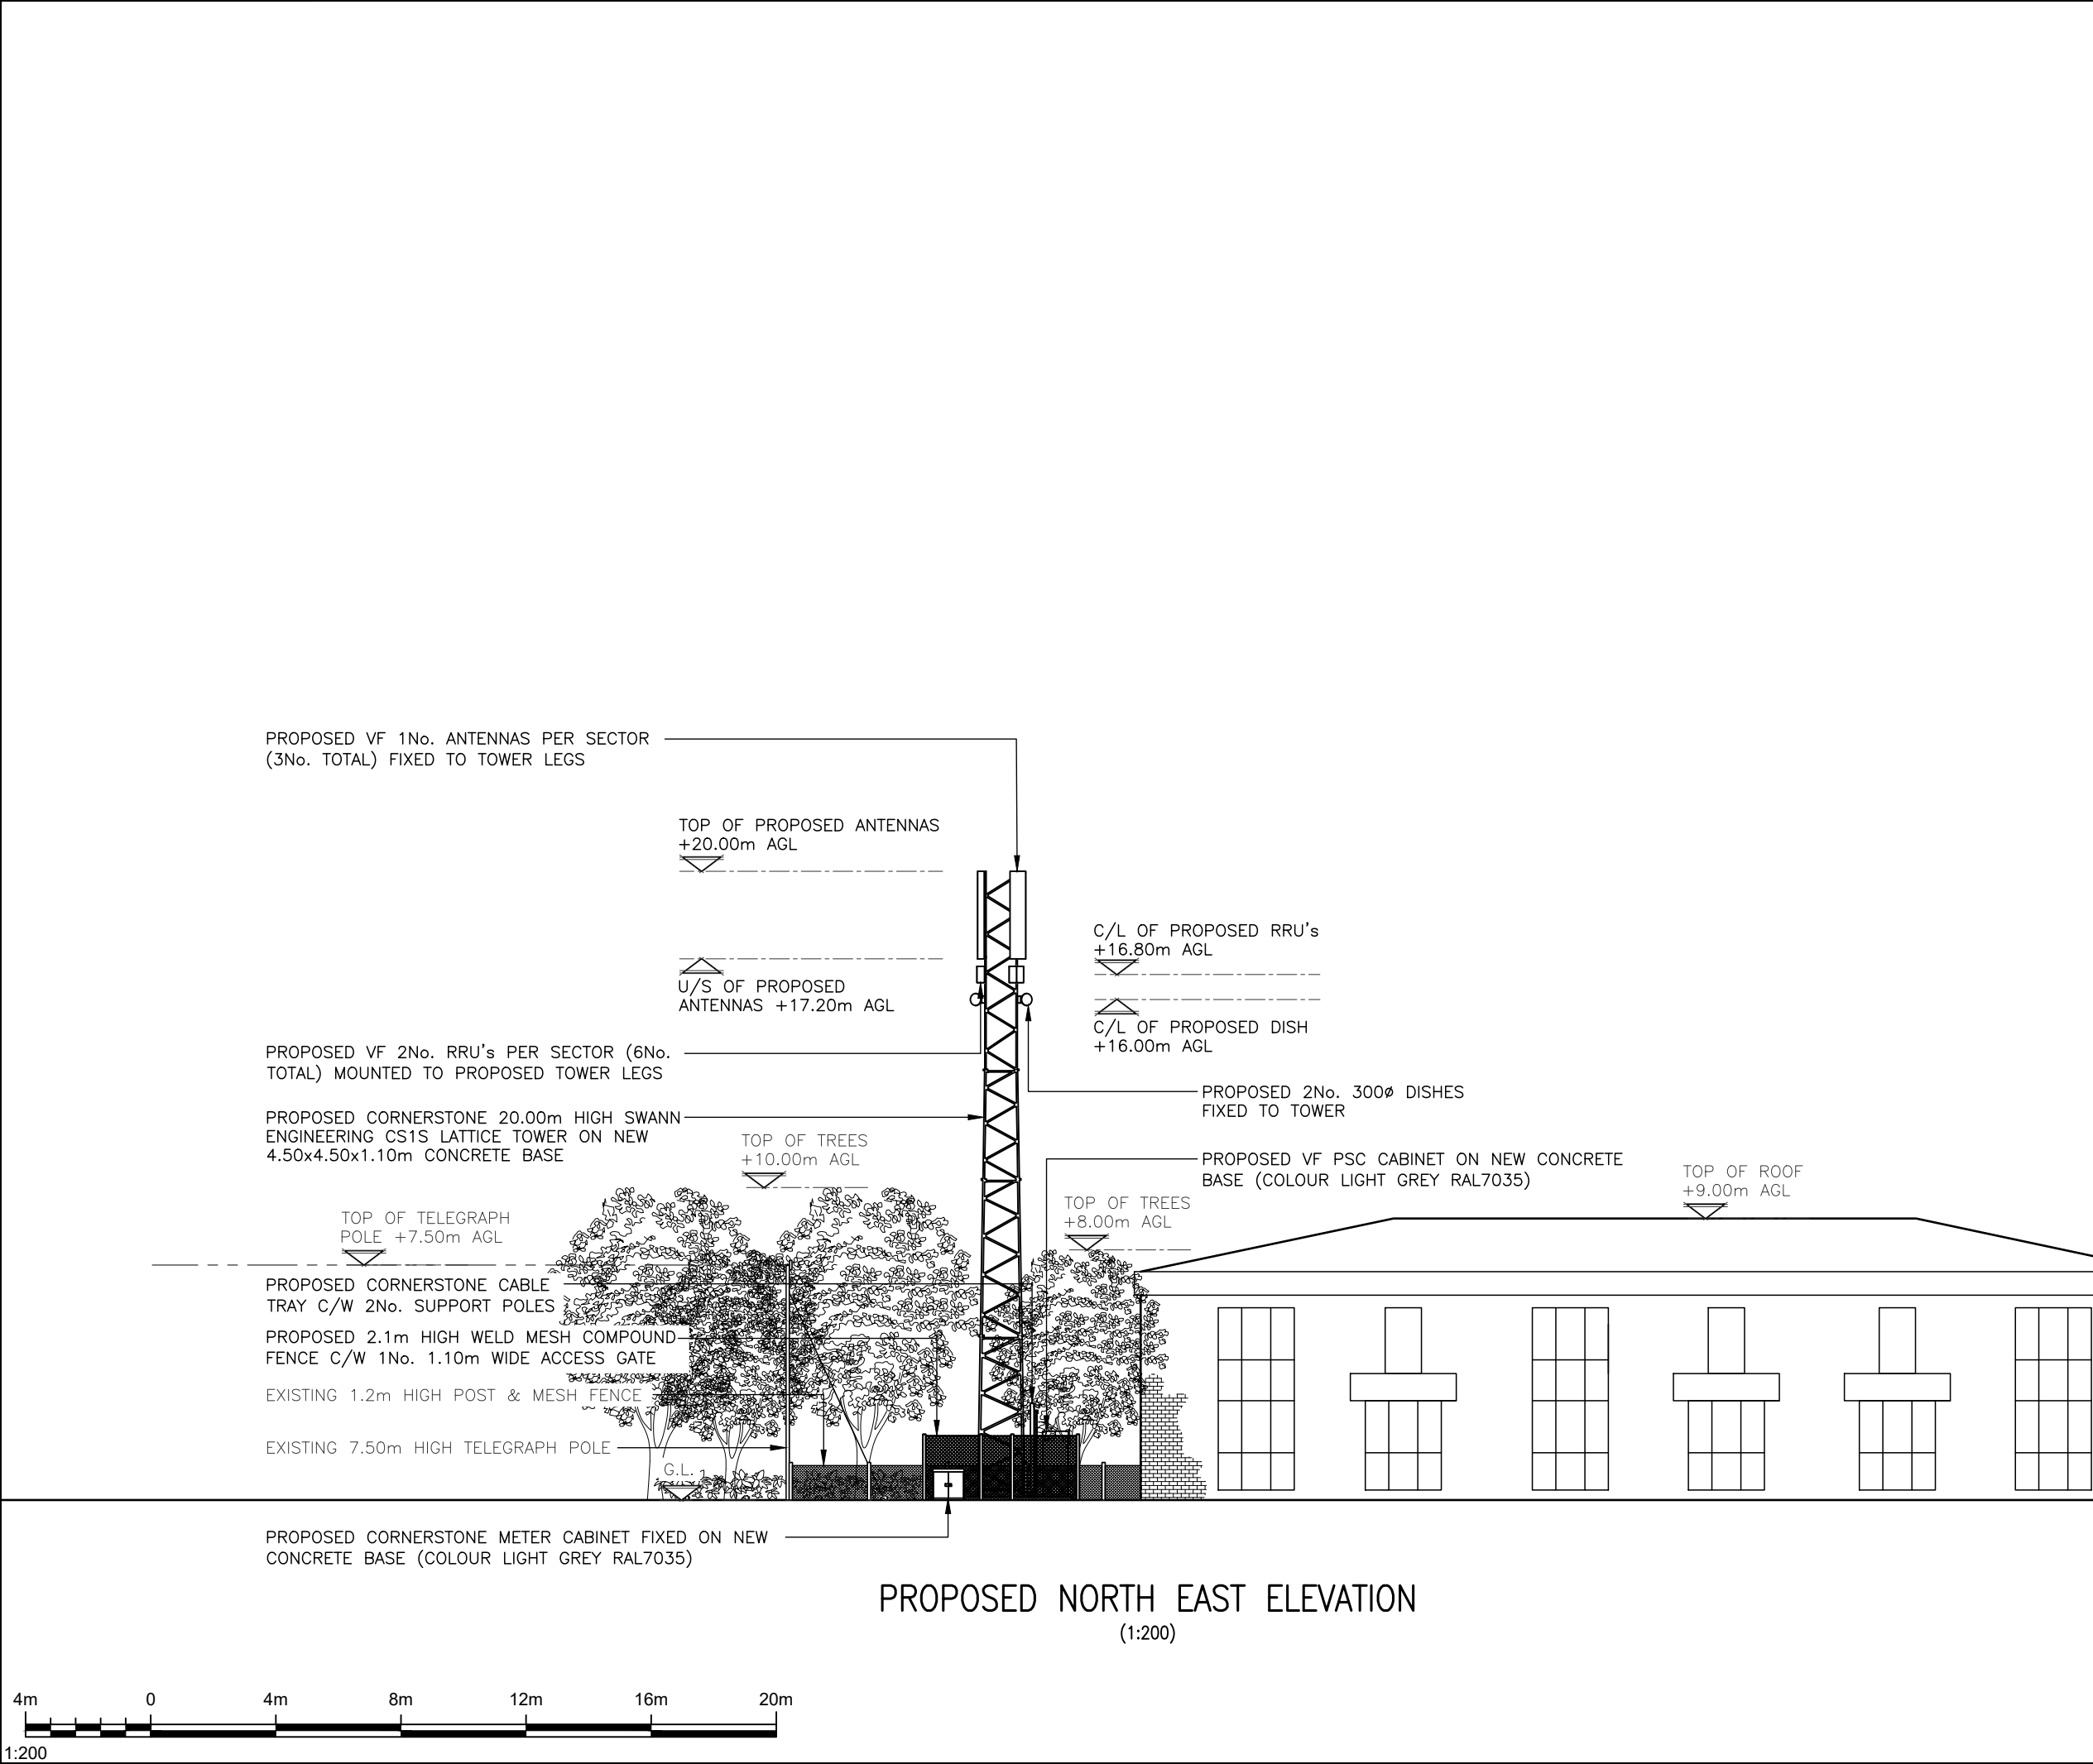

ALL DIMENSIONS ARE IN mm UNLESS NOTED OTHERWISE

N.G.R

E: 477351

N: 164622

NOTES:

1A	PLANNING ISSUE	VHC	RA	29.05.26
REV	MODIFICATION	BY	CH	DATE

CLUTTONS

Obelisk.

cornerstone

Cell Name				Opt.
HOGSWOOD LANE GF				-
Cell ID No				
CSID	-	VF	-	VMO2
30836600	-	24717	-	N/A
Project No.	-	TM Cell ID	-	N/A
-	-	-	-	-

Site Address / Contact Details

HOGSWOOD LANE GF
HOGSWOOD LANE
FINCHAMSTEAD
RG40 4PZ

Drawing Title:
PROPOSED SITE ELEVATION

Purpose of issue:		PLANNING	Dwg Rev:
Drawing Number:		301	1A
Surveyed By:	Original Sheet Size:	Pack Issue:	
RA	A3		
Drawn:	Date:	Checked:	Date:
VHC	29.05.26	RA	29.05.26

1A