




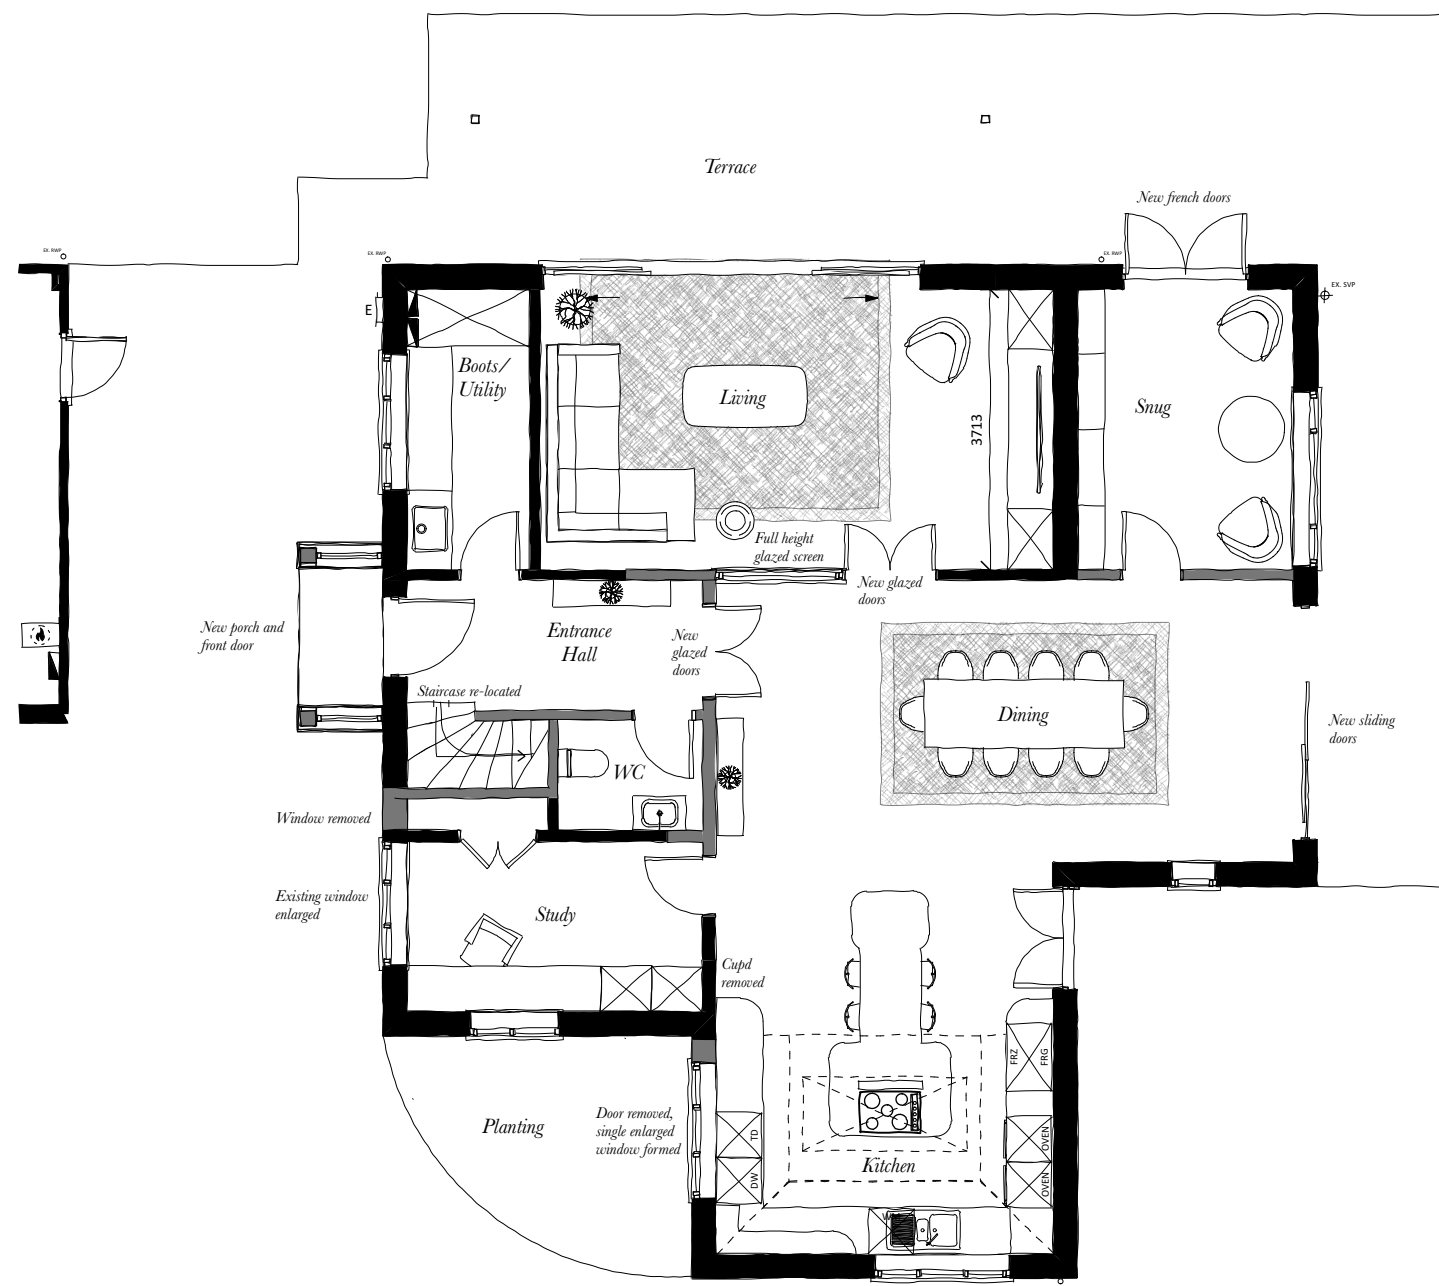

PRO Ground Floor Plan

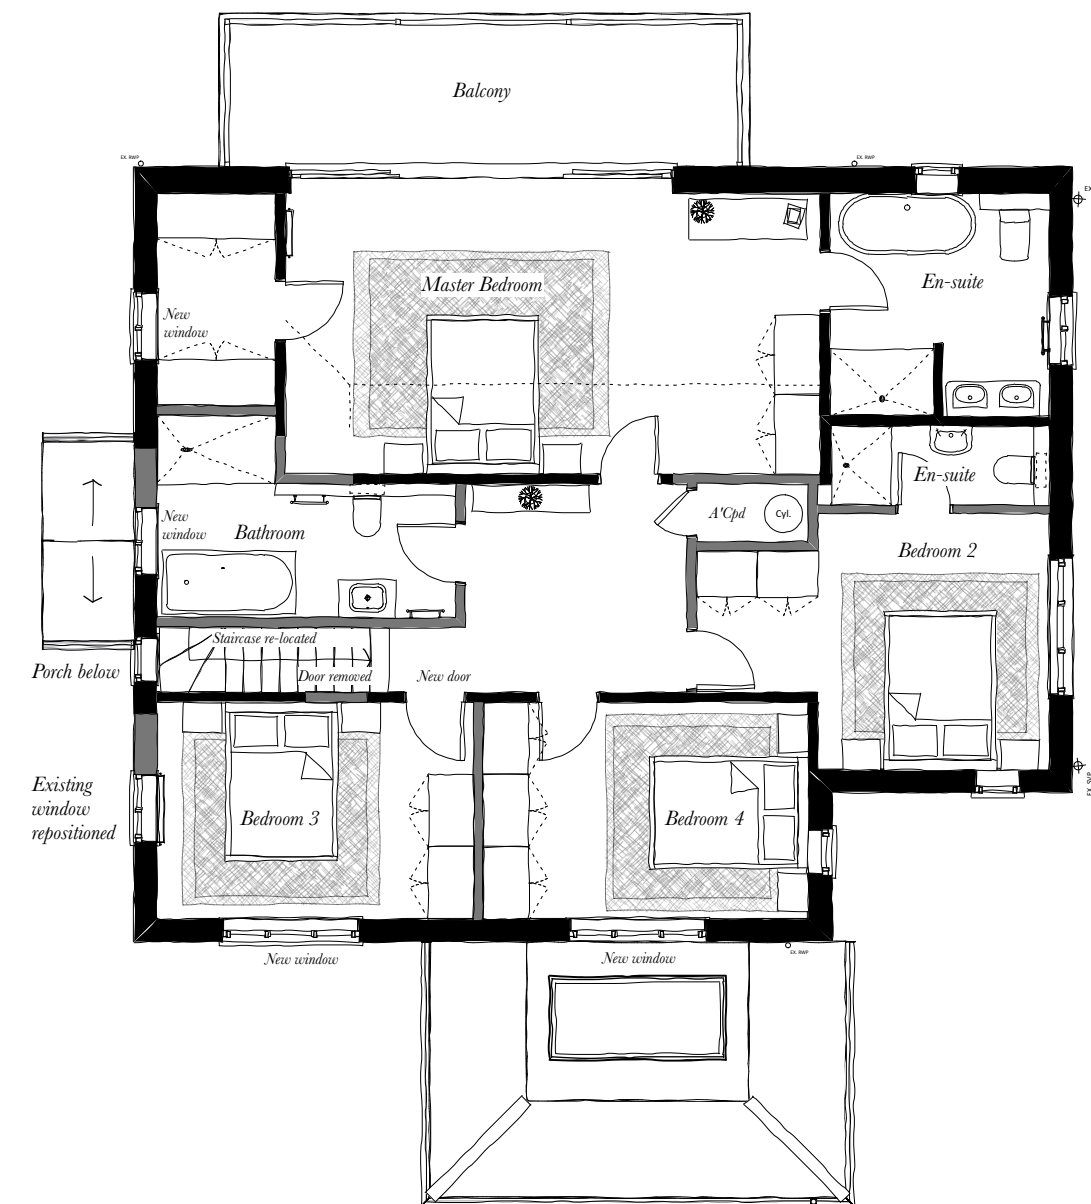

PRO First Floor Plan

 

			 ABSOLUTE ARCHITECTURE	Design Firm Absolute Architecture Commercial House, 53b Kingsbridge Road, Newbury, Berkshire, RG14 6DY T: 01635 528188 E: mail@absolute-architecture.co.uk www.absolute-architecture.co.uk	Project Title Steve Wheeler PROPOSED RENOVATION The Birches, Castle Road, Farley Hill, Reading, Wokingham, RG7 1UL	Drawn By BF Checked By BF	
				Status STAGE 3 - DESIGN & PLANNING	Sheet Title PRO. FLOOR PLANS	Date 27/03/2025 Scale 1:100 @ A3	
No.	Date	Revision Notes				Project ID 609 020A	