

PLANNING



42 POUND LANE, SONNING, RG4 6GG

REVISIONS

RevlD	Transmittal Set Name	Date
01	PLANNING ISSUE 01	02/04/2025

EXISTING SITE PLAN

1
SCALE 1:200

 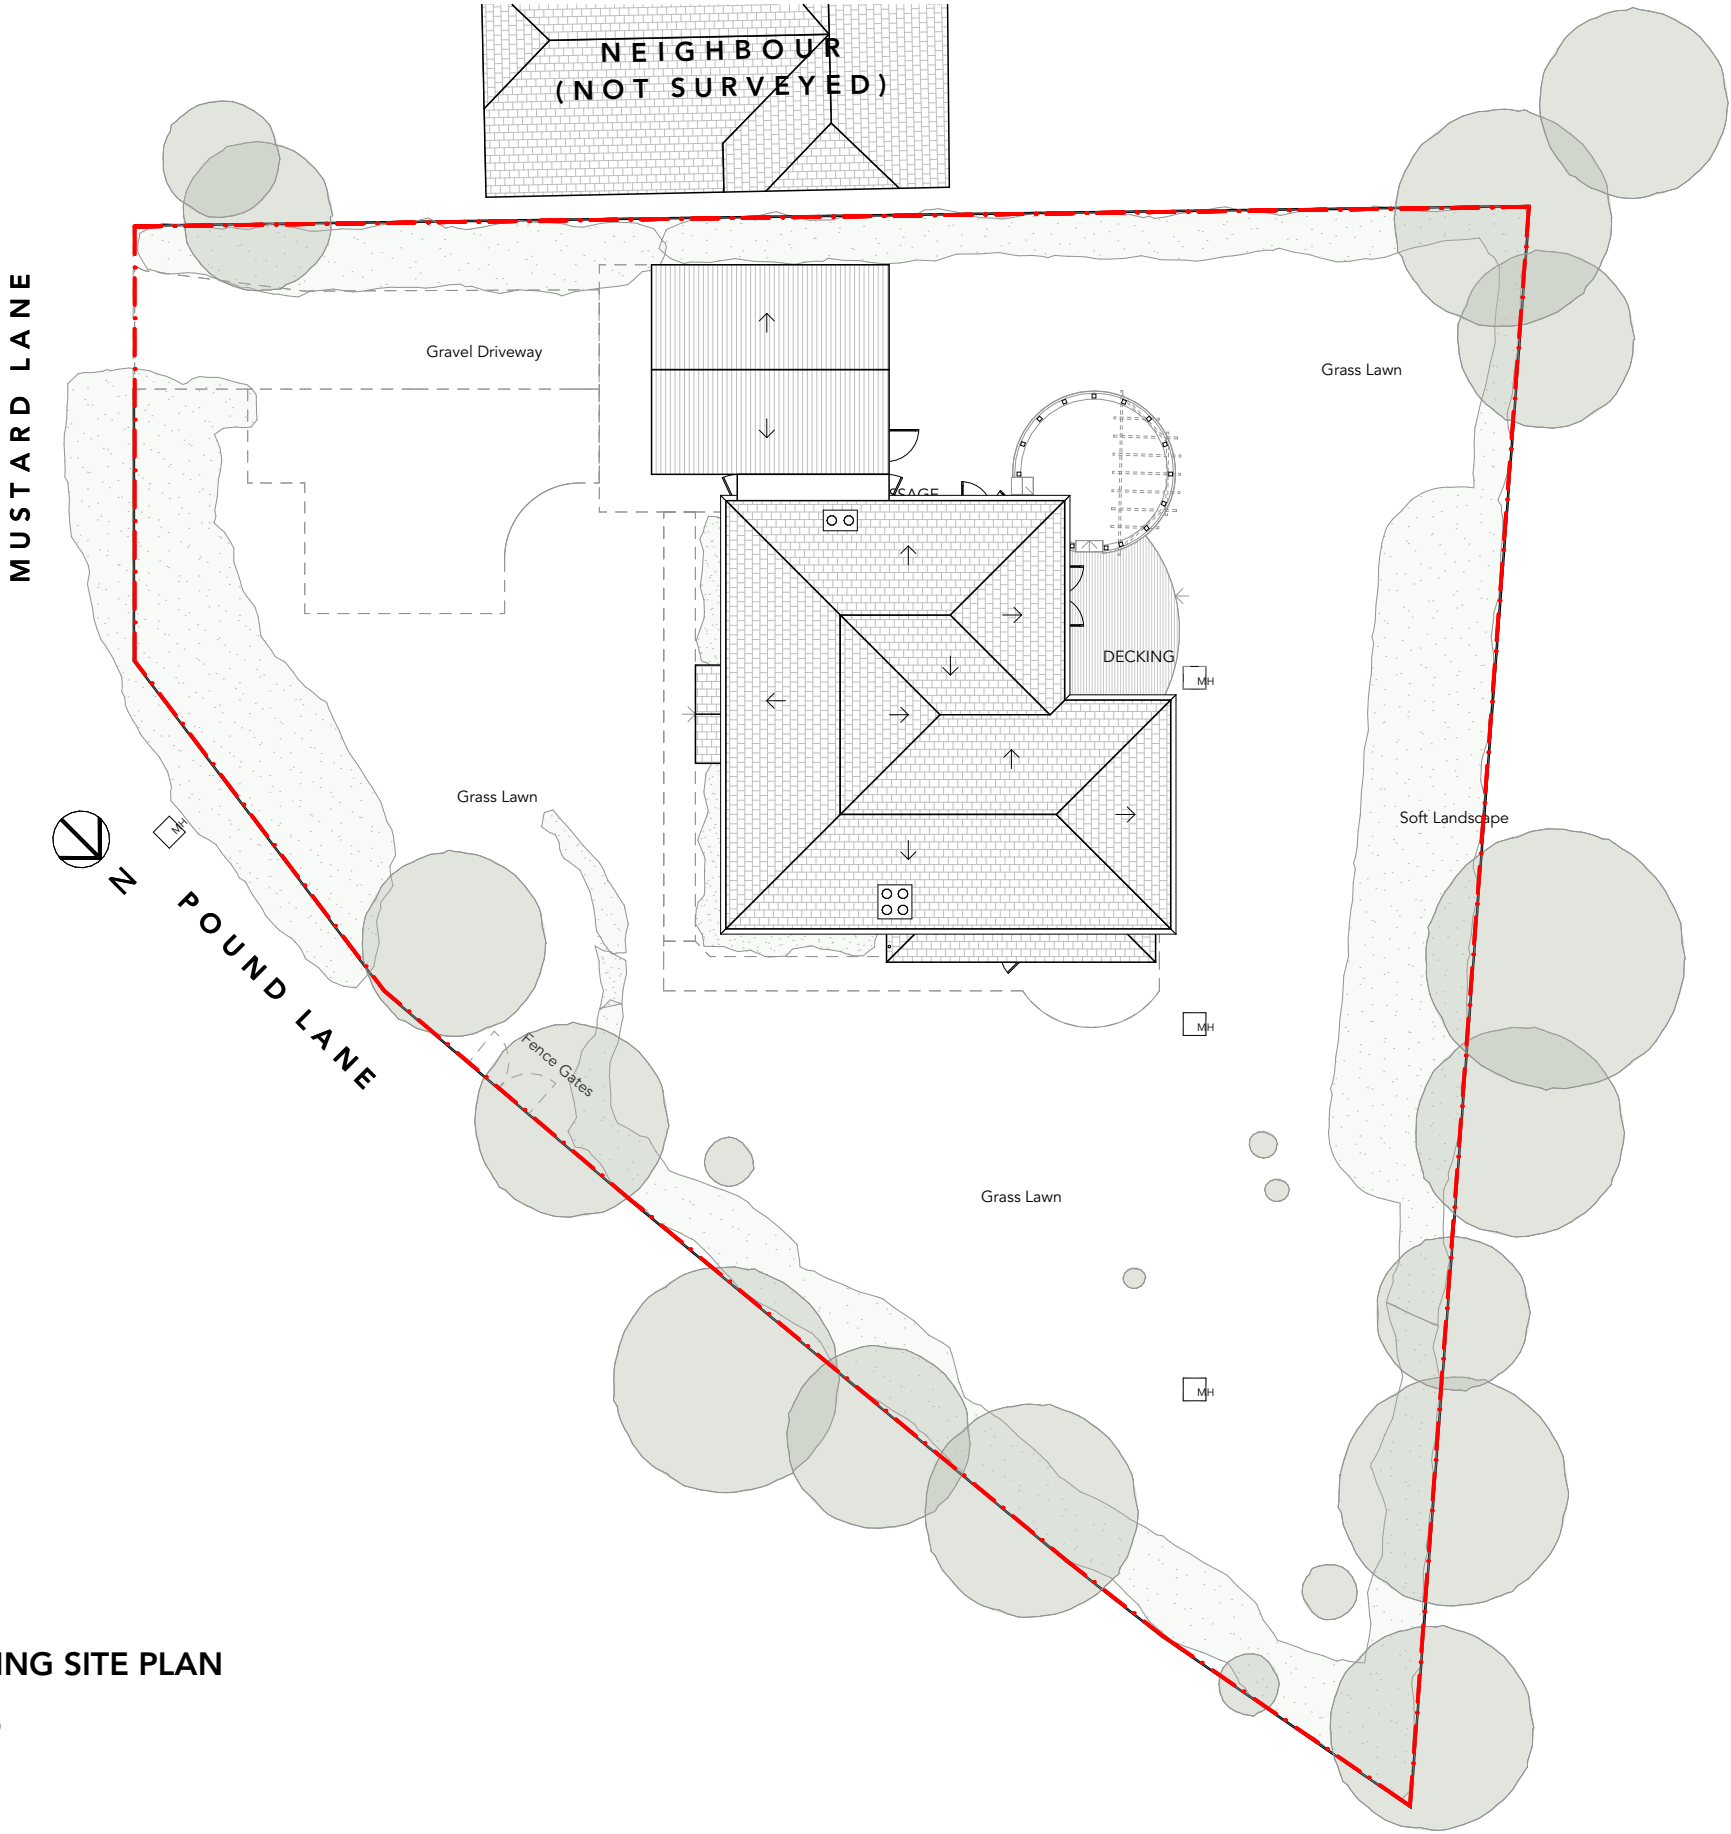

EXISTING SITE PLAN


SCALE	1:200 @A3
PROJECT NO.	2418
DRAWN	RJ
DATE	02/04/2025

PLANNING

42 POUND LANE, SONNING, RG4 6GG

REVISIONS

RevlD	Transmittal Set Name	Date
01	PLANNING ISSUE 01	02/04/2025

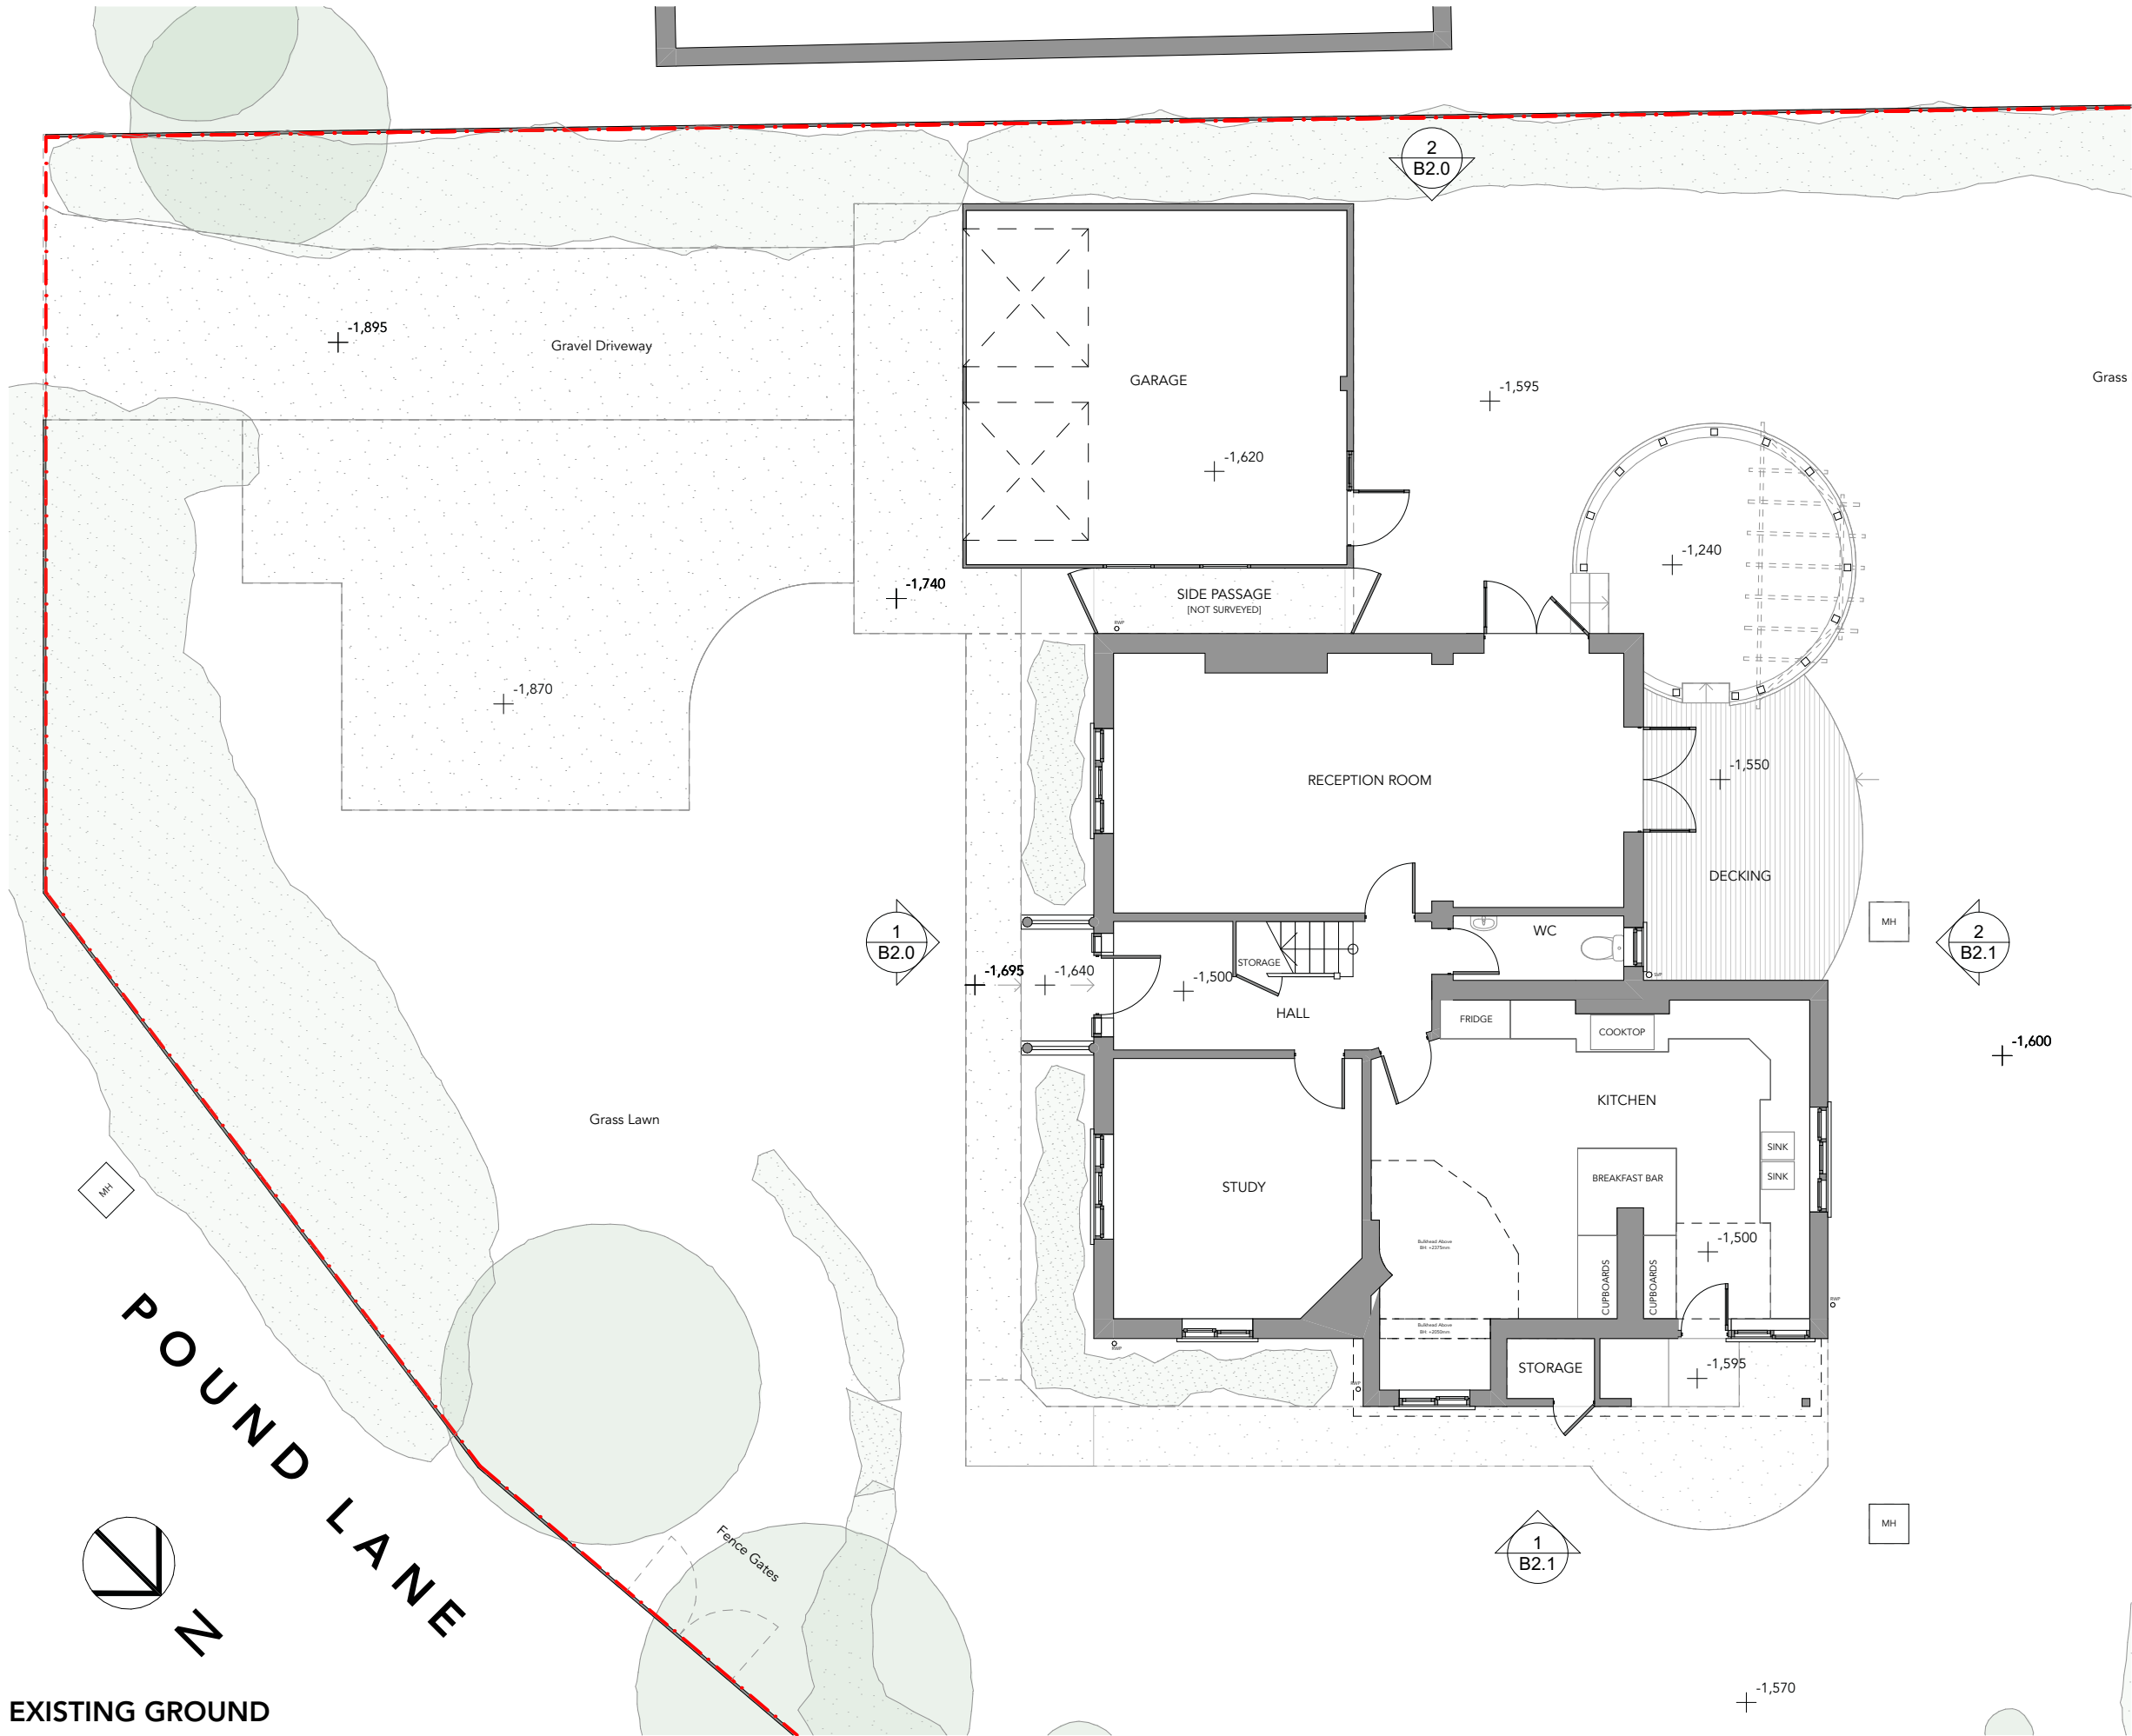

EXISTING GROUND PLAN

SCALE 1:100 @A3

PROJECT NO. 2418

DRAWN RJ

DATE 02/04/2025

DRAWING NO. B1.0


REVISION NO. 01

PLANNING

42 POUND LANE, SONNING, RG4 6GG

REVISIONS

RevlD	Transmittal Set Name	Date
01	PLANNING ISSUE 01	02/04/2025

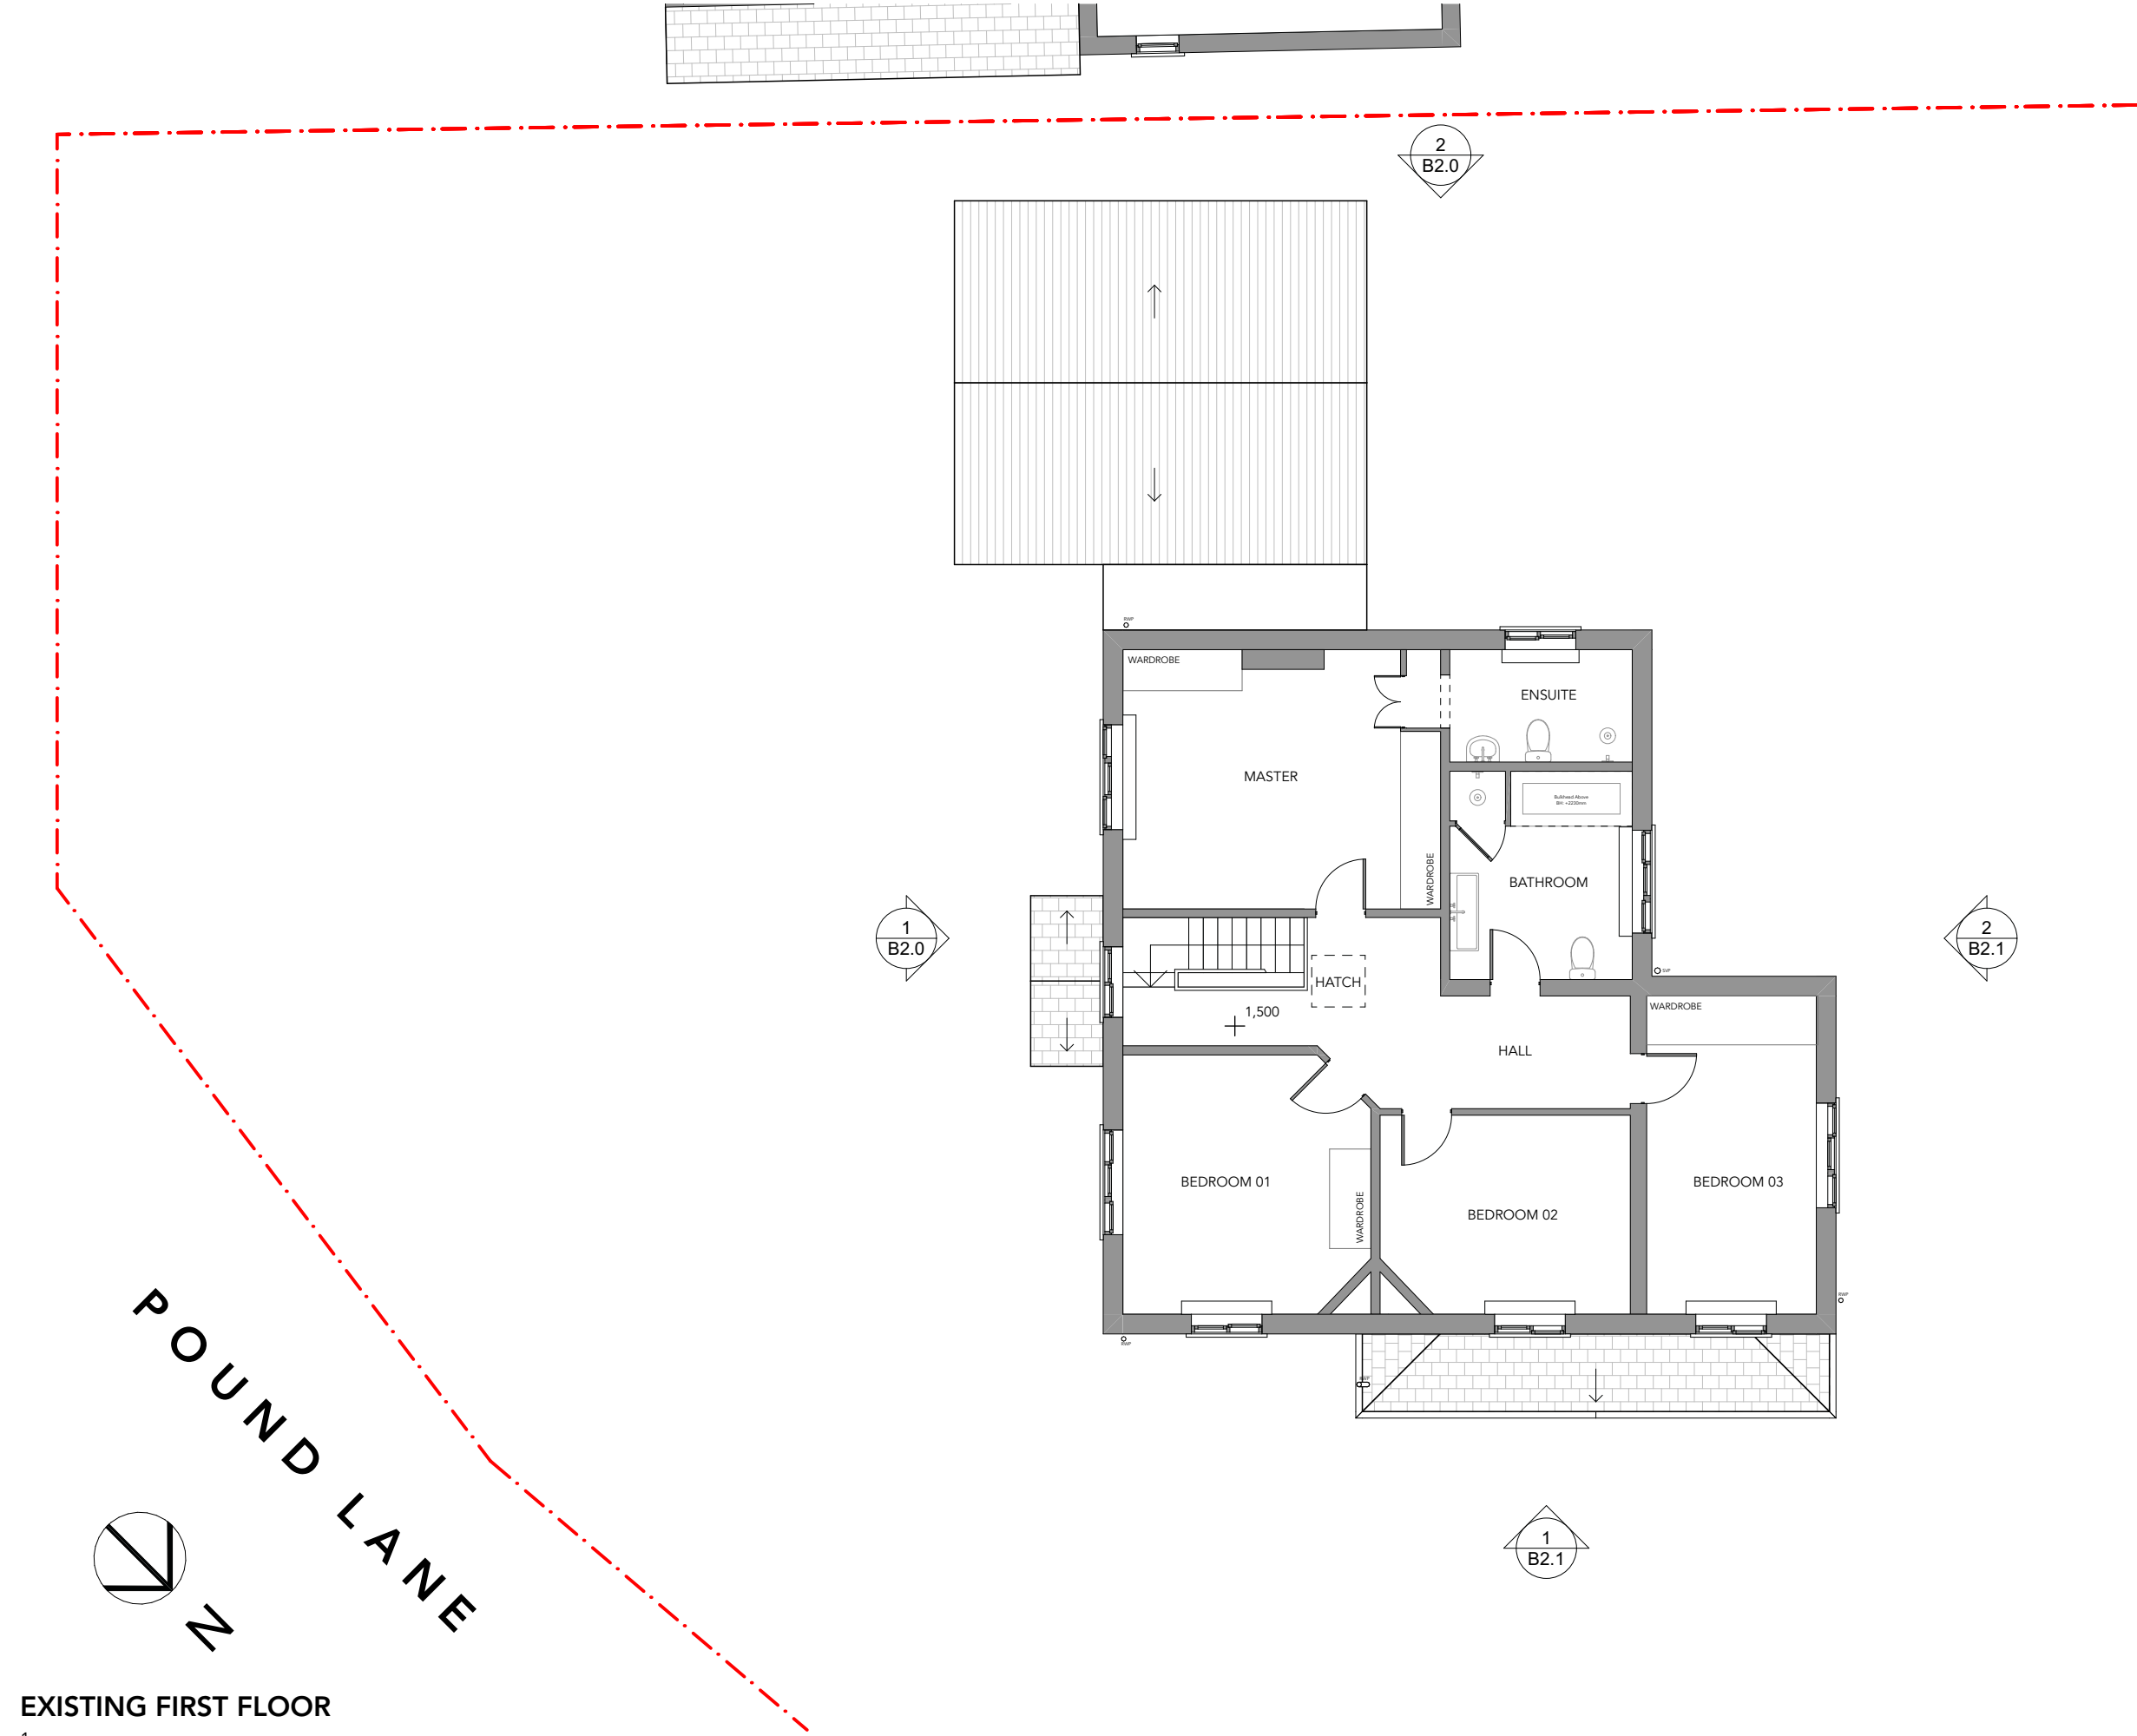

EXISTING FIRST FLOOR PLAN

SCALE	1:100 @A3
PROJECT NO.	2418
DRAWN	RJ
DATE	02/04/2025


EXISTING FIRST FLOOR

PLANNING

42 POUND LANE, SONNING, RG4 6GG

REVISIONS

RevlD	Transmittal Set Name	Date
01	PLANNING ISSUE 01	02/04/2025

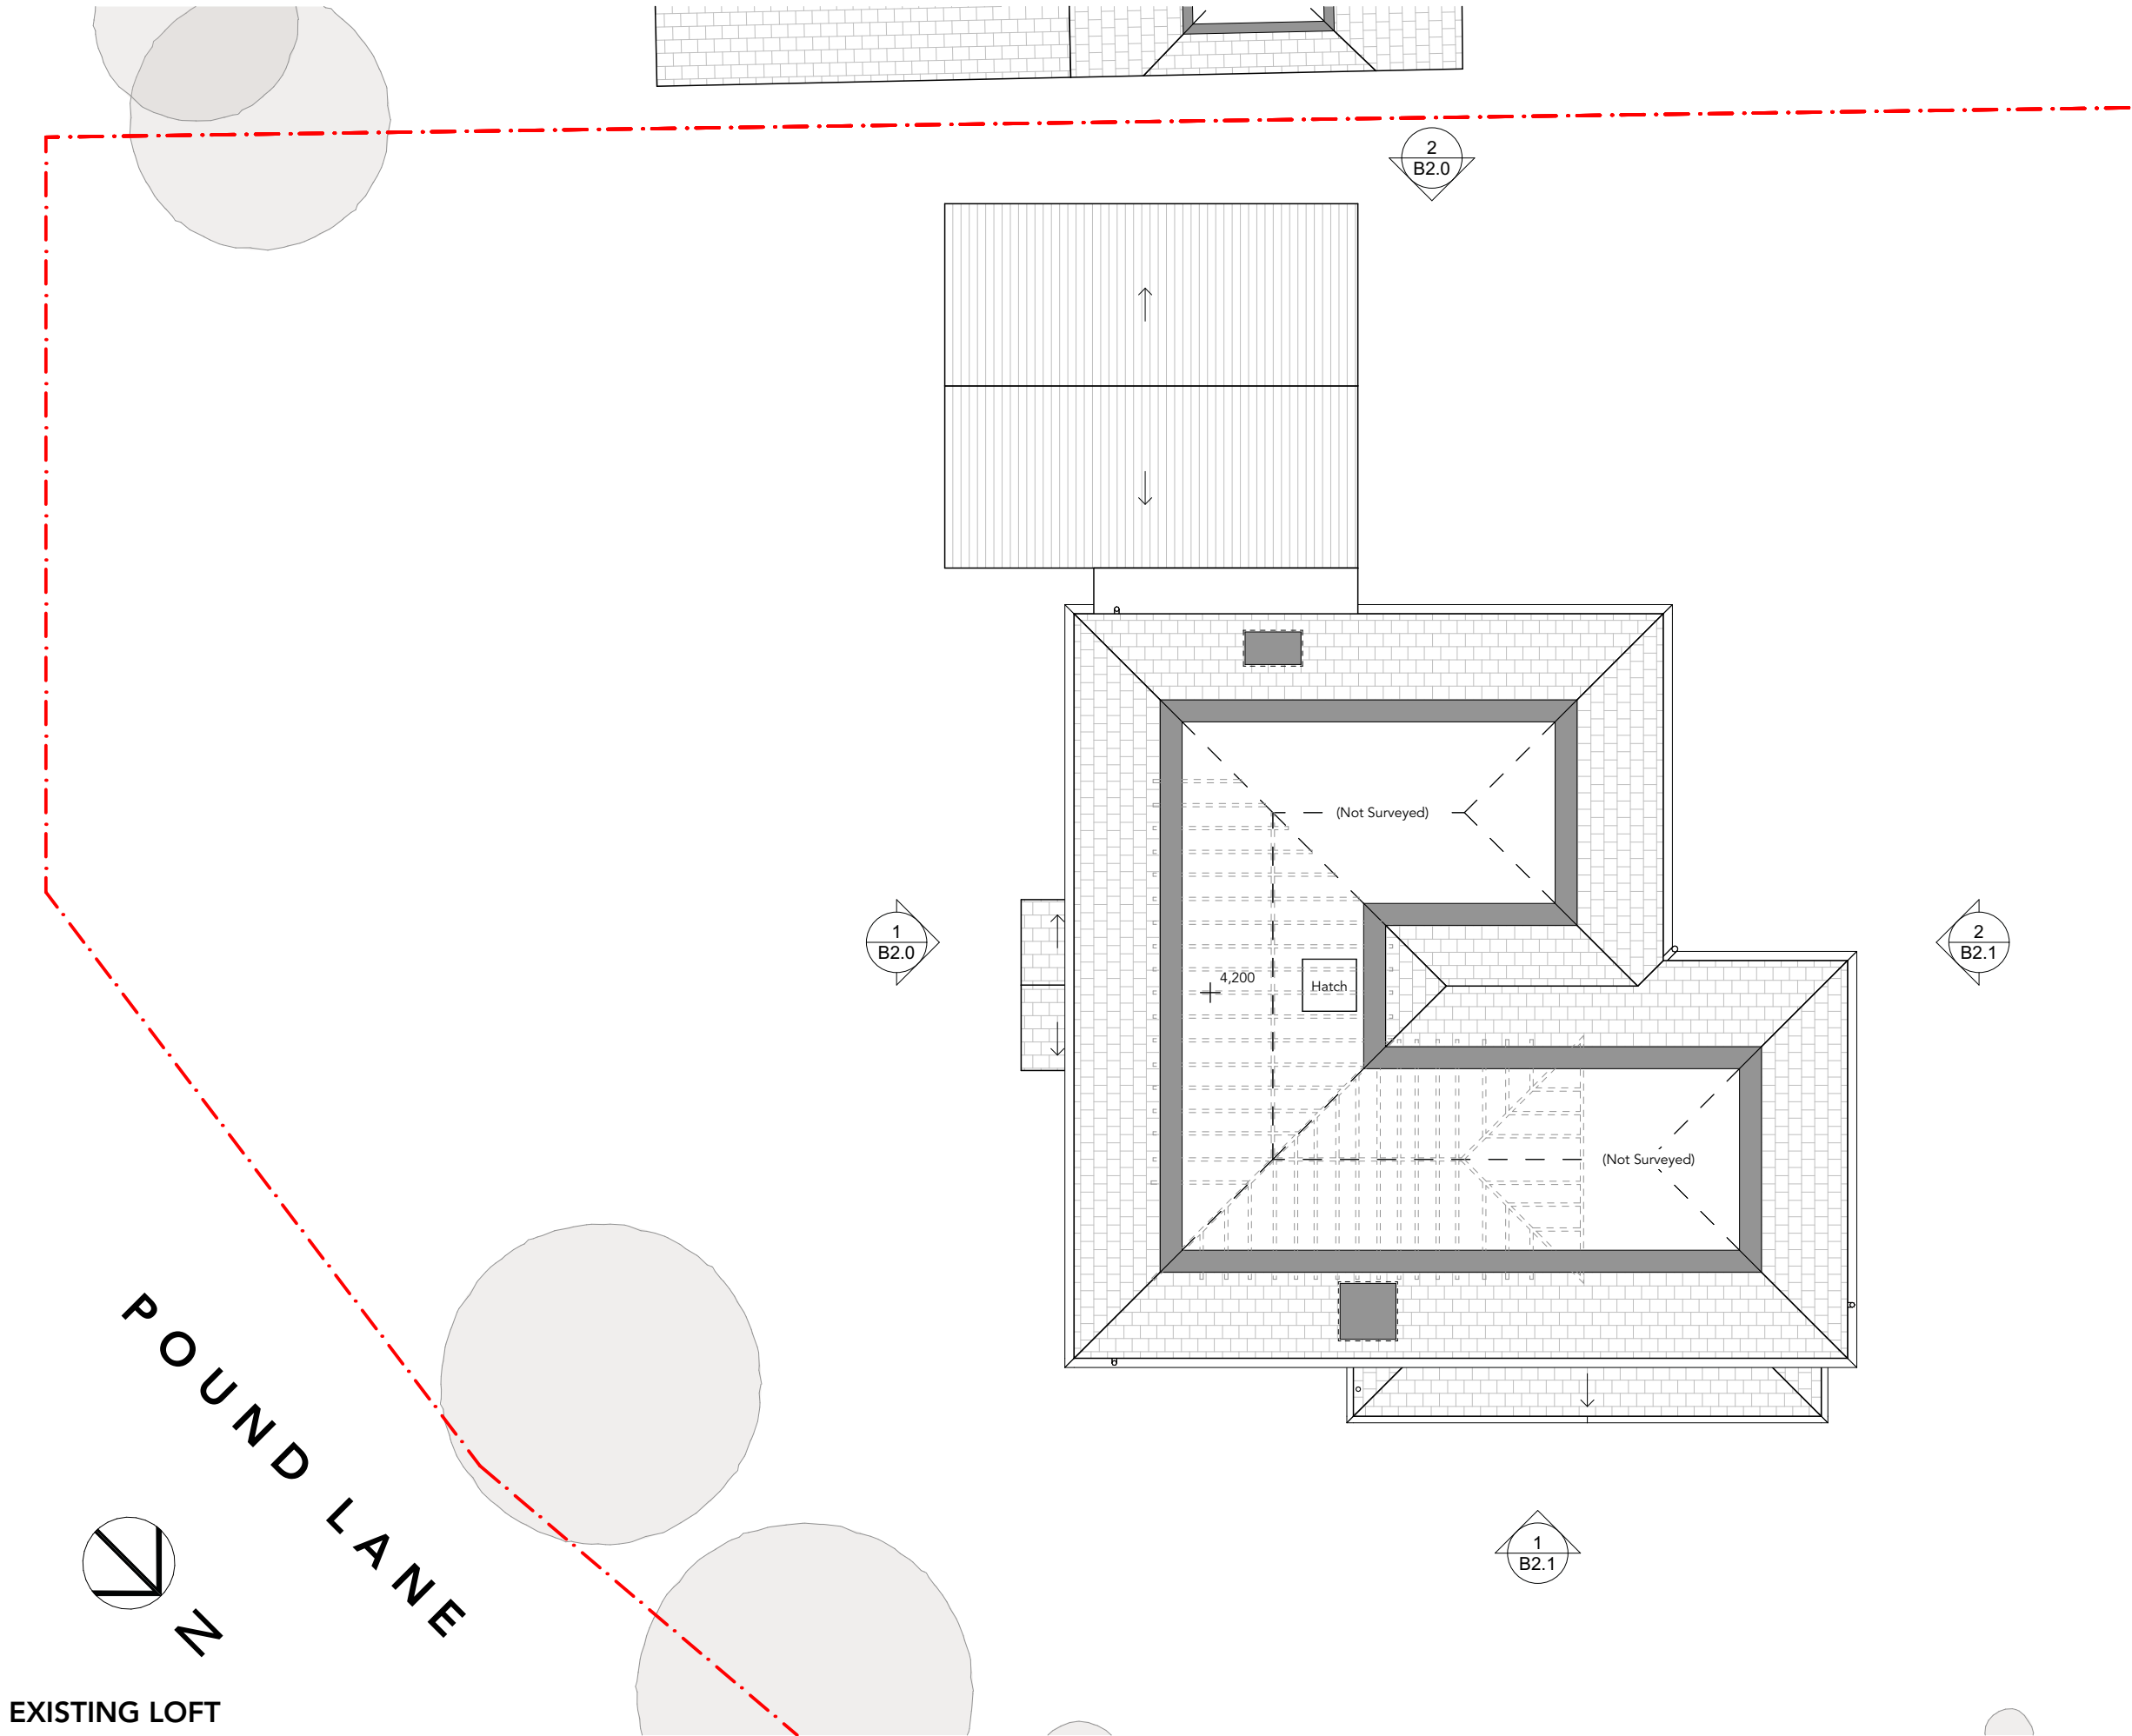

EXISTING LOFT FLOOR PLAN

SCALE	1:100 @A3
PROJECT NO.	2418
DRAWN	RJ
DATE	02/04/2025


DRAWING NO.	REVISION NO.
B1.2	01

PLANNING

42 POUND LANE, SONNING, RG4 6GG

REVISIONS

ReviD	Transmittal Set Name	Date
01	PLANNING ISSUE 01	02/04/2025

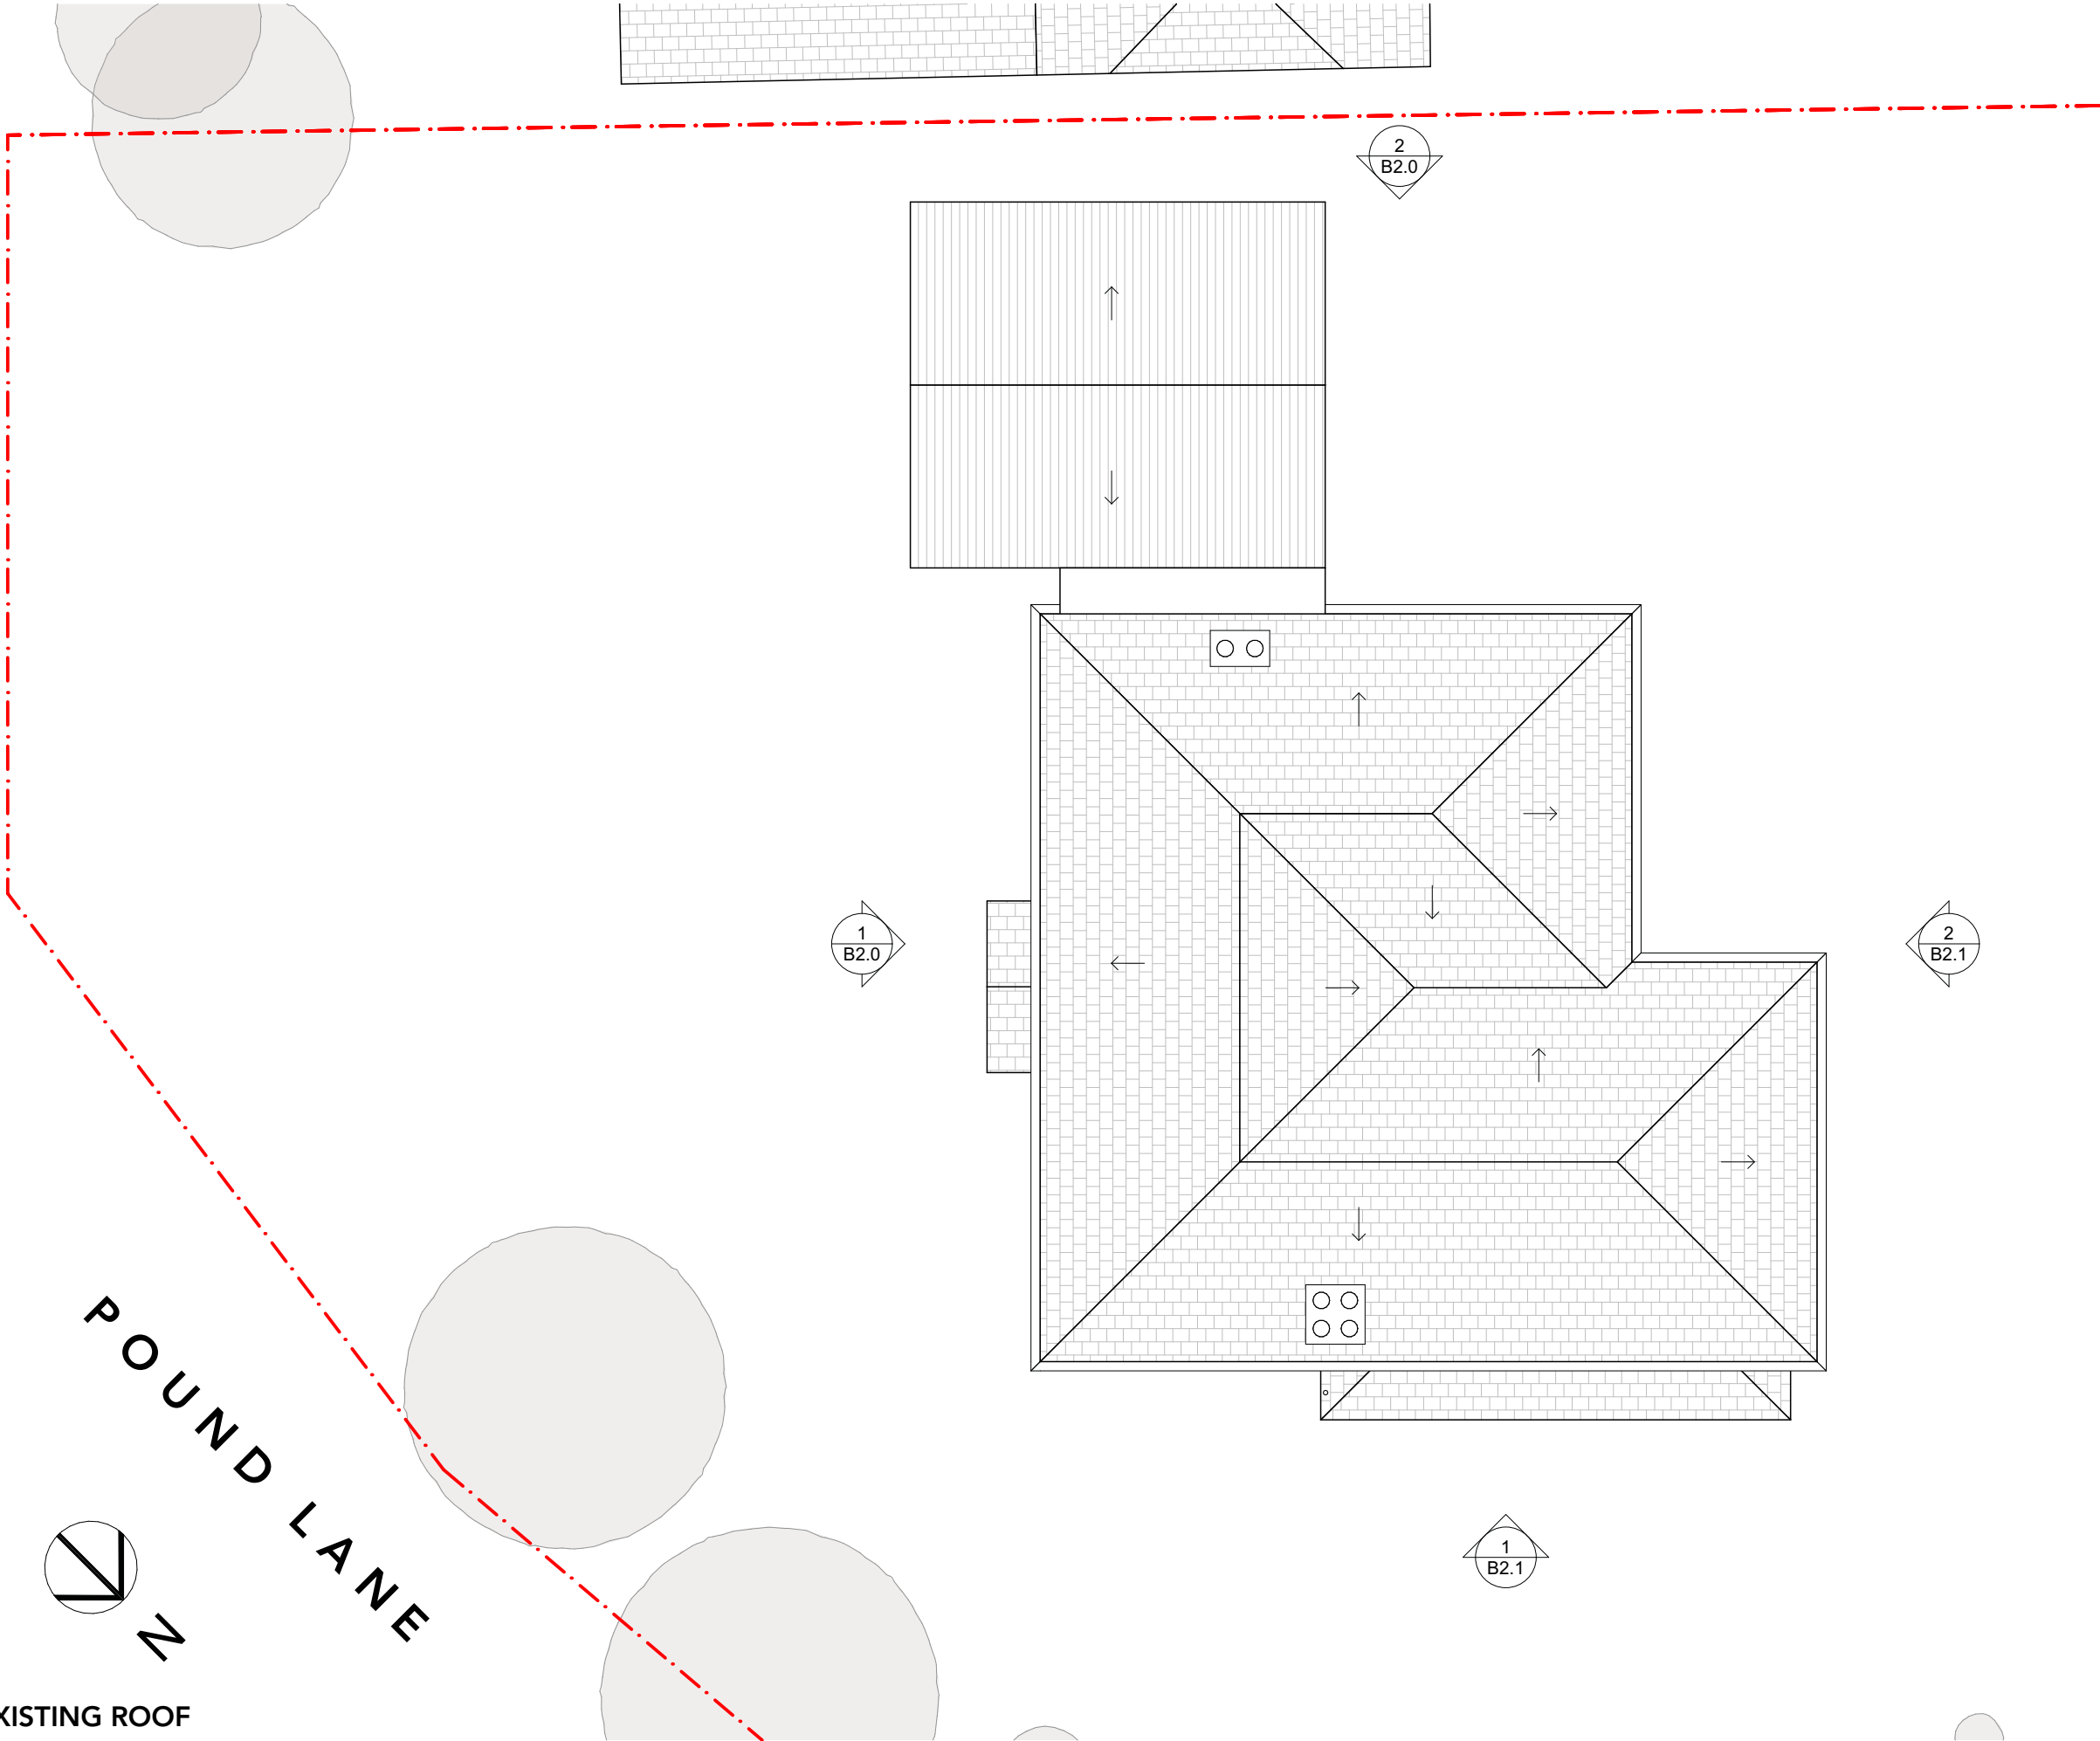

EXISTING ROOF PLAN

SCALE	1:100 @A3
PROJECT NO.	2418
DRAWN	RJ
DATE	02/04/2025

EXISTING ROOF

1
SCALE 1:100

DRAWING NO.

B1.3

REVISION NO.

01

PLANNING

42 POUND LANE, SONNING, RG4 6GG

REVISIONS

RevlD	Transmittal Set Name	Date
01	PLANNING ISSUE 01	02/04/2025



EXISTING FRONT ELEVATION

1
SCALE 1:100



EXISTING SIDE 1 ELEVATION

2
SCALE 1:100



EXISTING ELEVATIONS FRONT & SIDE 01

SCALE	1:100 @A3
PROJECT NO.	2418
DRAWN	RJ
DATE	02/04/2025

PLANNING

42 POUND LANE, SONNING, RG4 6GG

REVISIONS

RevlD	Transmittal Set Name	Date
01	PLANNING ISSUE 01	02/04/2025



EXISTING REAR ELEVATION

2
SCALE 1:100



EXISTING SIDE 2 ELEVATION

1
SCALE 1:100



EXISTING ELEVATIONS REAR & SIDE 02

SCALE 1:100 @A3

PROJECT NO. 2418

DRAWN RJ

DATE 02/04/2025

DRAWING NO. REVISION NO.

B2.1 01