

PLANNING



42 POUND LANE, SONNING, RG4 6GG

REVISIONS

RevlD	Transmittal Set Name	Date
01	PLANNING ISSUE 01	03/04/2025

PROPOSED SITE PLAN

1
SCALE 1:200

 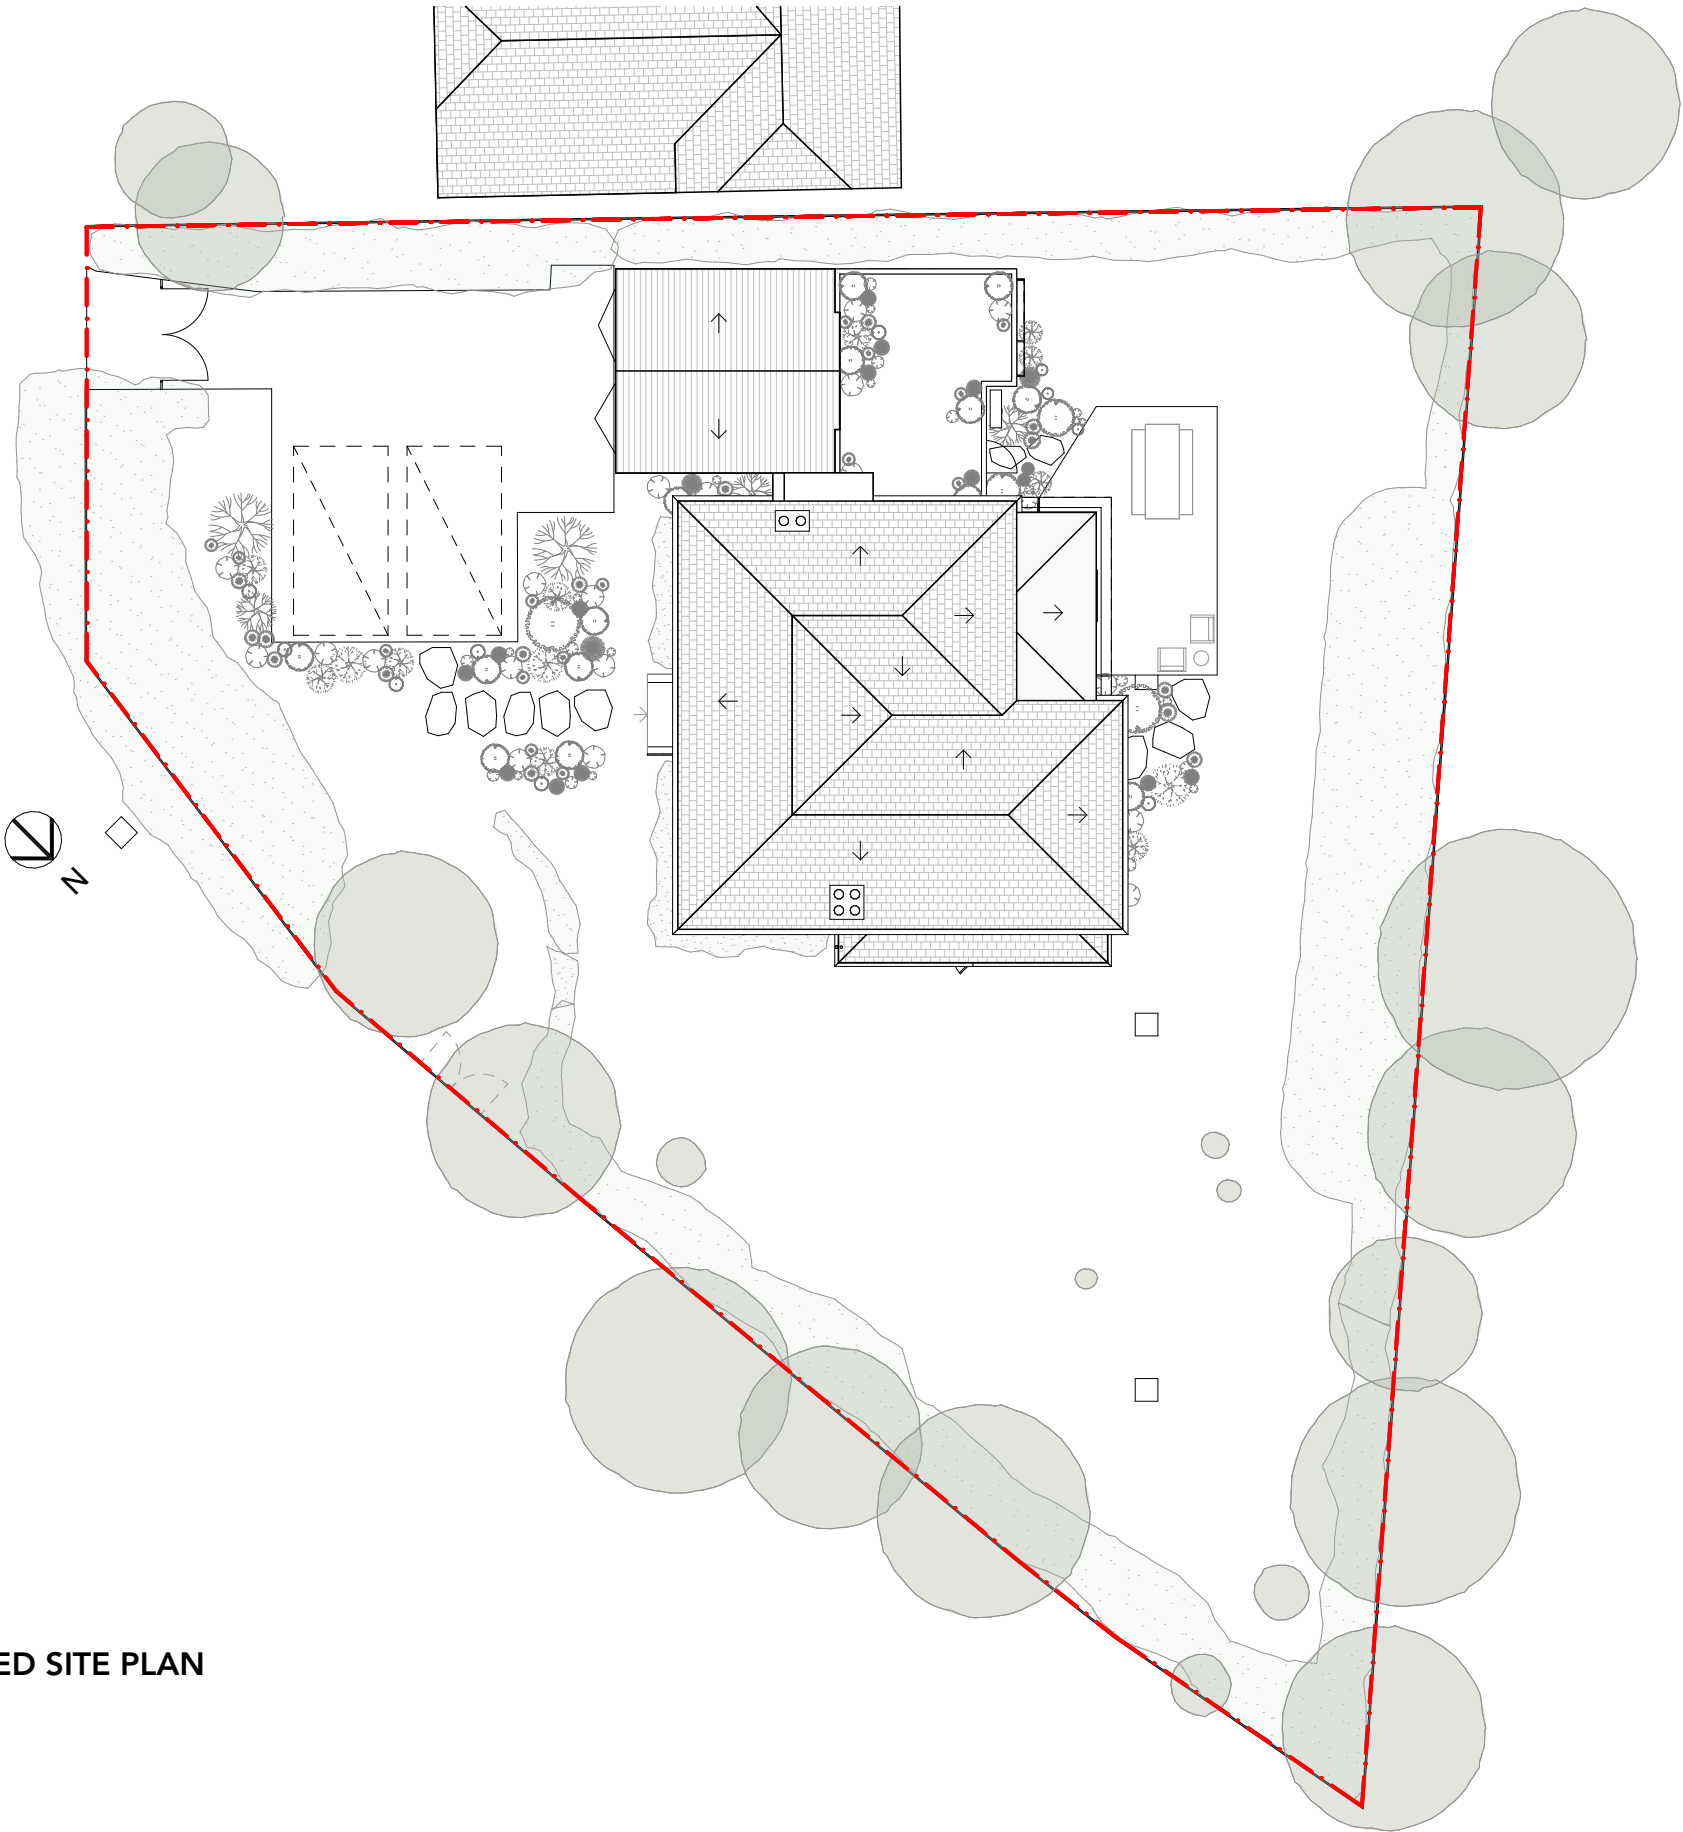

PROPOSED SITE PLAN


SCALE	1:200 @A3
PROJECT NO.	2418
DRAWN	RJ
DATE	03/04/2025

PLANNING

42 POUND LANE, SONNING, RG4 6GG

REVISIONS

ReviD	Transmittal Set Name	Date
01	PLANNING ISSUE 01	03/04/2025

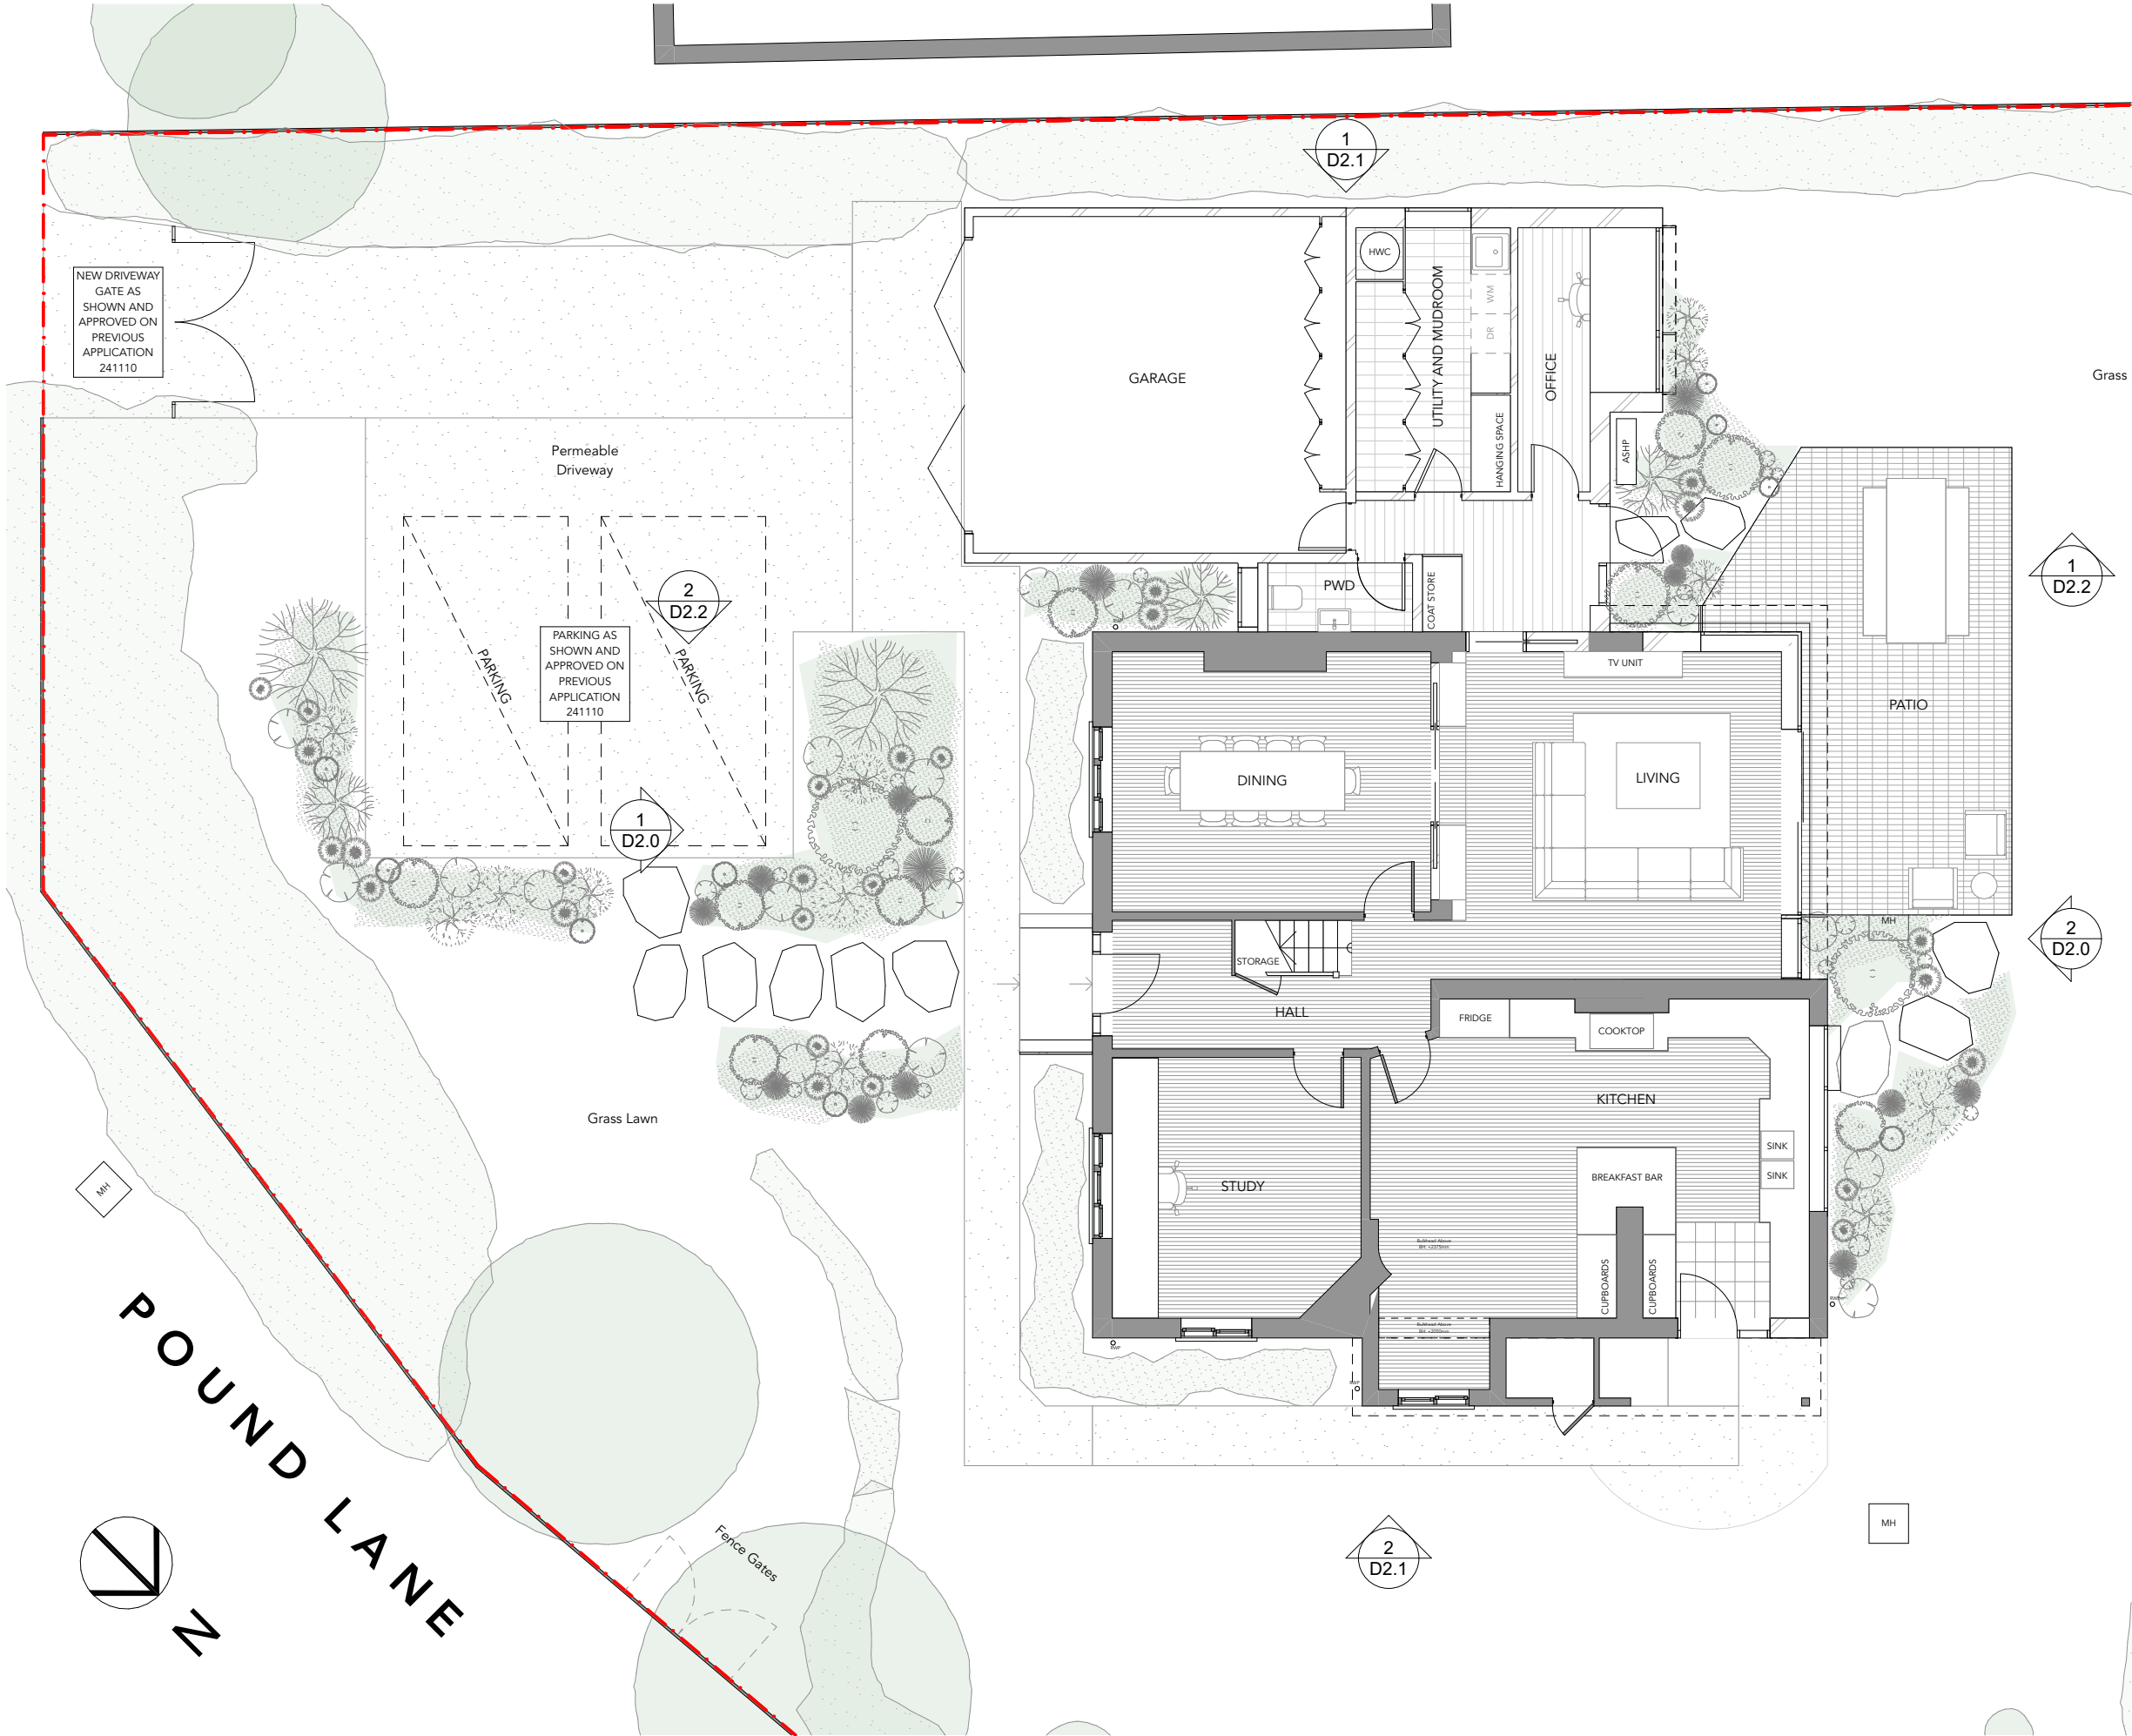

PROPOSED GROUND PLAN

PROPOSED GROUND PLAN

SCALE 1:100 @A3

PROJECT NO. 2418

DRAWN RJ

DATE 03/04/2025

DRAWING NO.

P1.0

REVISION NO.


01

PLANNING

42 POUND LANE, SONNING, RG4 6GG

REVISIONS

ReviD	Transmittal Set Name	Date
01	PLANNING ISSUE 01	03/04/2025

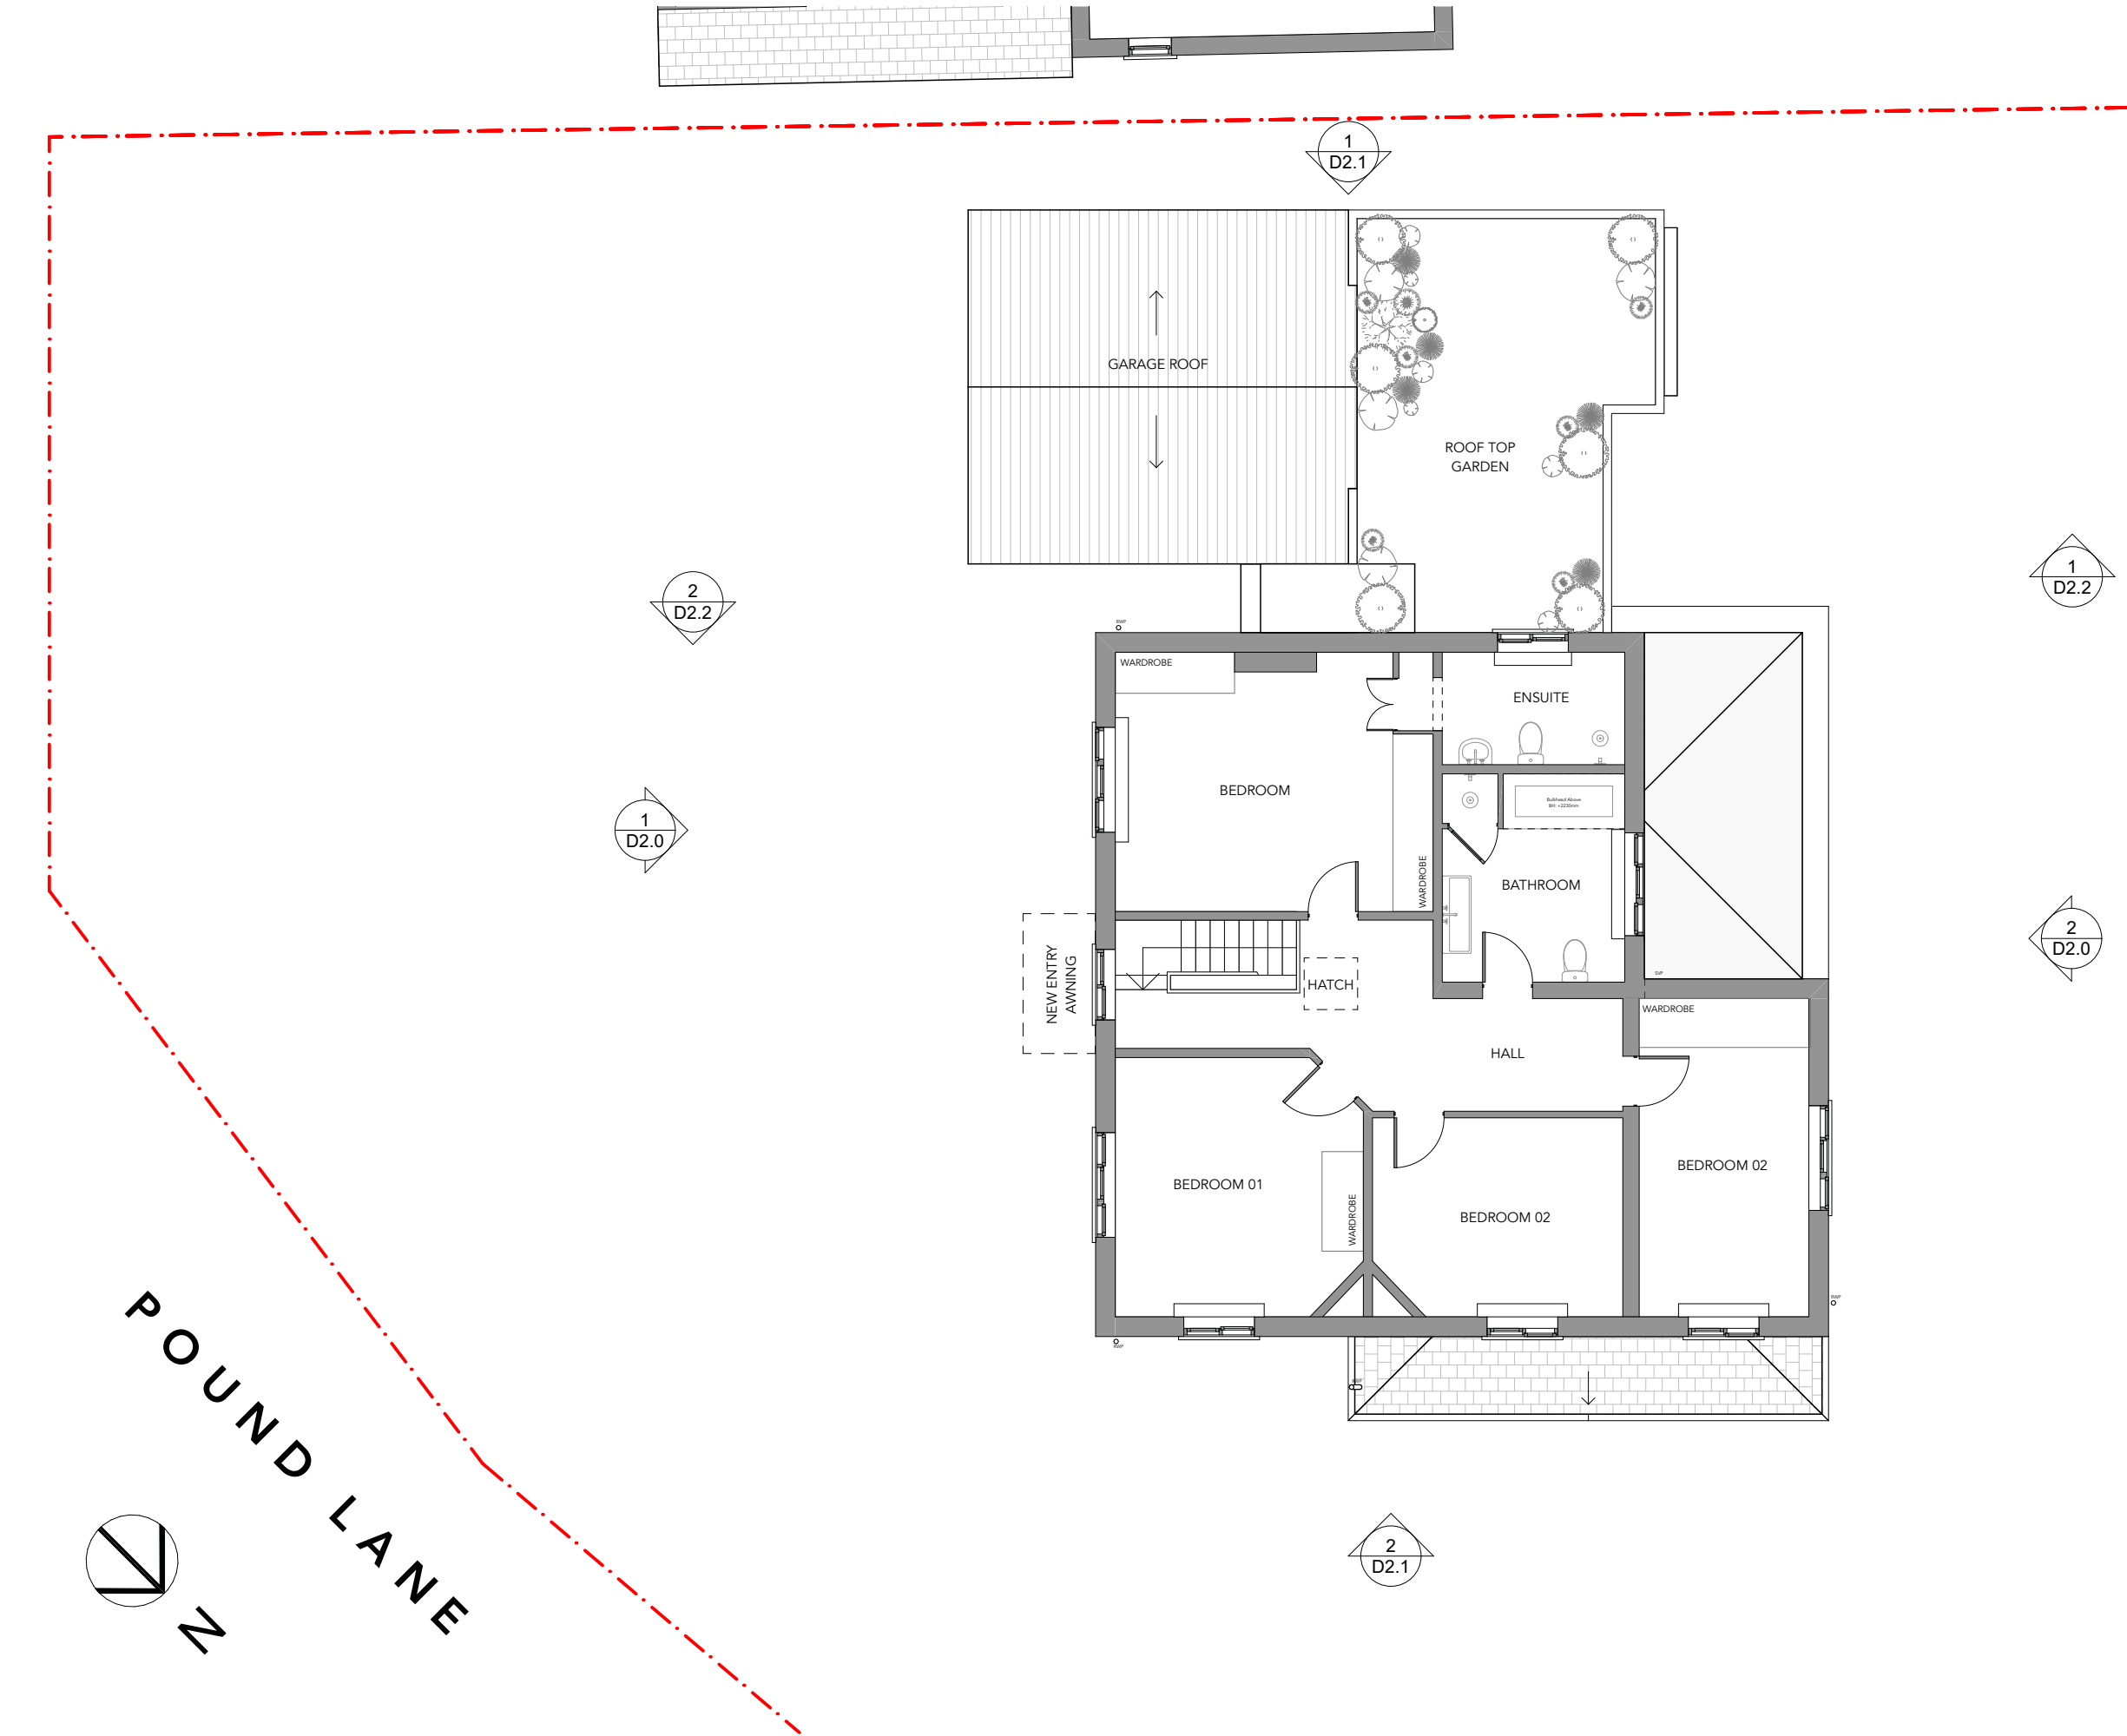

PROPSOED FIRST FLOOR PLAN

PROPOSED FIRST FLOOR PLAN

SCALE	1:100 @A3
PROJECT NO.	2418
DRAWN	RJ
DATE	03/04/2025


DRAWING NO.	REVISION NO.
D1.1	01

PLANNING

42 POUND LANE, SONNING, RG4 6GG

REVISIONS

RevlD	Transmittal Set Name	Date
01	PLANNING ISSUE 01	03/04/2025

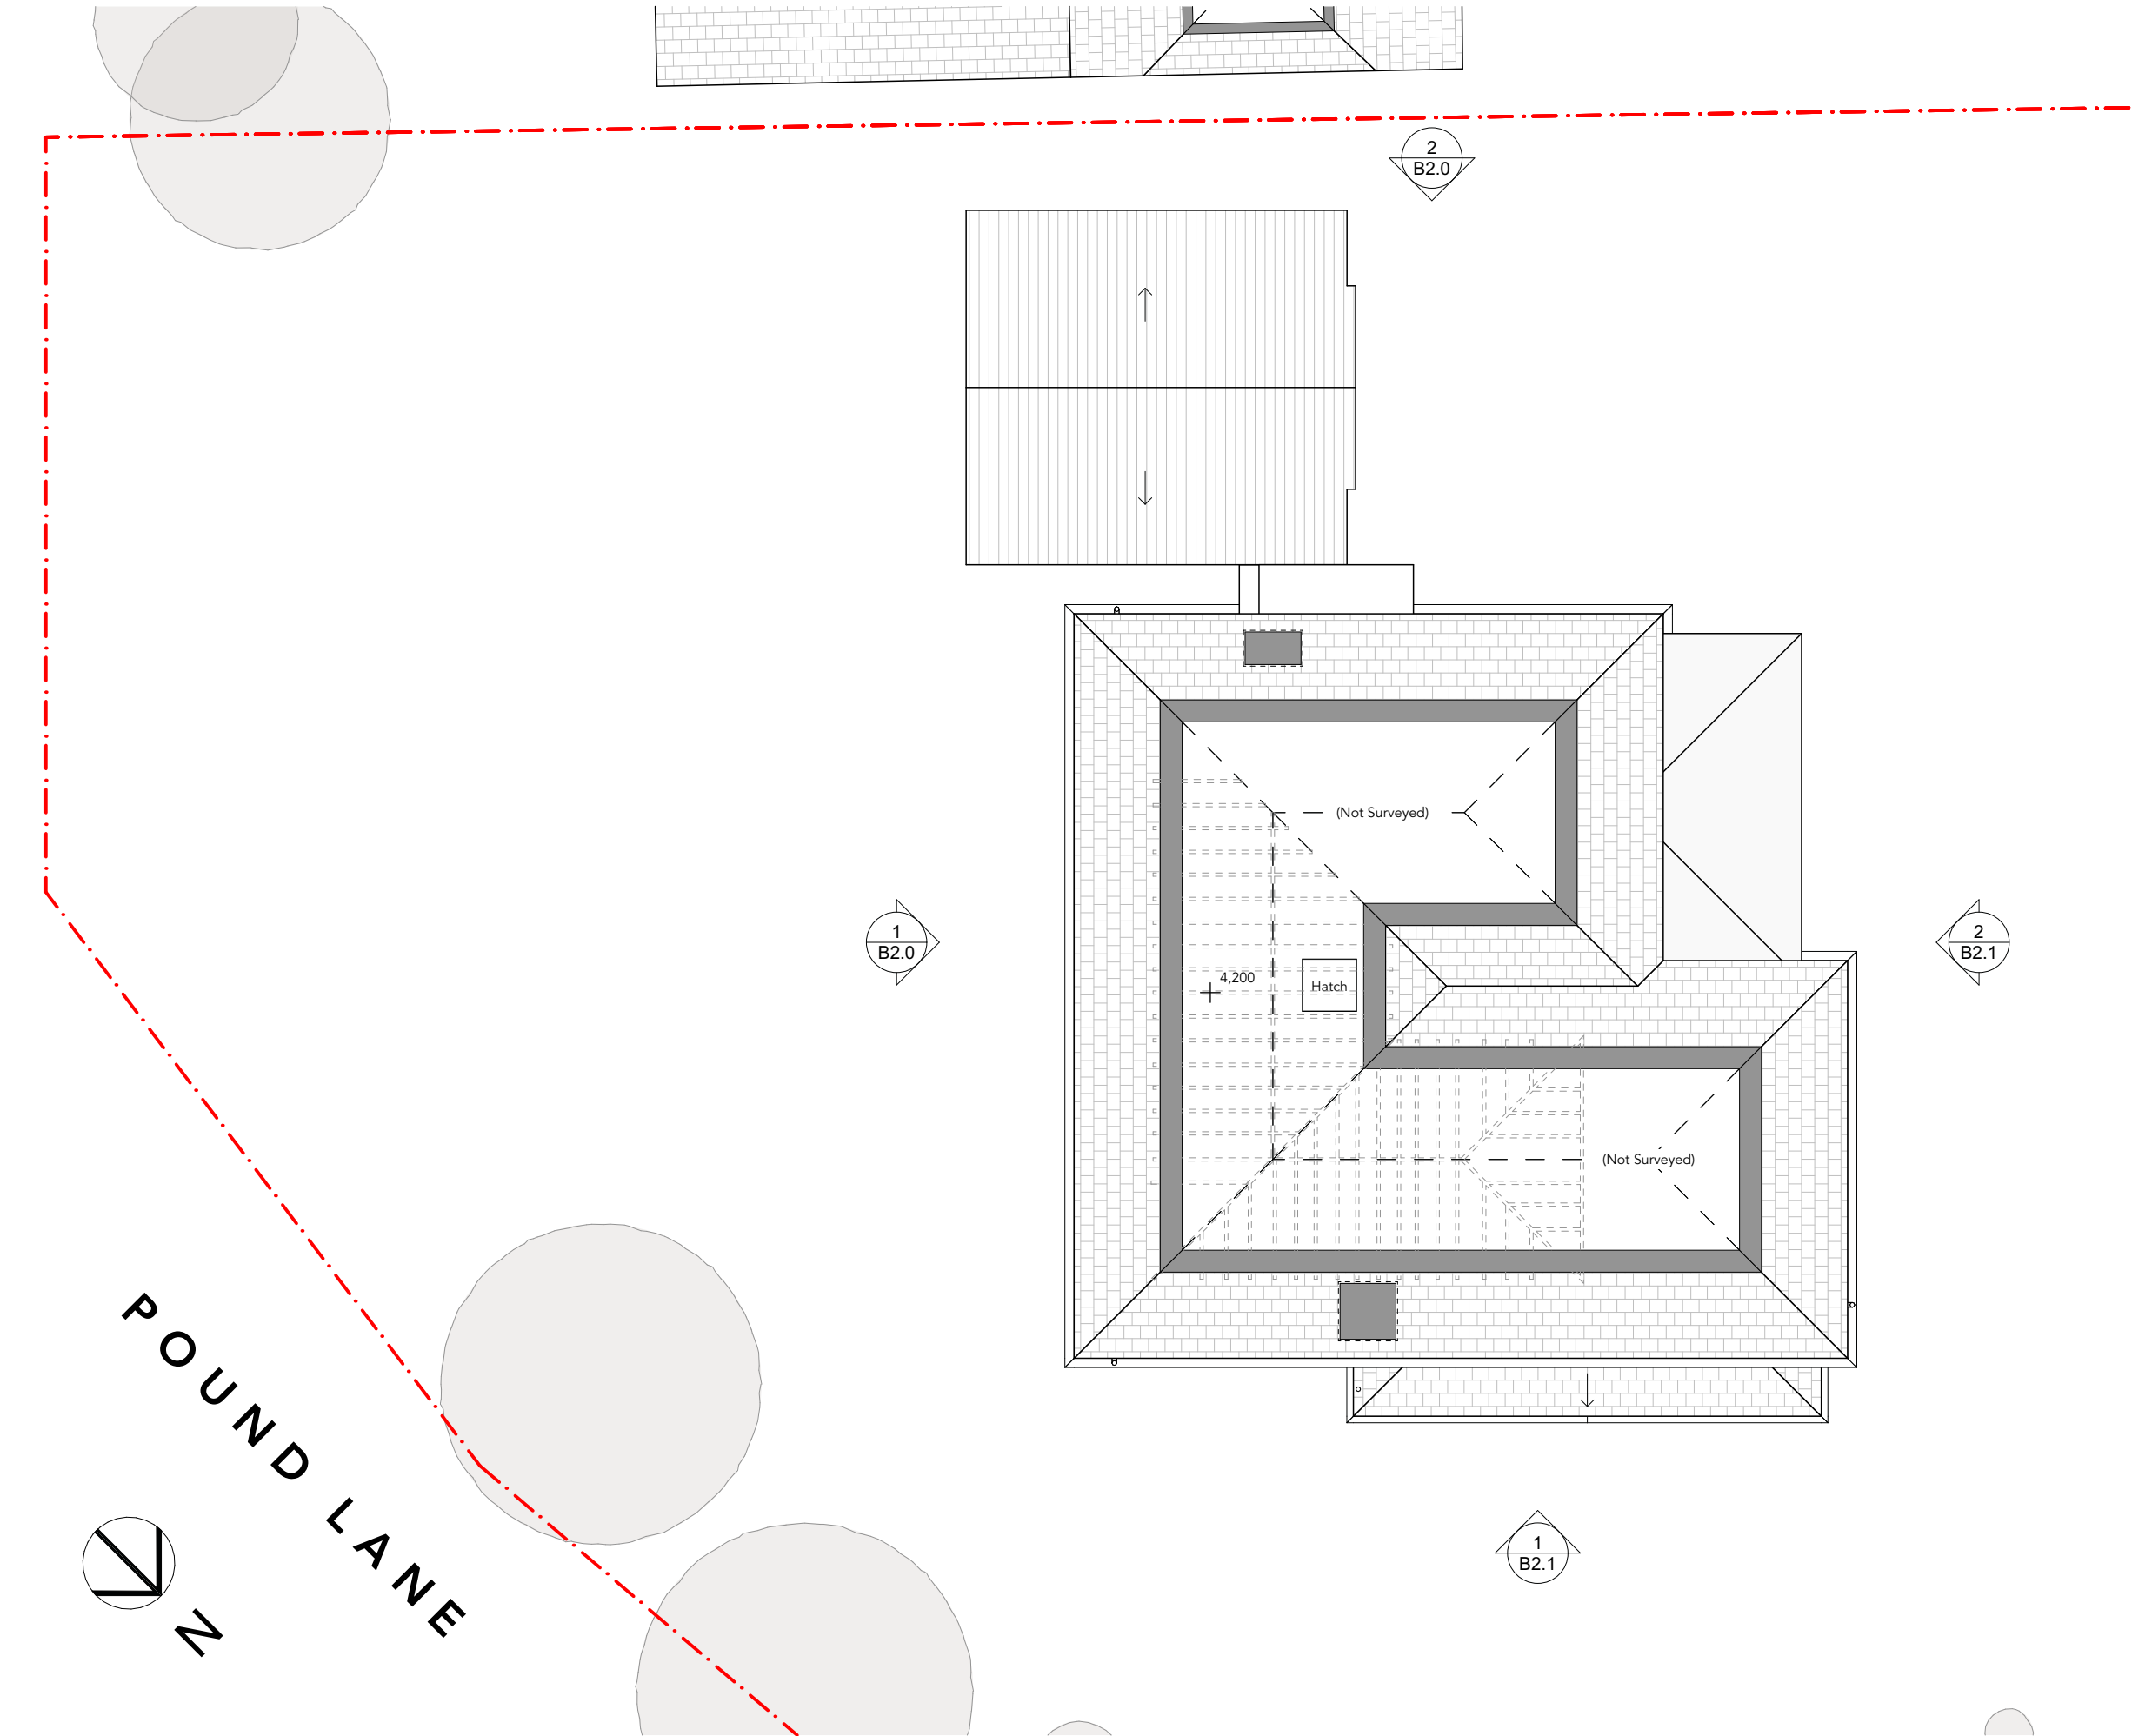

PROPOSED LOFT PLAN

SCALE	1:100 @A3
PROJECT NO.	2418
DRAWN	RJ
DATE	03/04/2025


PROPOSED LOFT PLAN

PLANNING

42 POUND LANE, SONNING, RG4 6GG

REVISIONS

RevID	Transmittal Set Name	Date
01	PLANNING ISSUE 01	03/04/2025

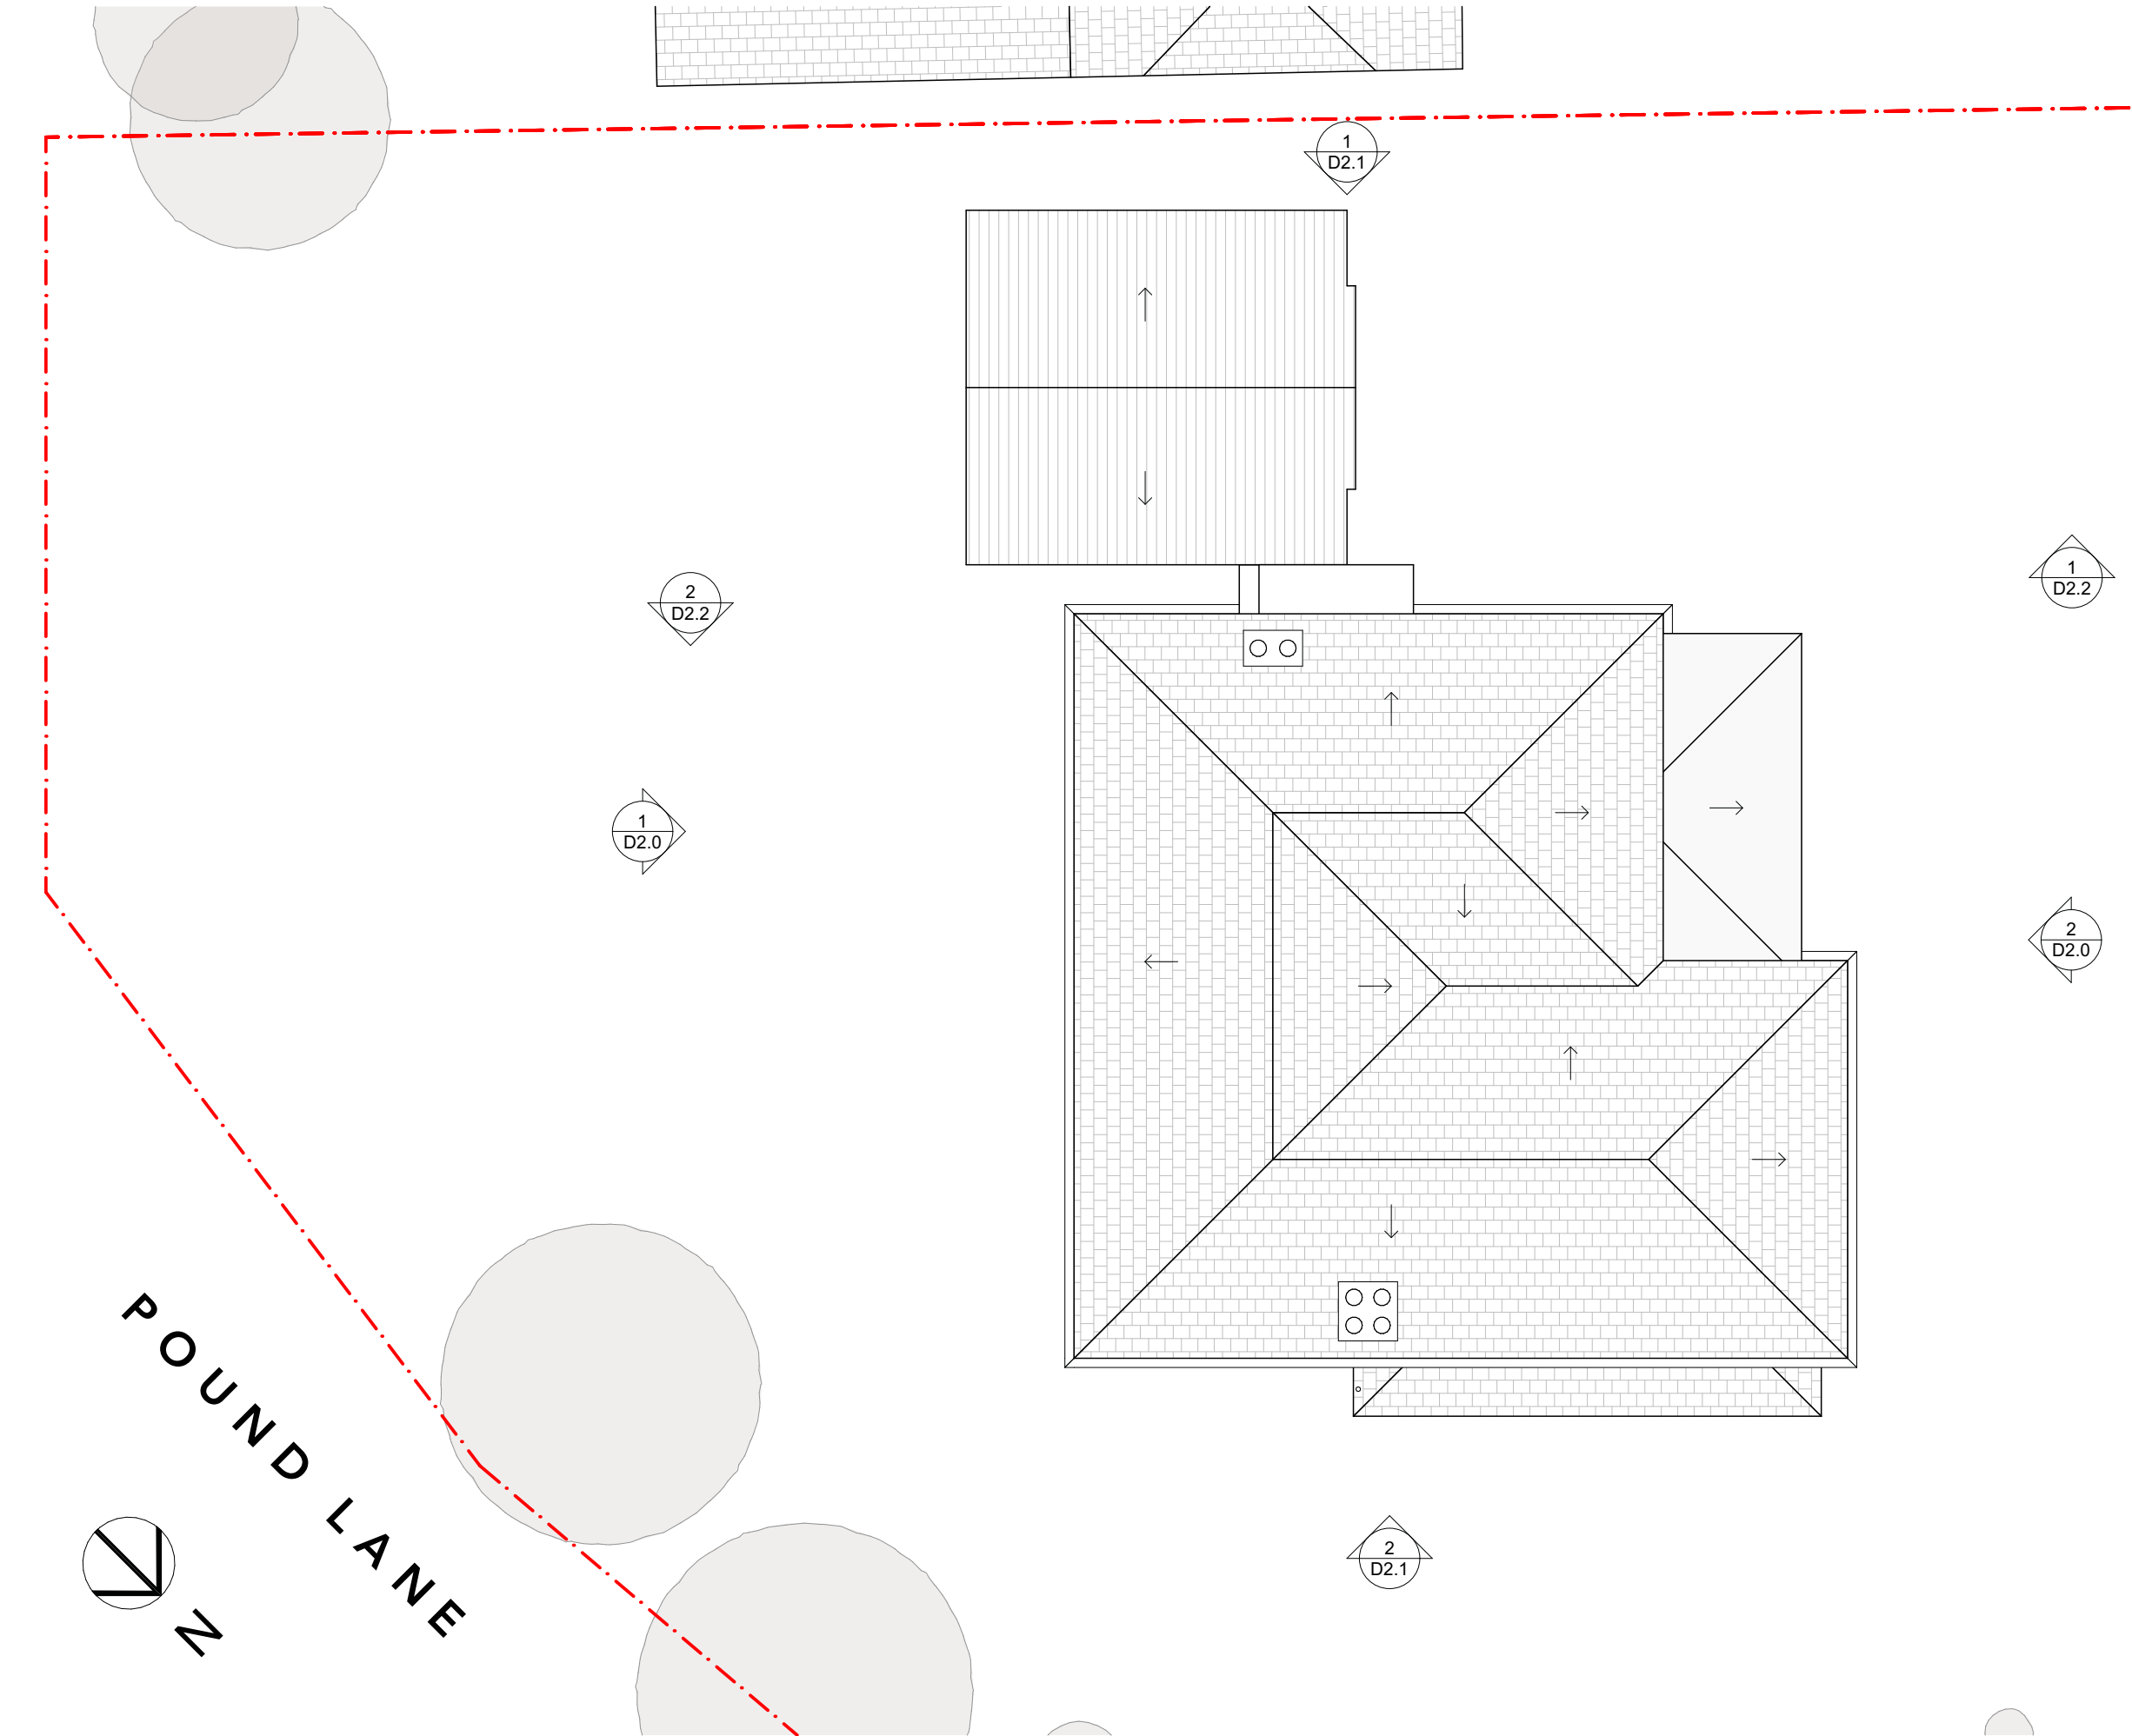

PROPOSED ROOF PLAN

1
SCALE 1:100



PROPOSED ROOF PLAN

SCALE 1:100 @A3

PROJECT NO. 2418

DRAWN RJ

DATE 03/04/2025

DRAWING NO.

D1.3

REVISION NO.

01

PLANNING

42 POUND LANE, SONNING, RG4 6GG


REVISIONS

RevlD	Transmittal Set Name	Date
01	PLANNING ISSUE 01	03/04/2025



PROPOSED FRONT ELEVATION

1
SCALE 1:100

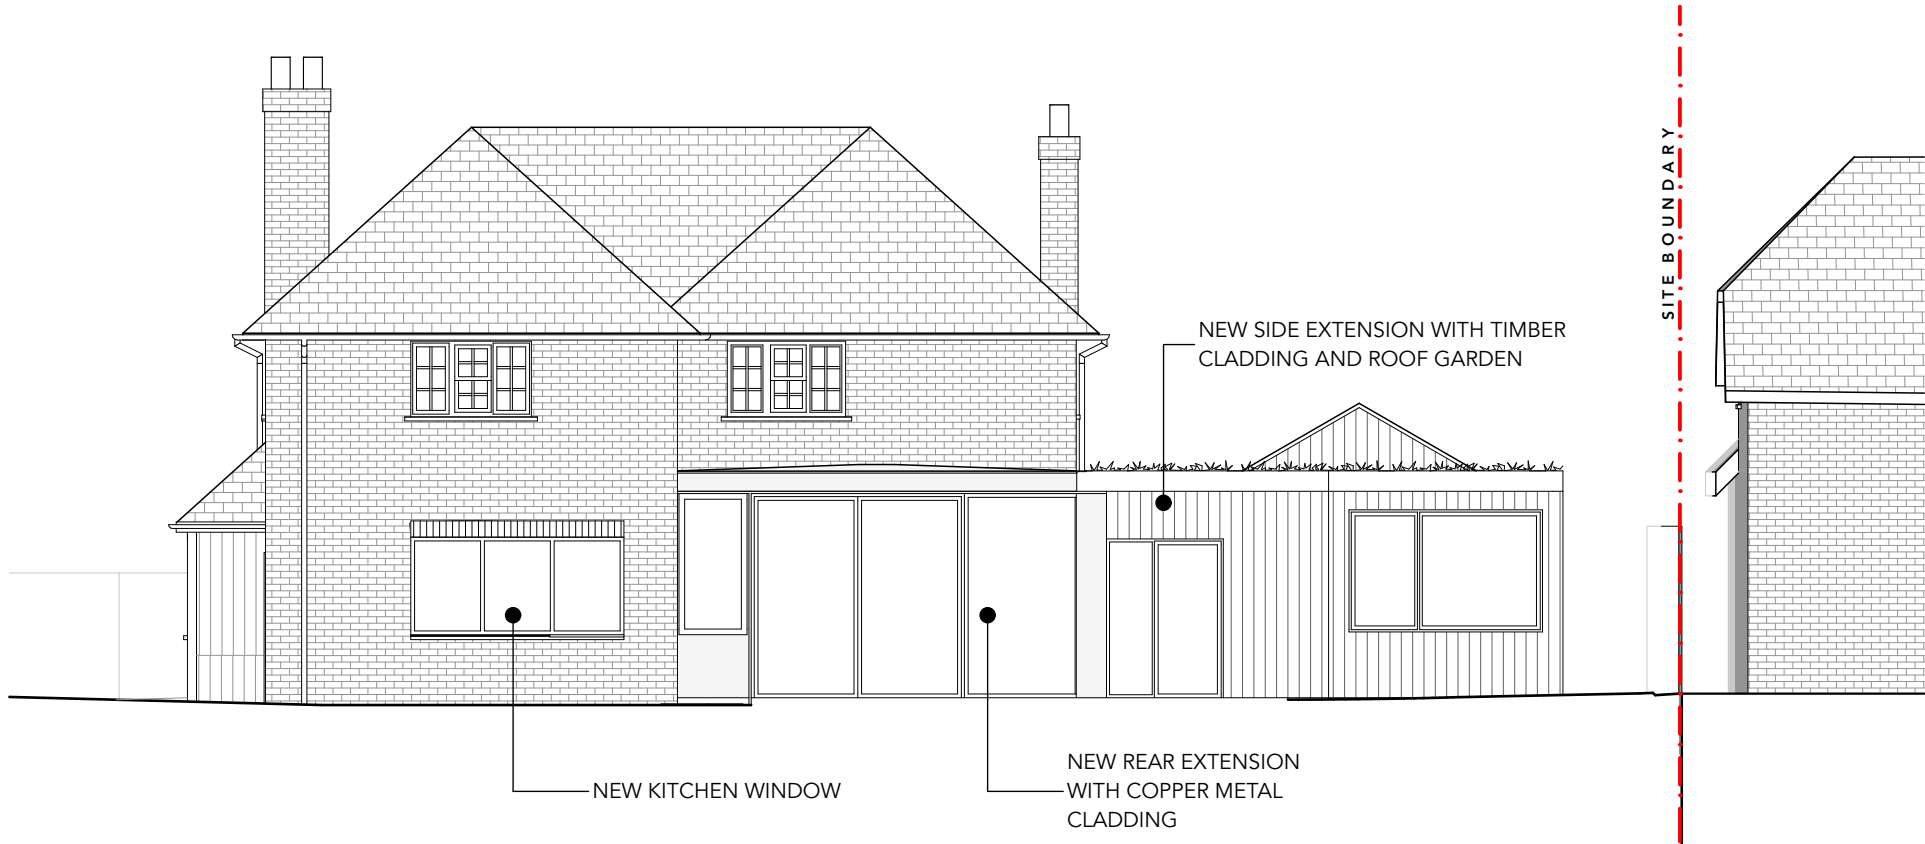

PROPOSED REAR ELEVATION

2
SCALE 1:100



PROPOSED FRONT & REAR ELEVATIONS

SCALE	1:100 @A3
PROJECT NO.	2418
DRAWN	RJ
DATE	03/04/2025

PLANNING

42 POUND LANE, SONNING, RG4 6GG

REVISIONS


RevID	Transmittal Set Name	Date
01	PLANNING ISSUE 01	03/04/2025



1
SCALE 1:100



2
SCALE 1:100

 

PROPOSED SIDE ELEVATION 01 + 02

SCALE 1:100 @A3

PROJECT NO.	2418
-------------	------

DRAWN RJ


DATE 03/04/2025

PLANNING

42 POUND LANE, SONNING, RG4 6GG


REVISIONS

RevlD	Transmittal Set Name	Date
01	PLANNING ISSUE 01	03/04/2025

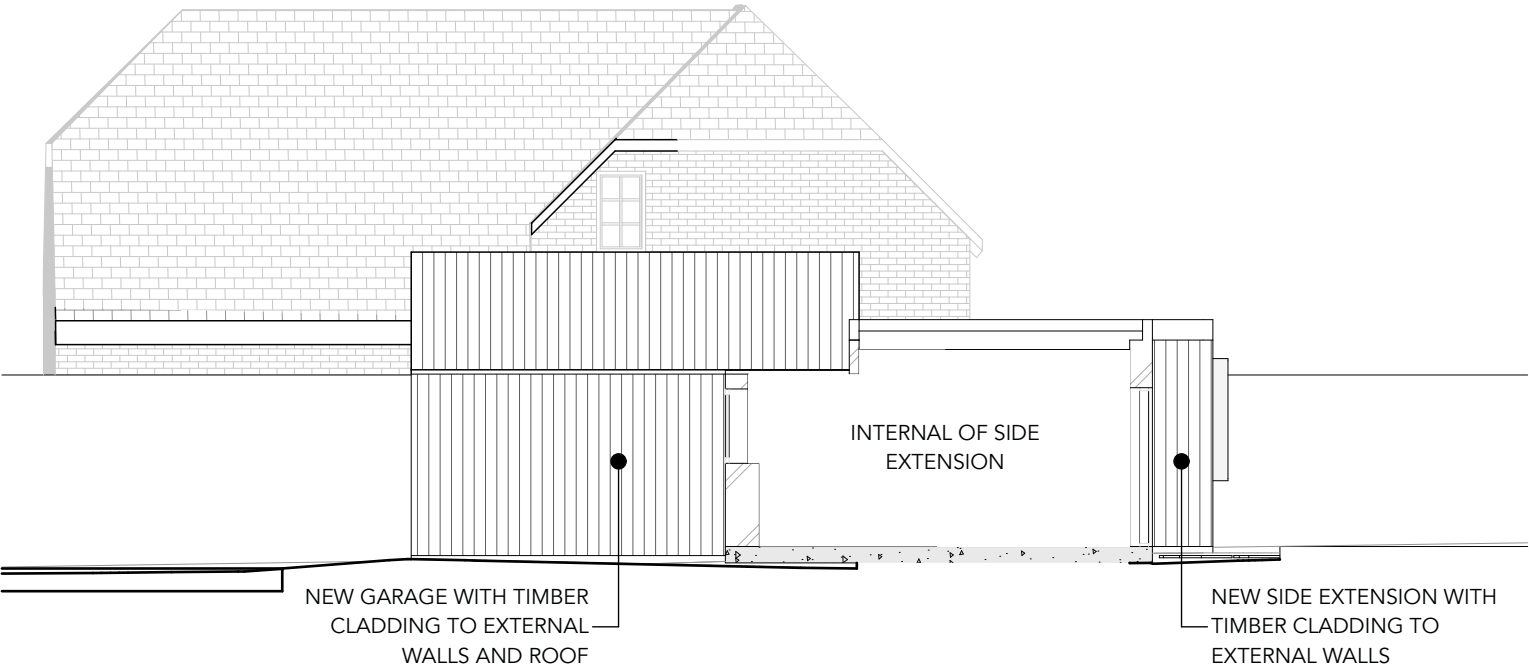

PROPOSED SIDE 03 ELEVATION

1
SCALE 1:100

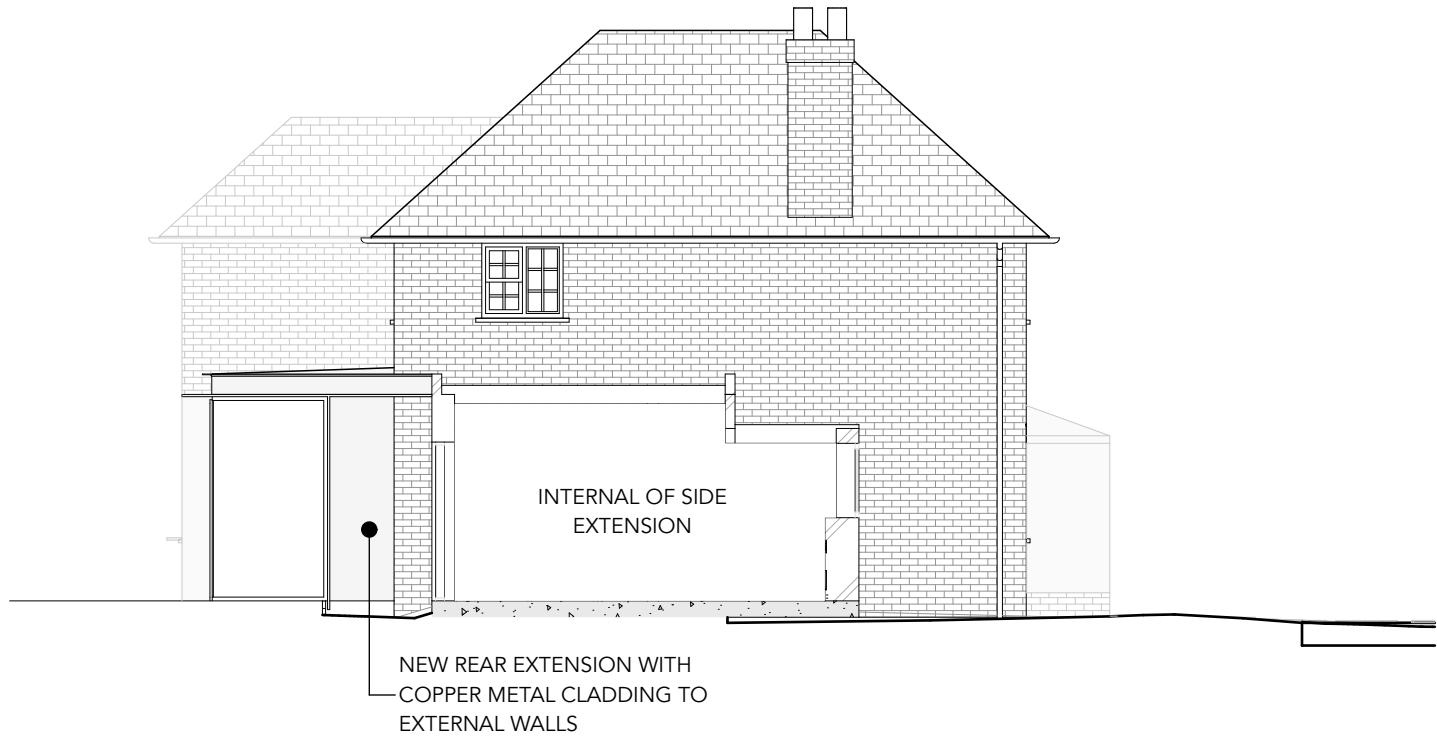

PROPOSED SIDE 04 ELEVATION

2
SCALE 1:100

PROPOSED SIDE ELEVATION 03 + 04

SCALE 1:100 @A3

PROJECT NO. 2418

DRAWN RJ

DATE 03/04/2025