

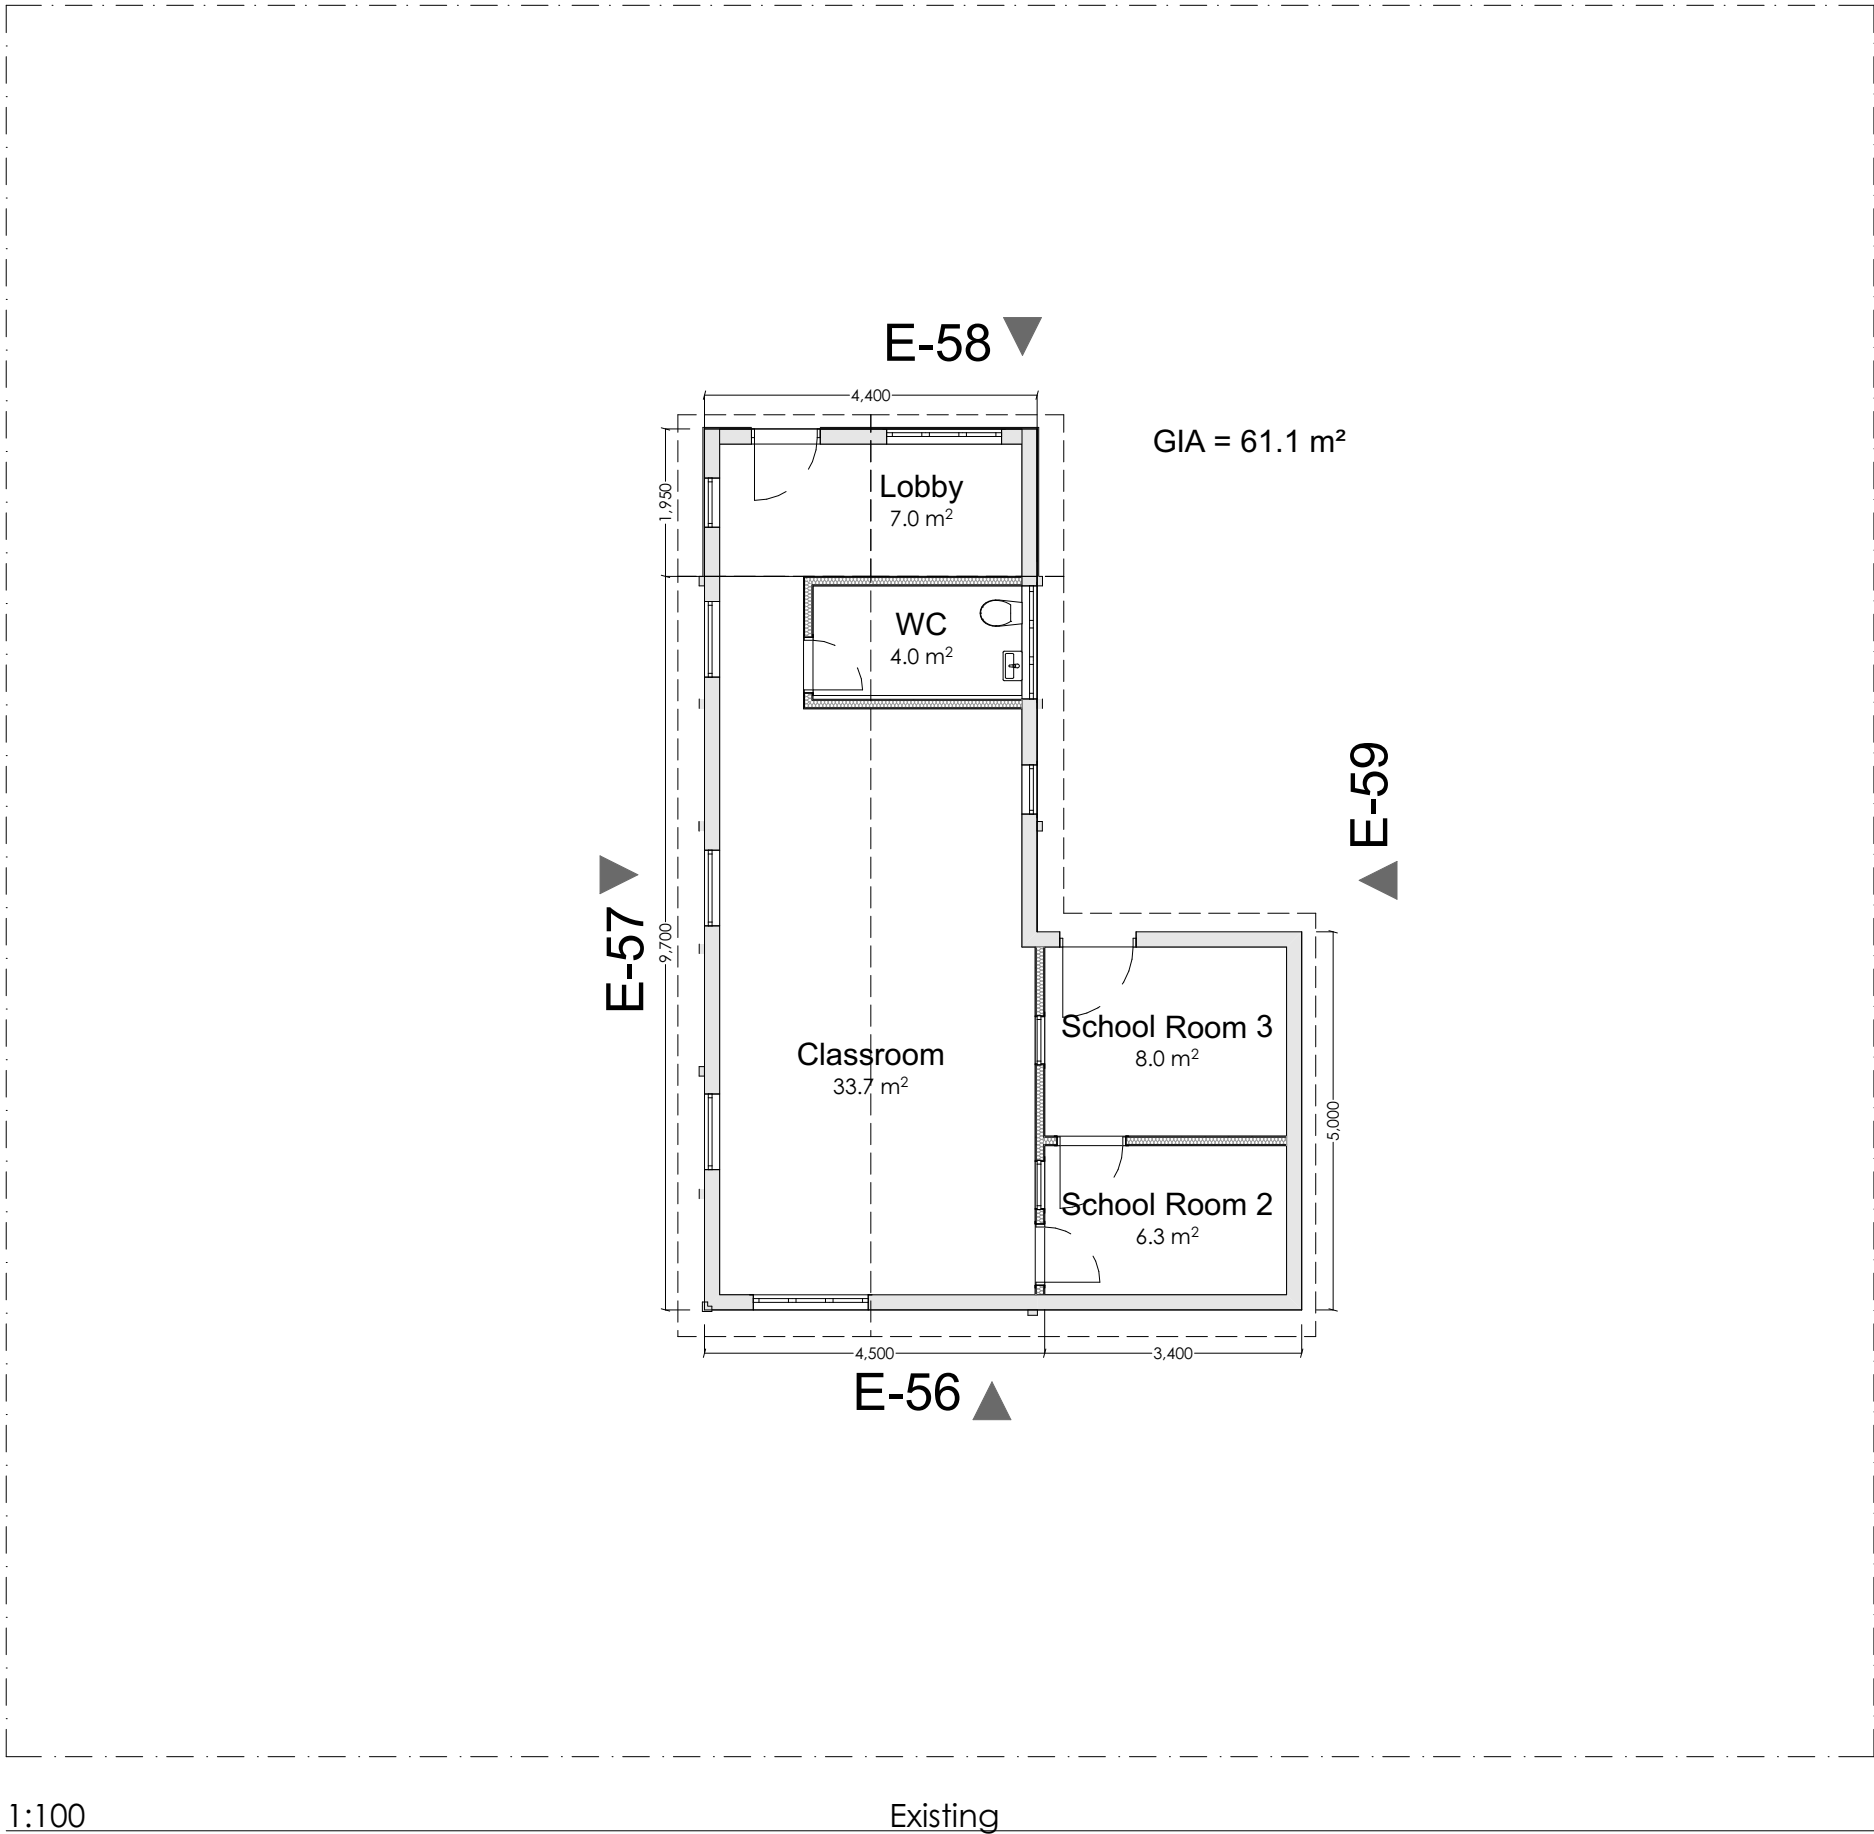


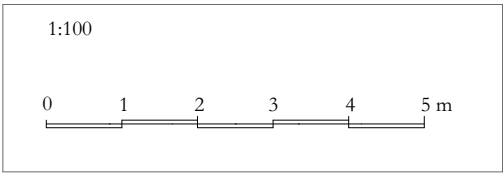

© This drawing remains the property of The Keen Partnership and shall not be copied without prior written consent.

All dimensions to be checked on site and any discrepancies to be reported before work commences.

Notes:

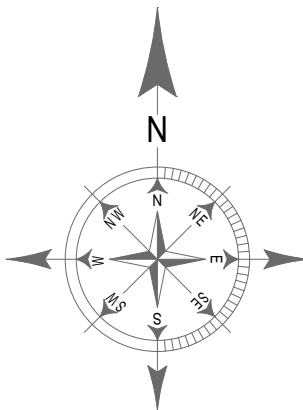

RevID	Date

ADDRESS:
School House, Norton Road, Riseley,
Reading, Berkshire RG7 1SH

THE KEEN PARTNERSHIP
The Courtyard
Edinburgh Road
Reading RG30 2UA
Tel: 0118 9510 855
Fax: 0118 9510 866
chris@keenpartnership.co.uk
www.keenpartnership.co.uk



Client:
Justin Rogers

Job Title:
Update Project Name

Drawing Title:
Existing Floor Plan - Old School House - REV2

Drawing Date: 13.01.2023	Status:	
Issue Date: 14/08/2024	Drawn By: MW	Scale: 1:100@A3

Drawing No:

9332 -218

Rev:

2