




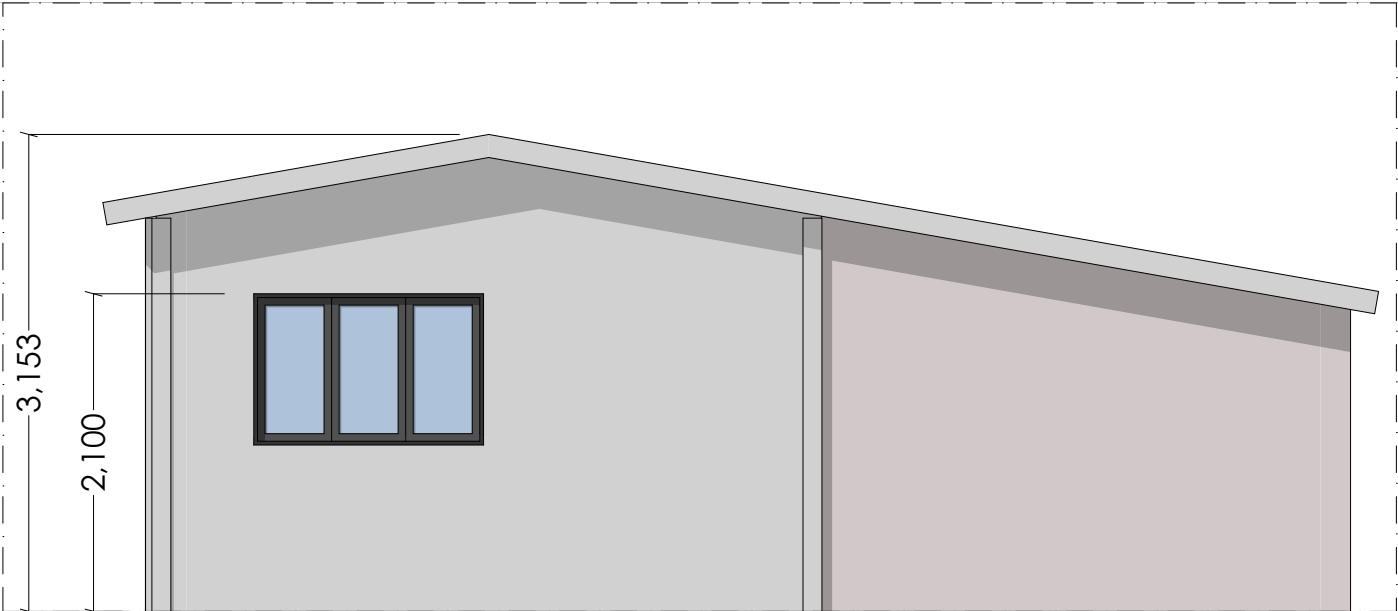


1:50Rear Elevation

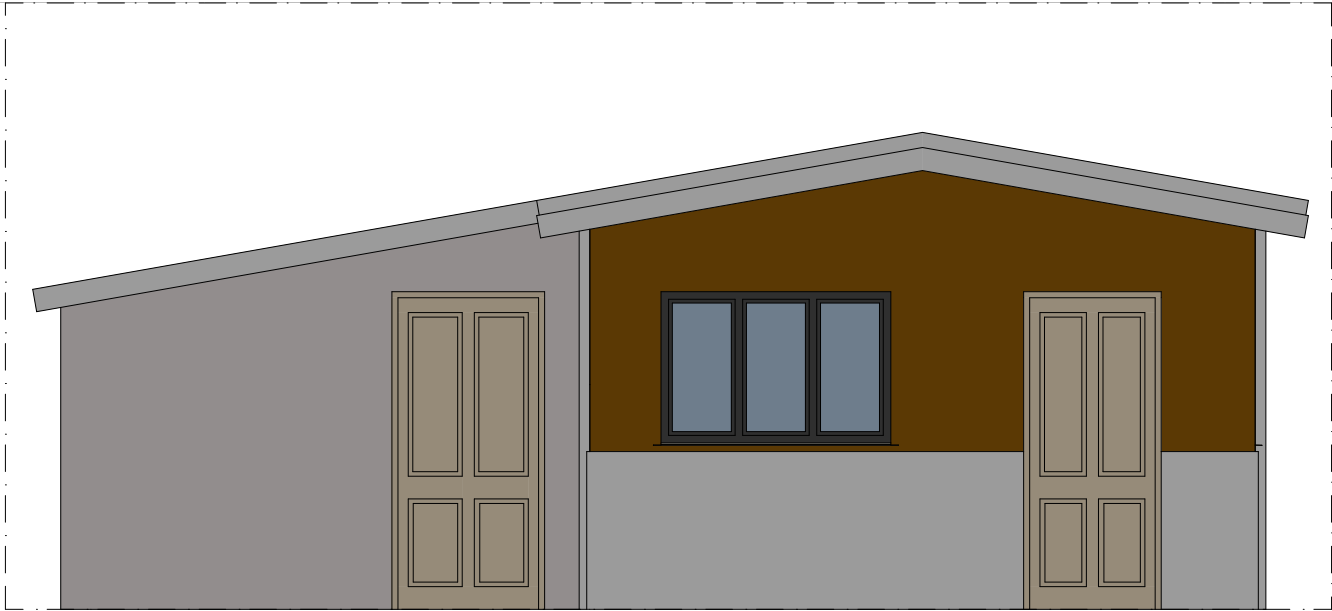

1:50Front Elevation

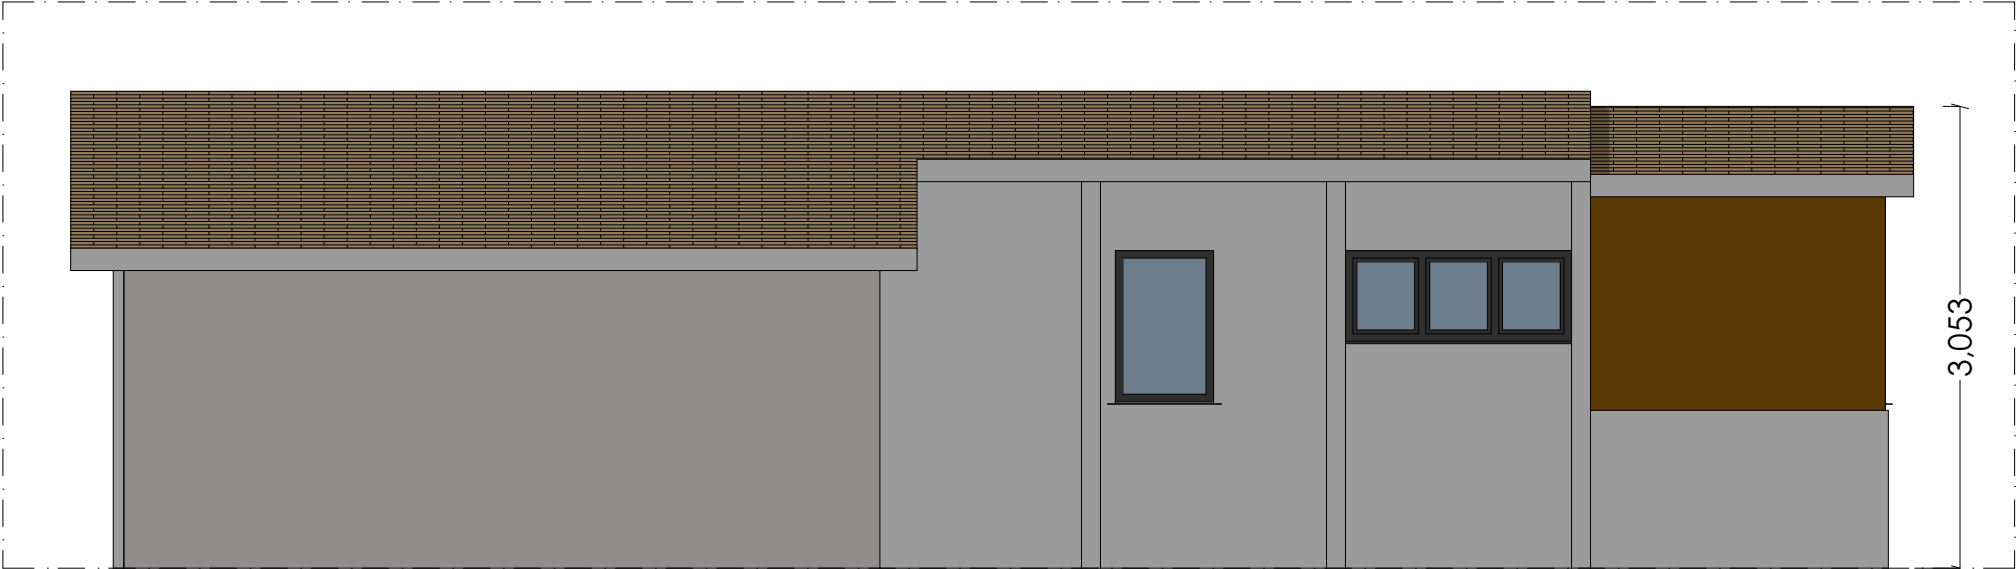

1:50Side 1 Elevation

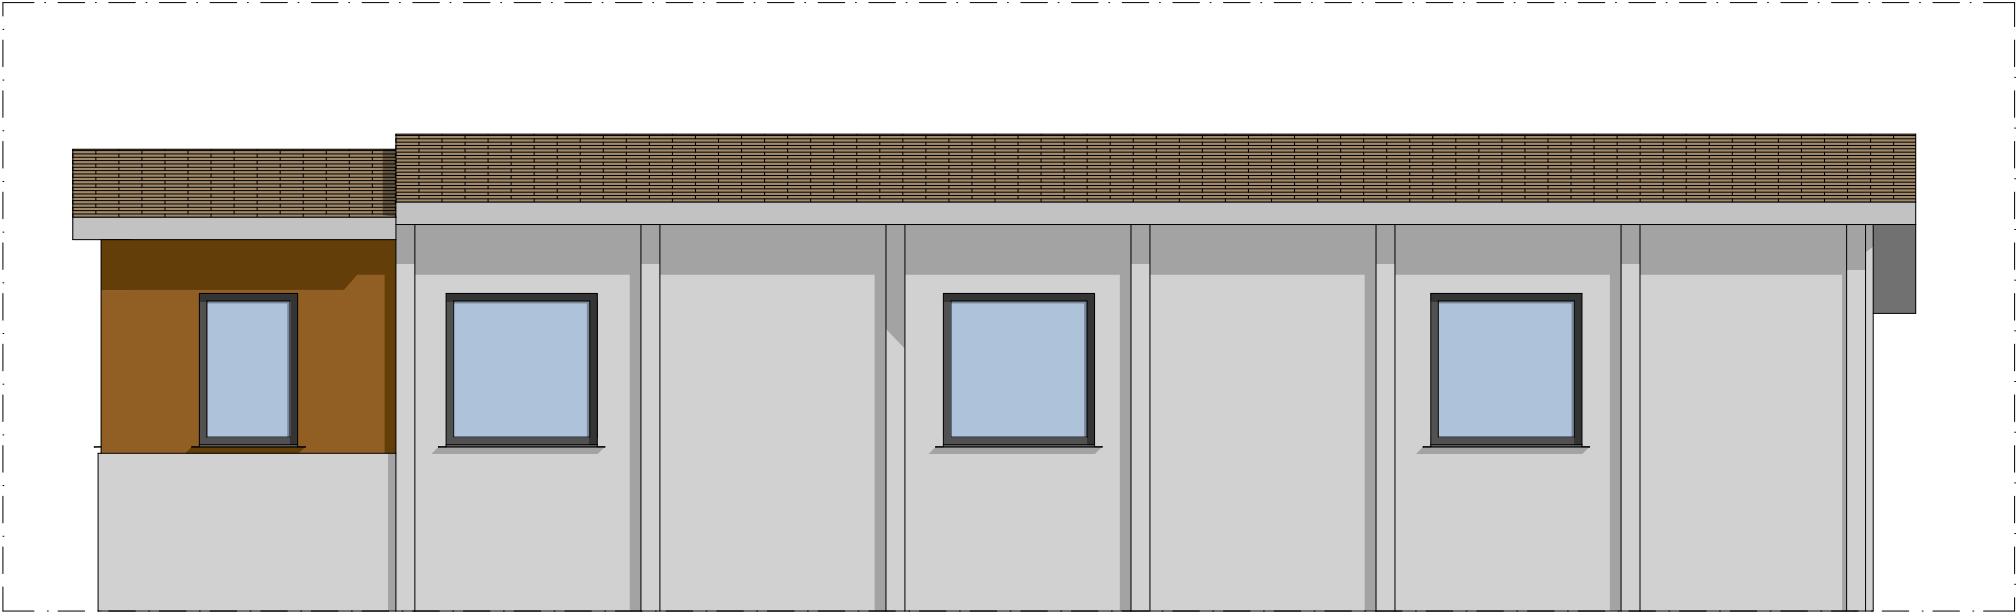

1:50Side 2 Elevation

ADDRESS:
School House, Norton Road, Riseley,
Reading, Berkshire RG7 1SH

RevID	Date

1:100



THE KEEN PARTNERSHIP
The Courtyard
Edinburgh Road
Reading RG30 2UA
Tel: 0118 9510 855
Fax: 0118 9510 866
chris@keenpartnership.co.uk
www.keenpartnership.co.uk



Client:
Justin Rogers

Job Title:
Update Project Name

Drawing Title:
Existing Elevations - Old School House - REV2

Drawing Date:
13.01.2023

Status:

Issue Date:
12/08/2024

Drawn By:
MW

Scale:
1:50@A3

Drawing No:
9332 -219

Rev:
2