


This drawing and the copyright therein, is the exclusive property of Mike Coleman & Associates, and may not be disclosed, copied in whole or part, or used other than for the purpose for which the drawing has been supplied, without the prior written authority of Mike Coleman & Associates.


© MC&A.

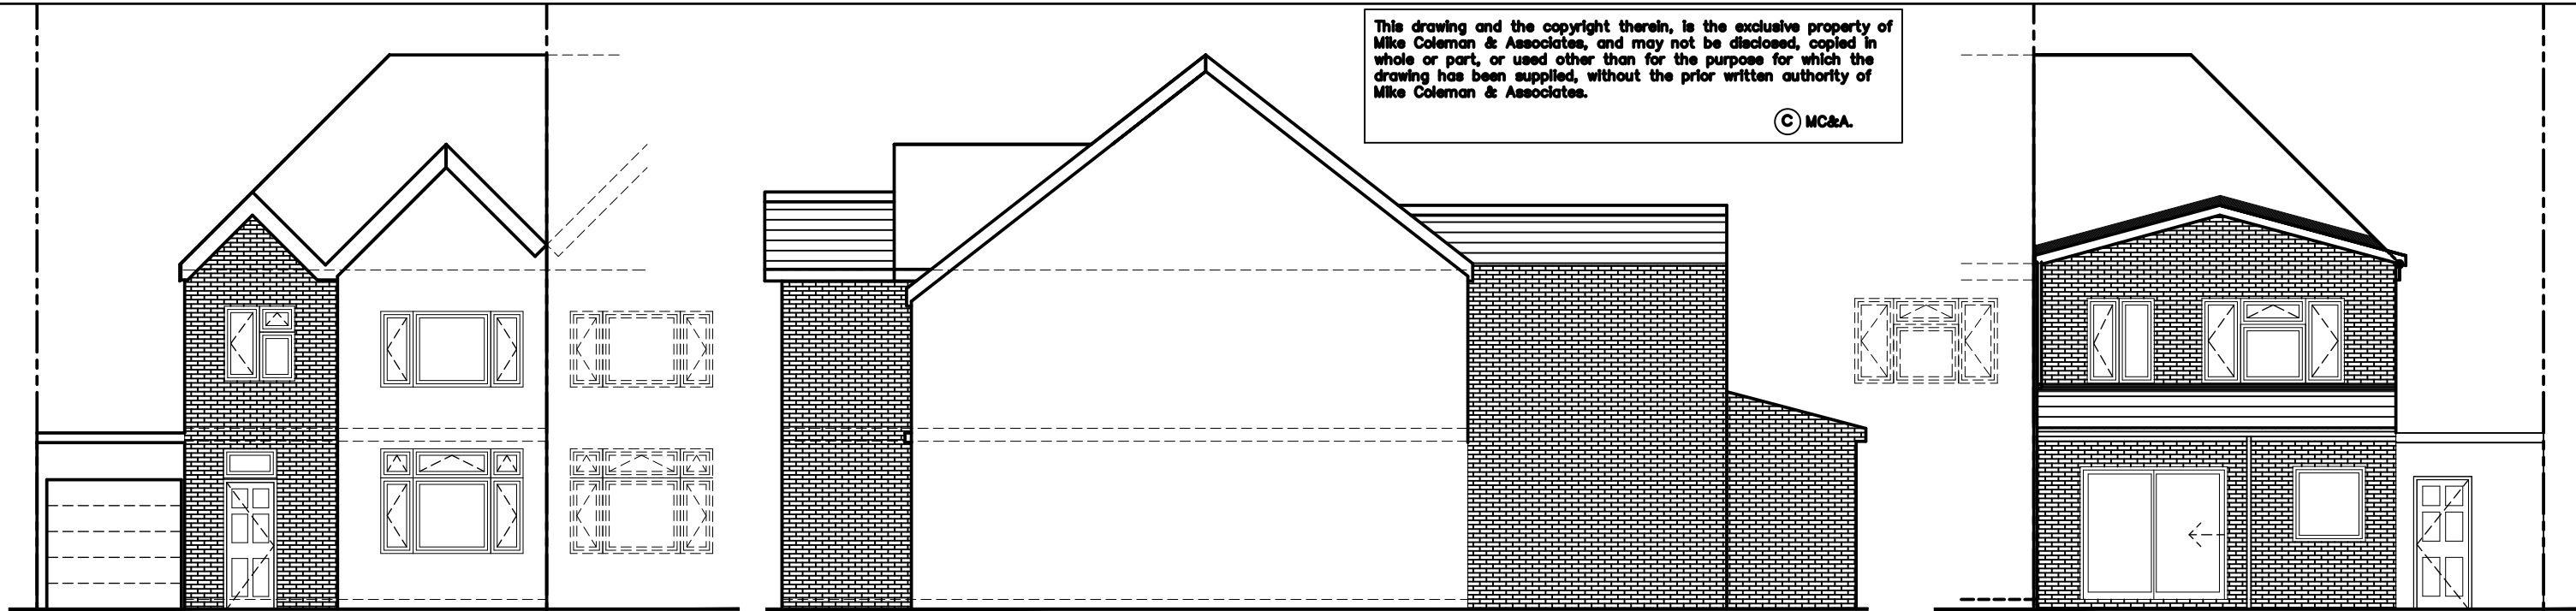


PROPOSED FRONT ELEVATION A

PROPOSED SIDE ELEVATION B

PROPOSED REAR ELEVATION C

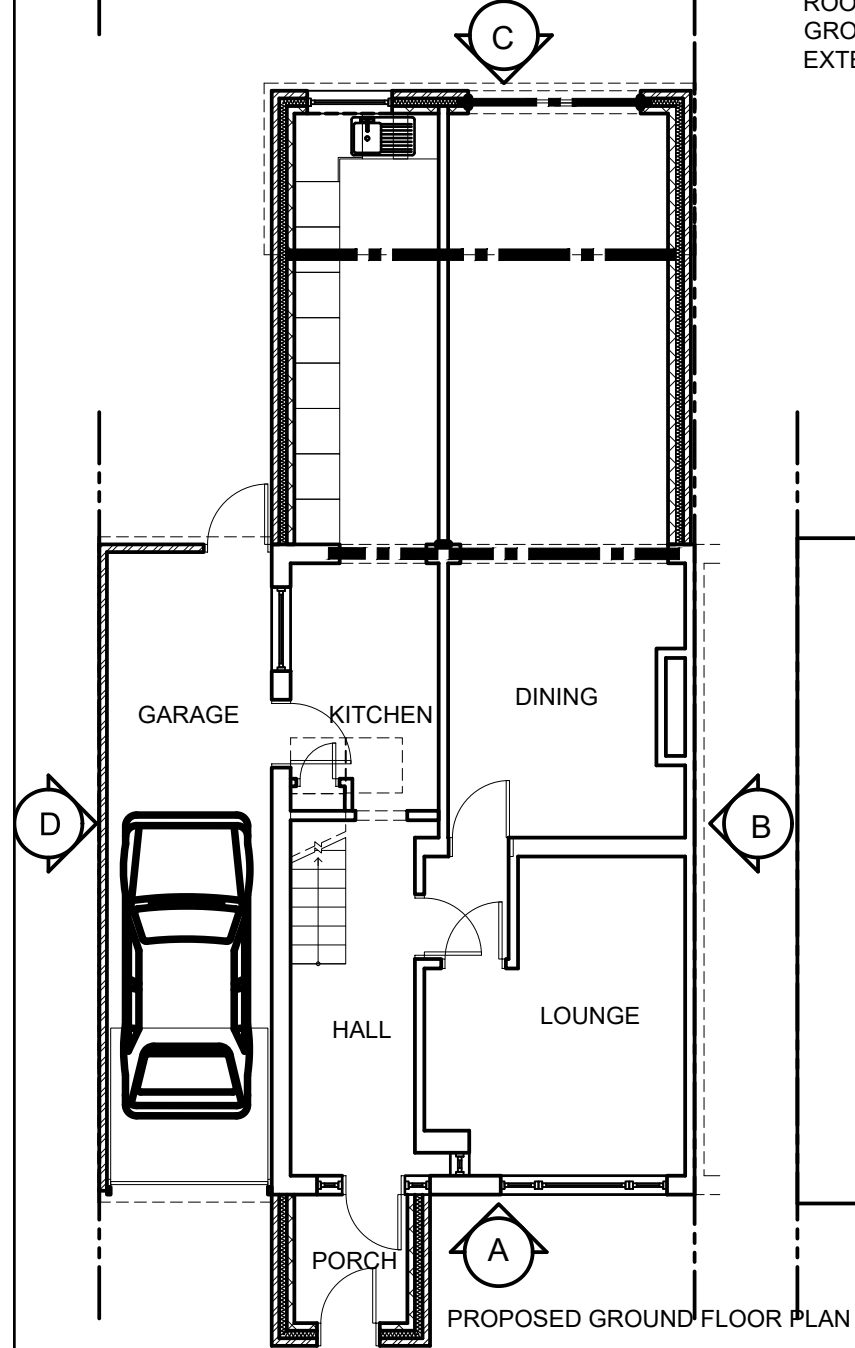


PROPOSED GROUND FLOOR PLAN

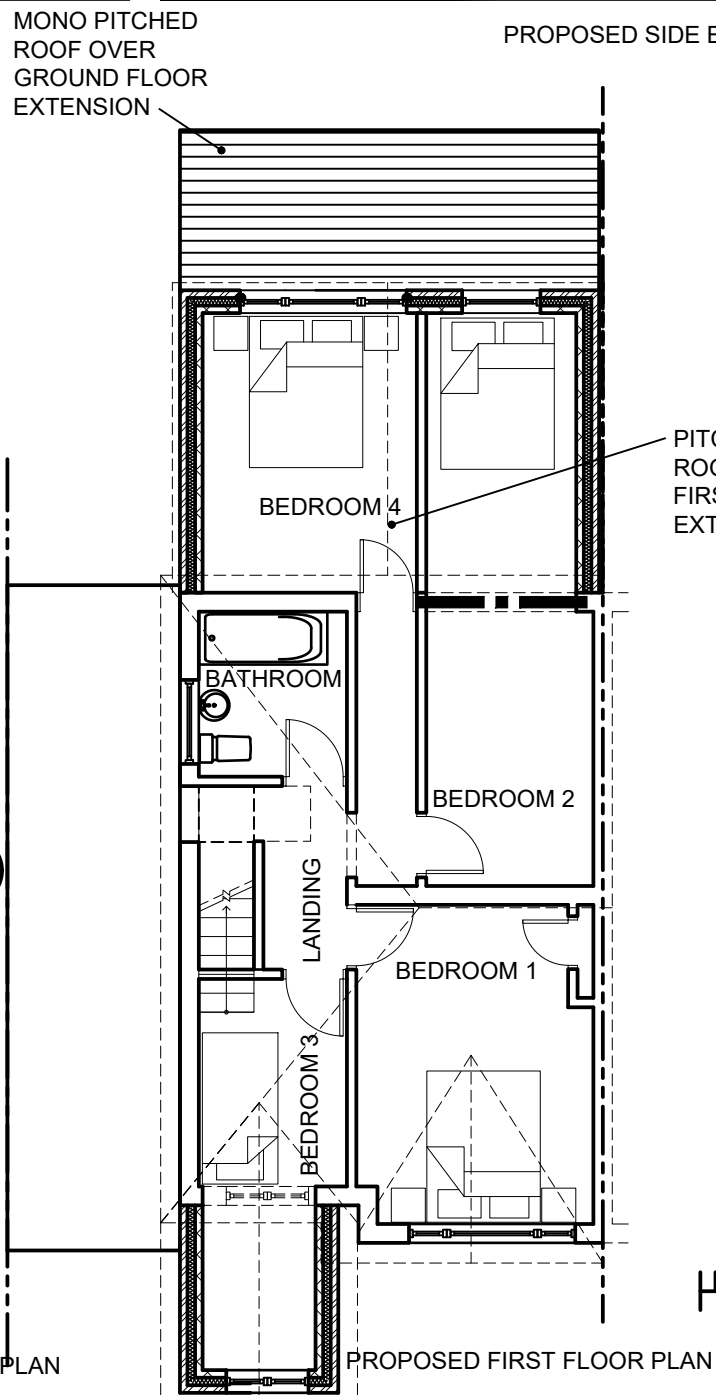

PROPOSED FIRST FLOOR PLAN

PITCHED ROOF OVER FIRST FLOOR EXTENSION

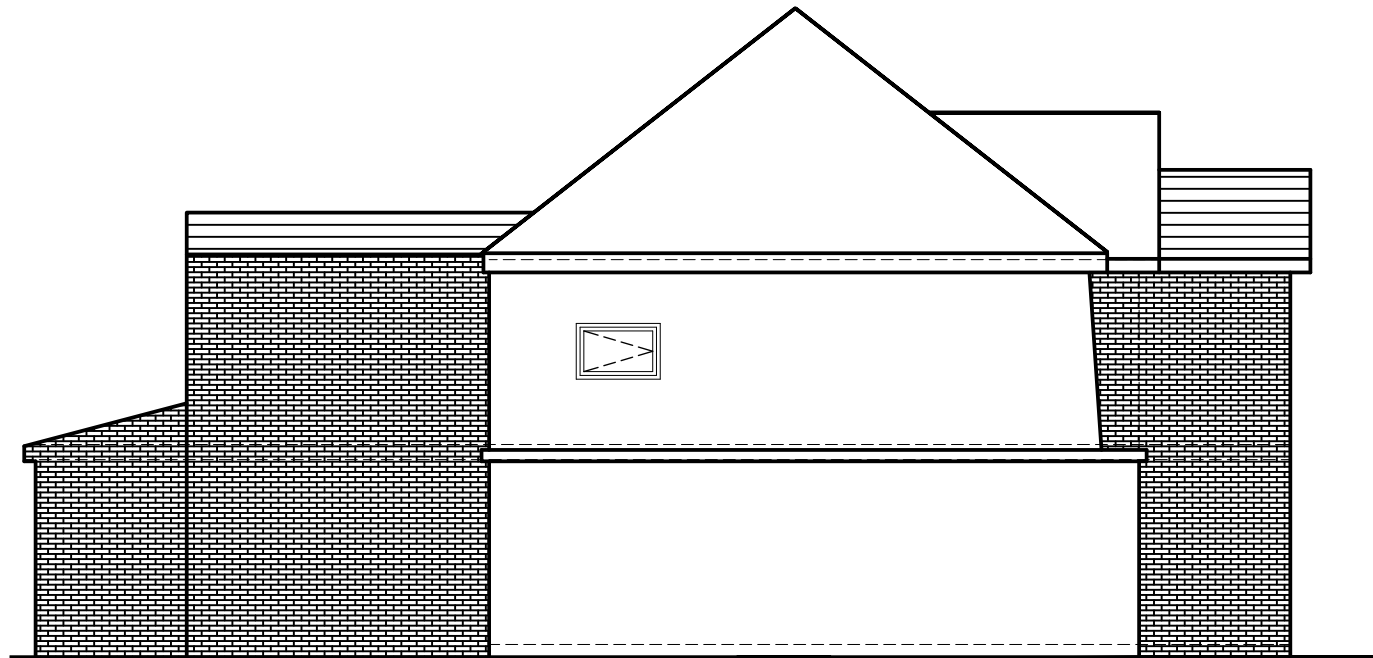

PROPOSED OPPOSITE SIDE ELEVATION D



Metres

A	SINGLE STOREY ROOF INDICATED	AUG 2026
REVISION	DESCRIPTION	DATE
12 SHEPHEARDS HOUSE LANE EARLEY READING RG6 1AD BERKSHIRE FOR PROPERTY OWNER ESQ		
Mike Coleman AMASI		Architectural Design Services
PROPOSED FLOOR PLANS & ELEVATIONS		
Scale A1 @ 1:50 A3 @ 1:100	Drawn by JS	Checked by MC
Date AUG 2026		Draw No. MC/3167/P/02A