

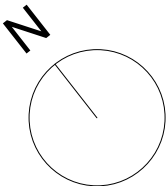


Figured dimensions only are to be taken from this drawing. All dimensions are to be checked on site before any work is put in hand.

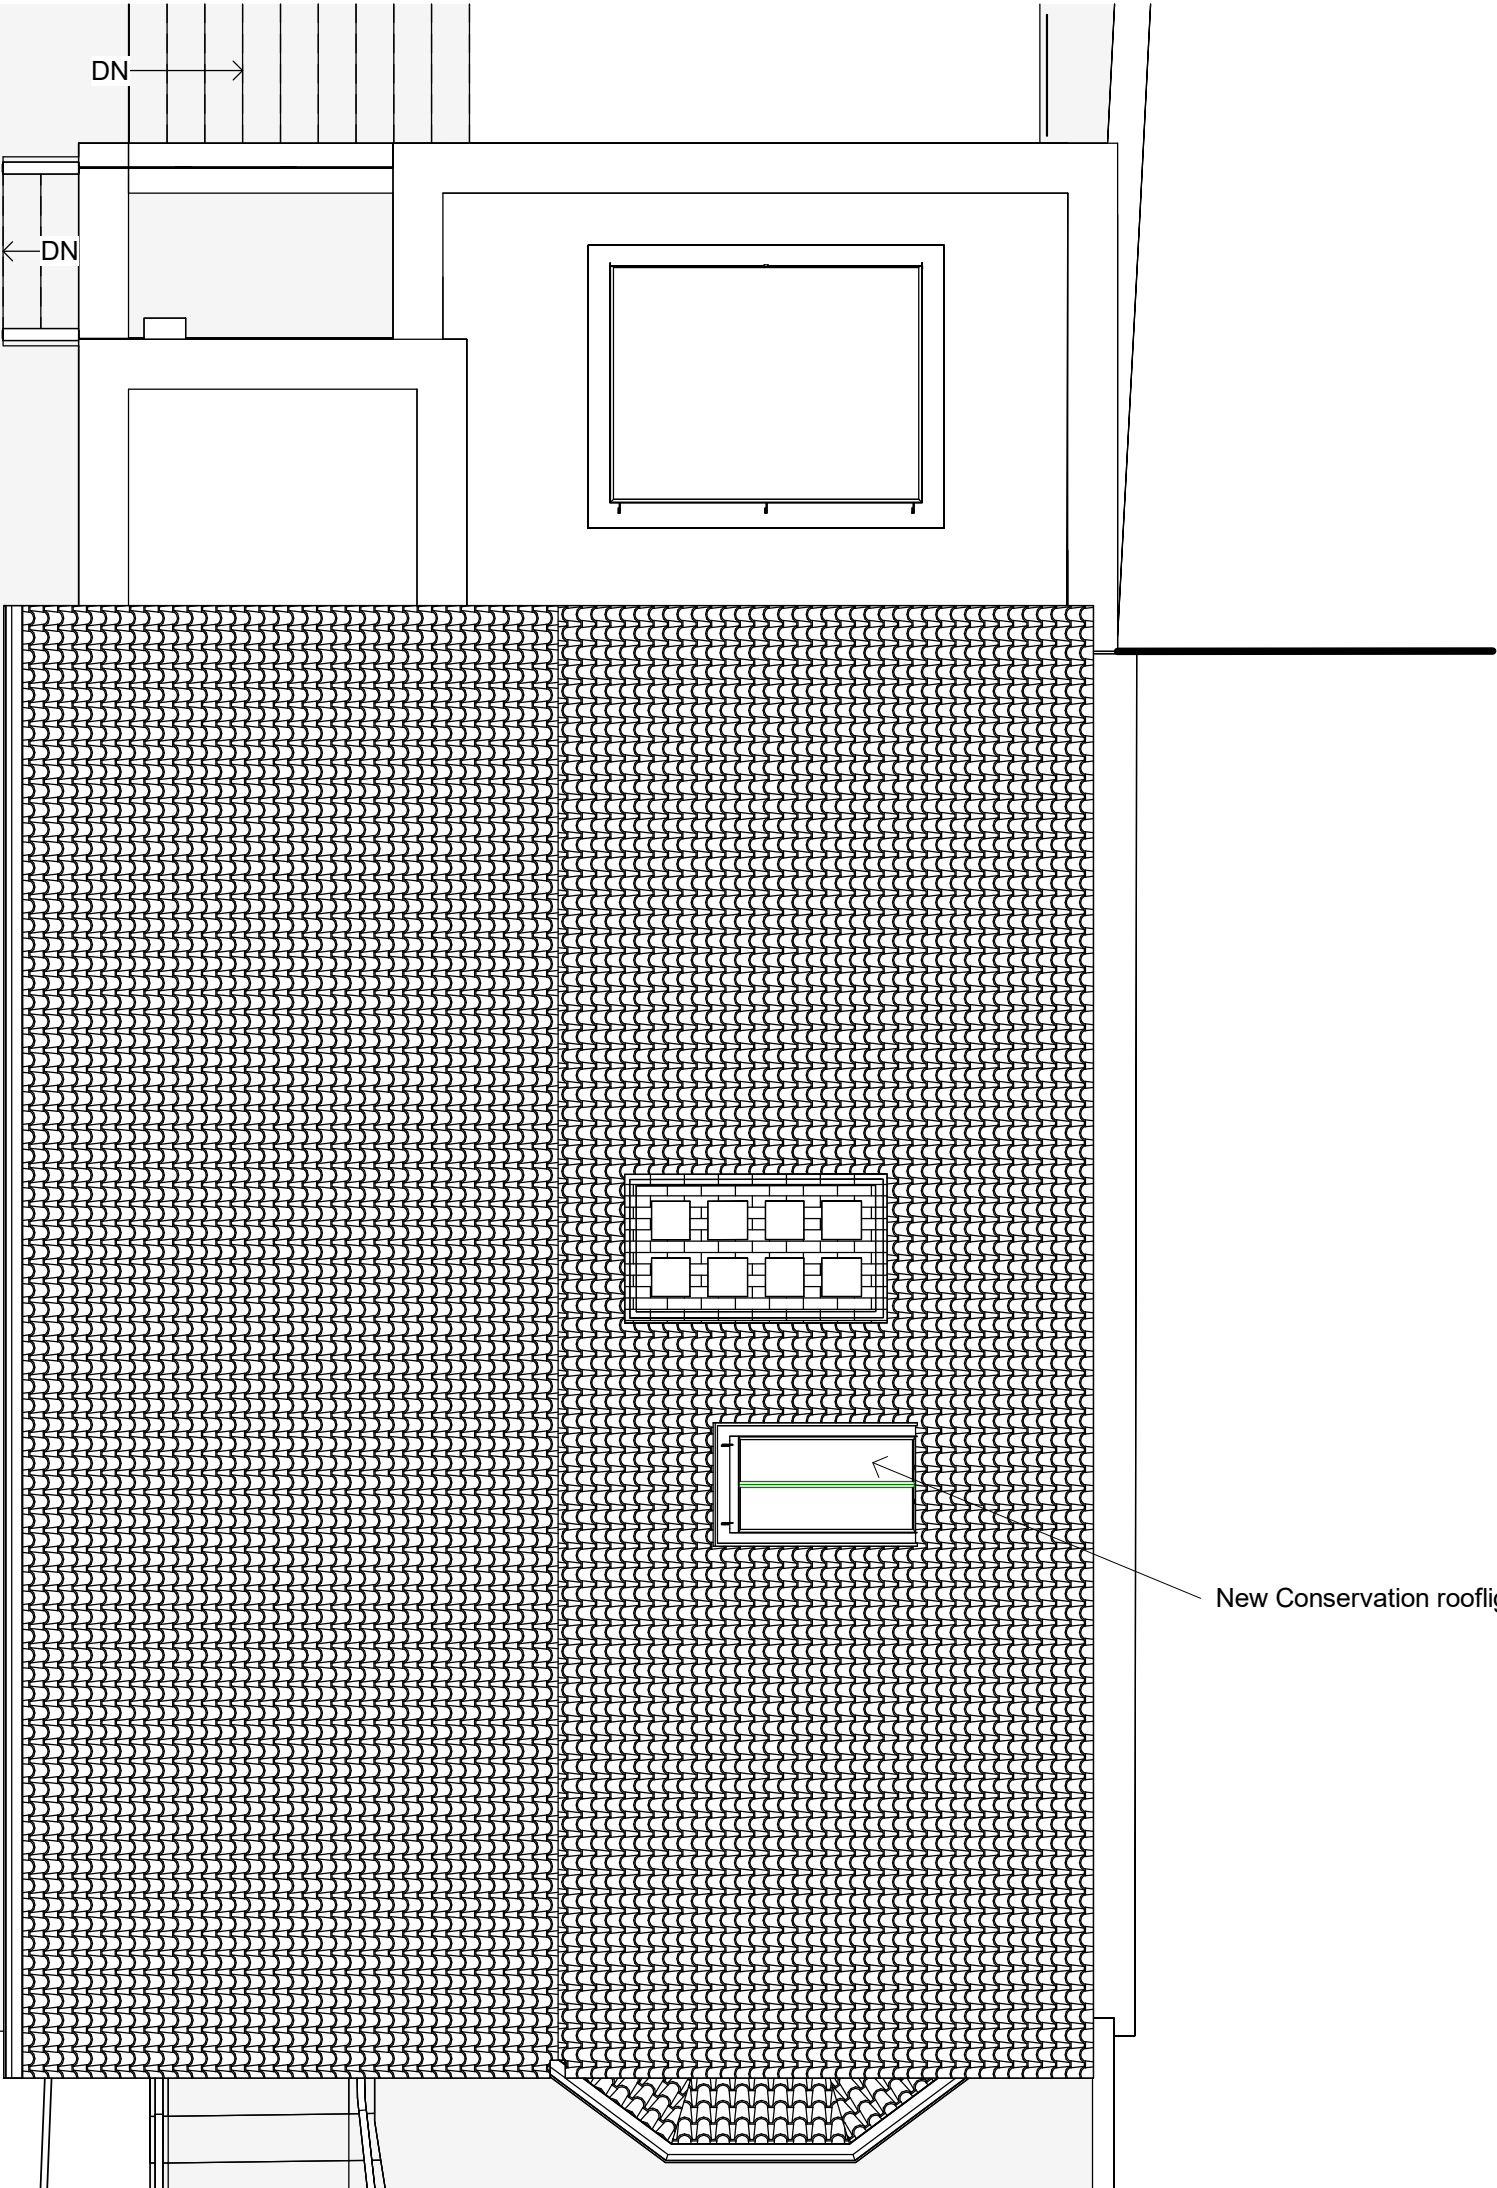

SCALE : 1 to 50

 

Note: This maybe a reduced sized print, check scales below

P2	Rooflight omitted and handrails redecoratd	LPA	01/12/25	MP
P1	Remove rear dormer	MW	13/11/2025	
Revision	Description	Drawn	Date	Checked

Client's Name

Mr and Mrs Thapar

Job Title
37 Broad Street, Wokingham,
RG40 1AU

Drawing Title
Roof Plan Proposed

Scale
1 : 50 @A3

Job No
2174

Drawing No
P24

Status
P2

