


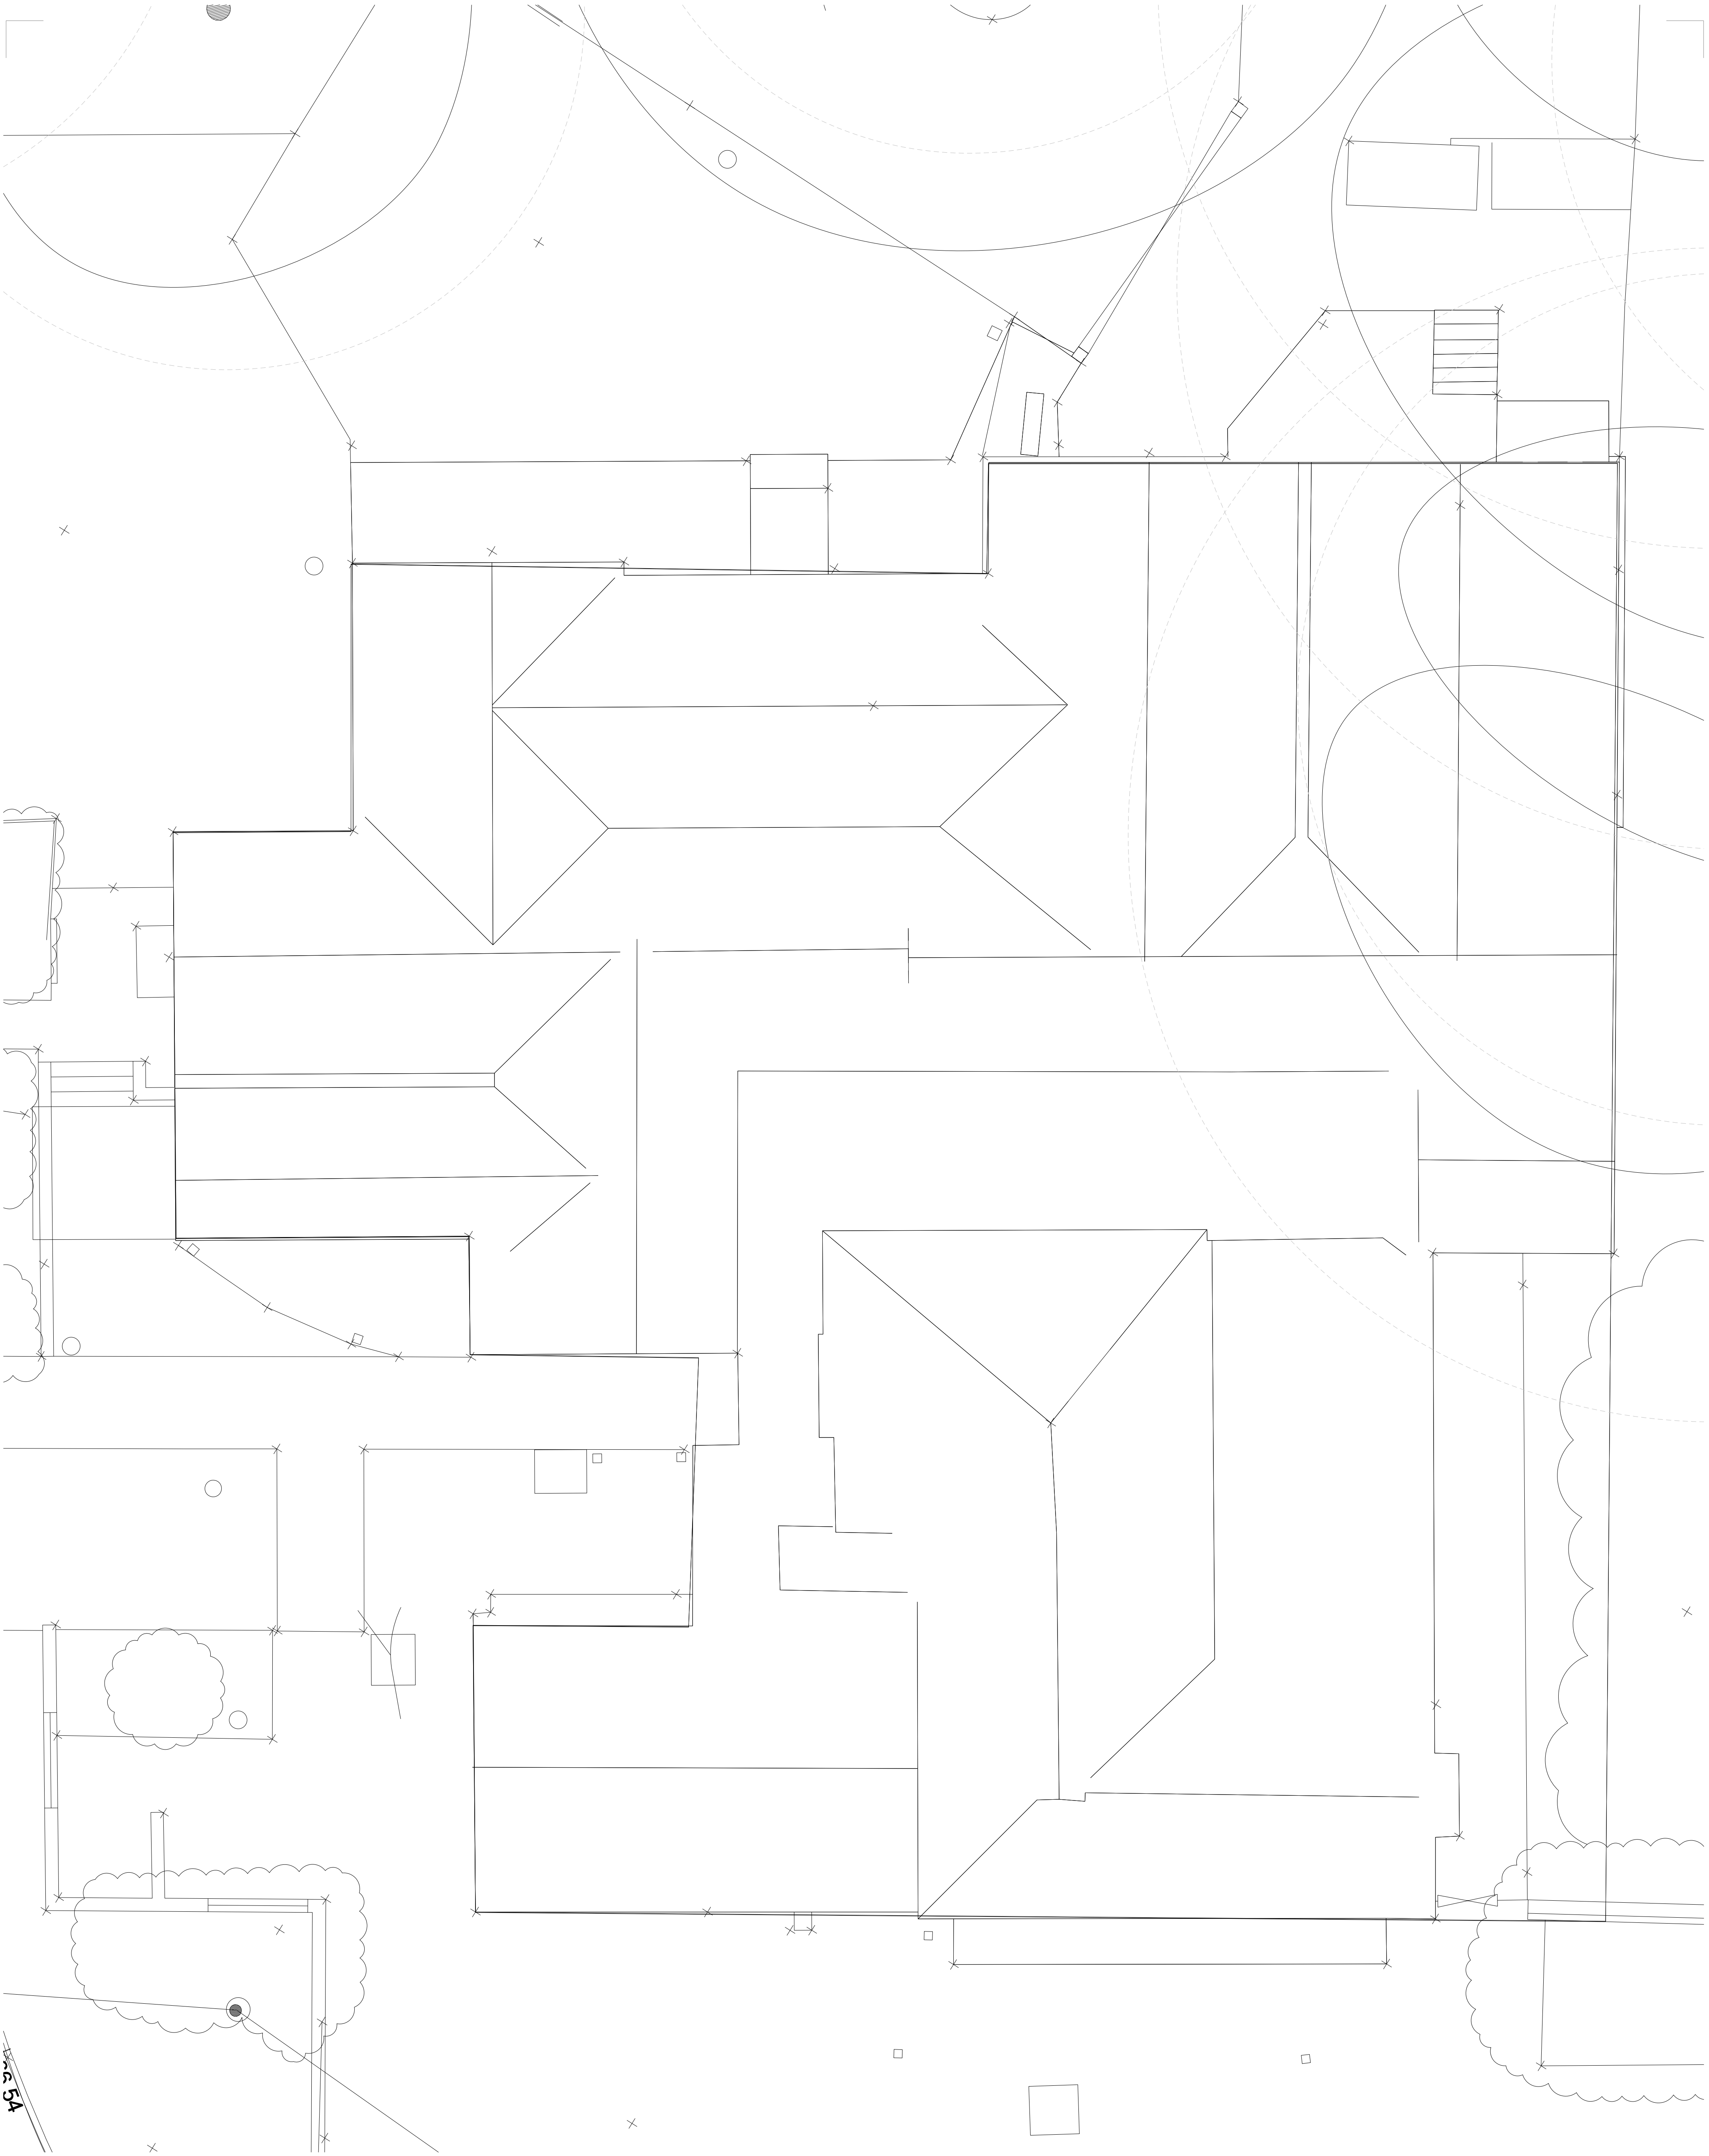


5A

01 Existing Roof Plan
05-2004 SCALE 1:50

NOTES

KEY PLAN

 

Do not scale from this drawing. Use marked dimensions only.
Should any discrepancies be noted, please inform this office immediately.
This drawing is copyright of Matthew Allchurch Architects Limited.

P01	Issued for Information	23/05/24	HZ	AS
Rev:	Description:	Date:	Drw:	Chk:
Scale	0mm 500 1250 2500 5000			



the boathouse design studio
27 ferry road teddington tw11 9nn

020 8973 0050 info@maa-architects.com
www.maa-architects.com

Client:
Lightwood
Project Name:
Wokingham Hotel

Drawing Title:
**Existing:
Plan-
Roof**

Drawing Status:
Stage 2 - Prelim

Drawing No:
LWD02-MAA-00-XX-DG-A-2004

Status Code:
S0

Revision:
P01

Project No:
LWD02

Date:
April 2024

Scale at A1:
1:50

Scale at A3:
1:100

