



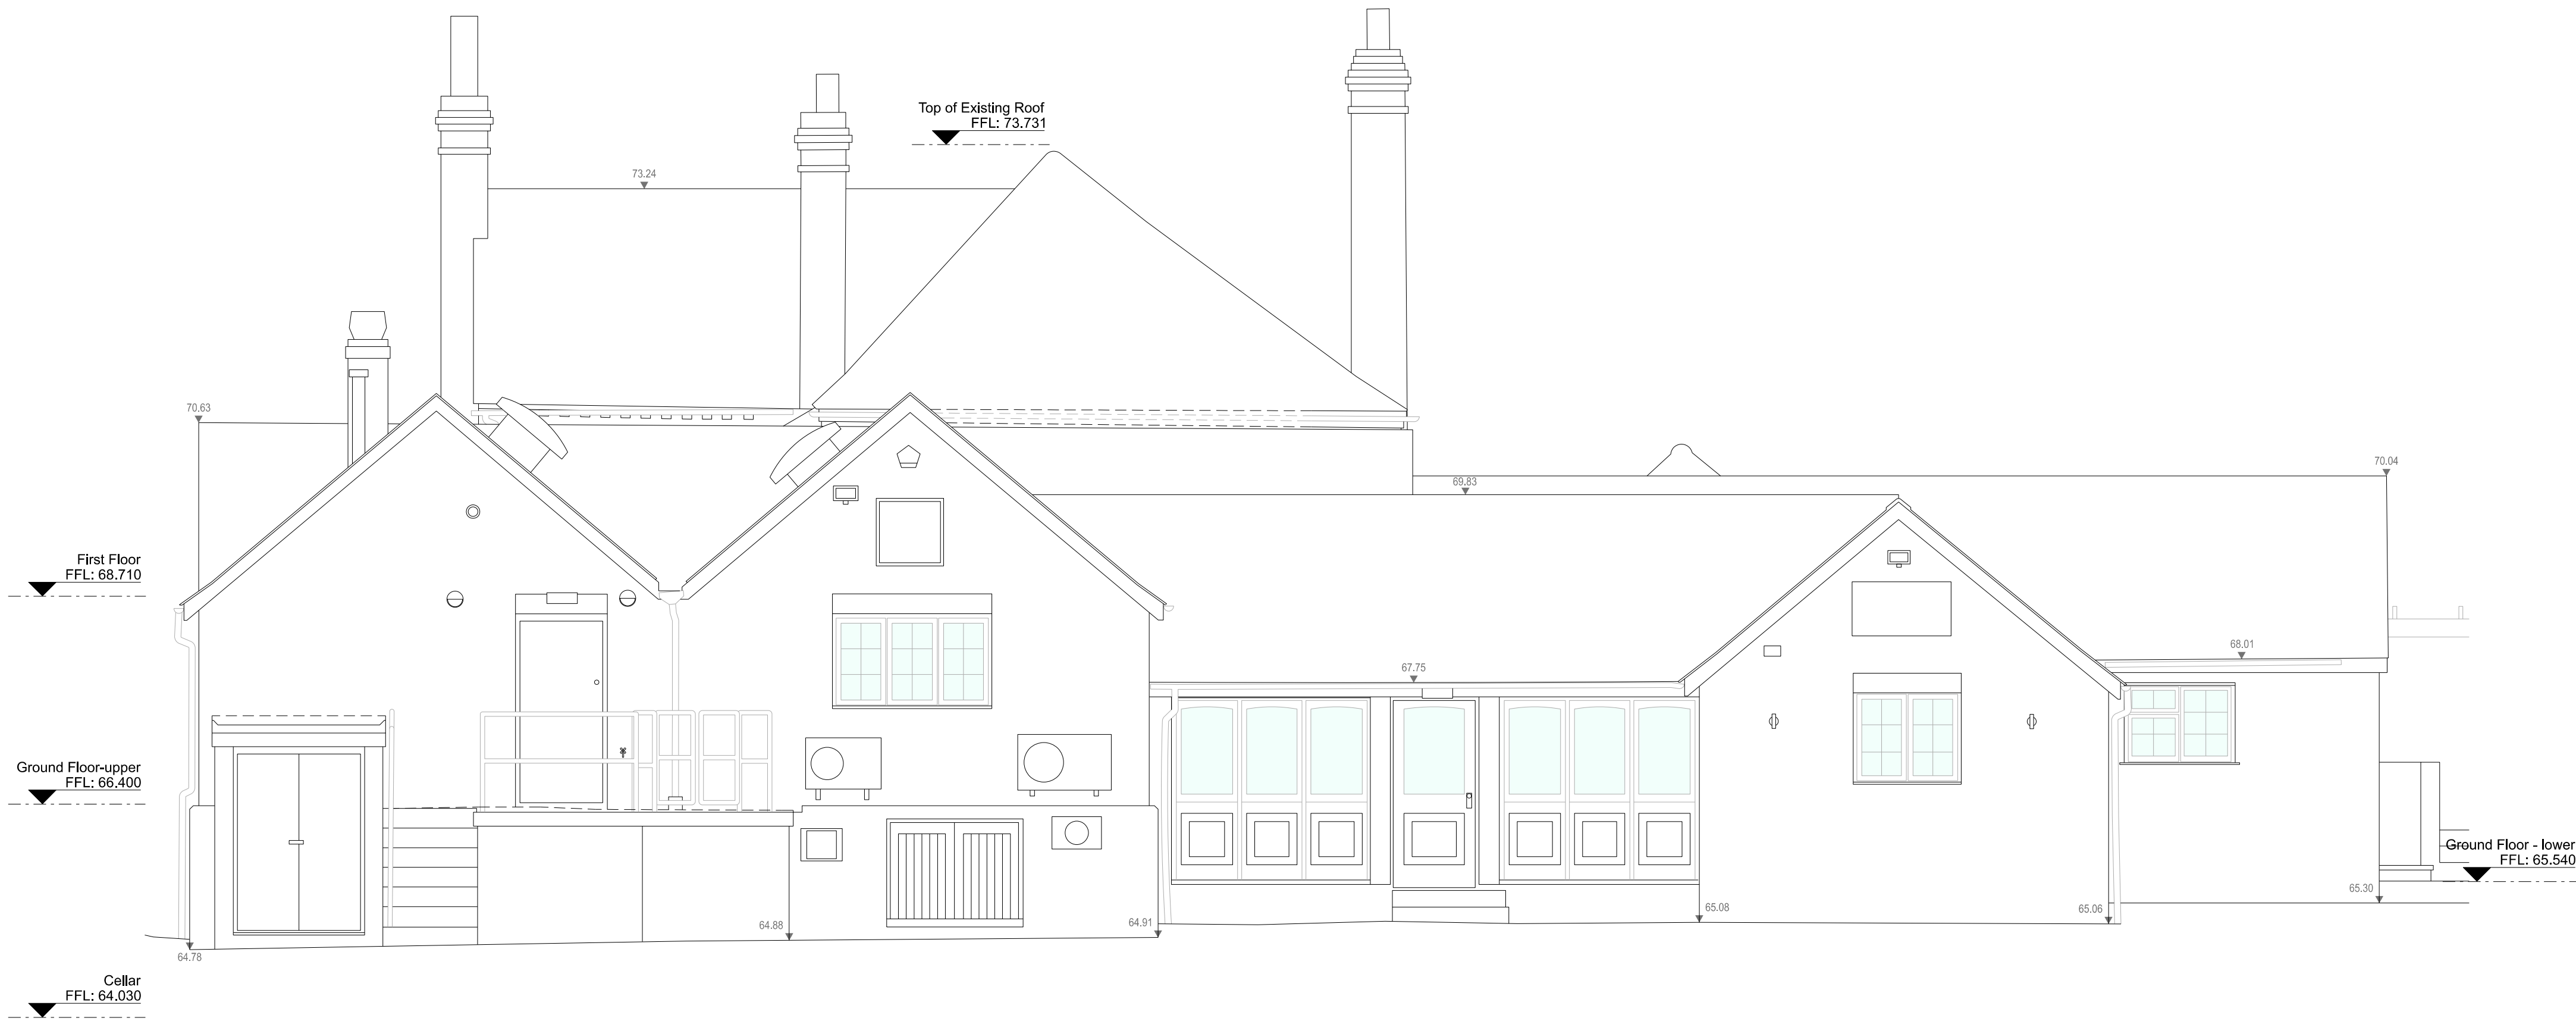

01 North Elevation
00-2005 SCALE 1:100



02 West Elevation
00-2005 SCALE 1:100
Datum: 64.00

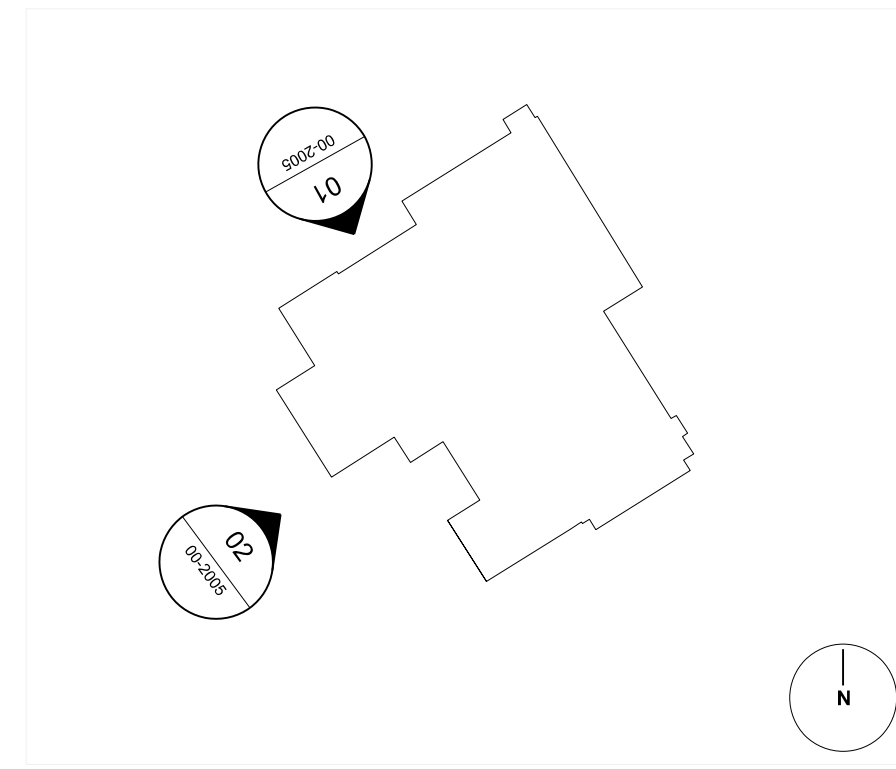

NOTES

REV

Ground Floor-upper
FFL: 66.400

P01	Issued for Information	23/05/24	HO	JGW	
Rev:	Description:	Date:	Drw:	Chk:	
Scale	0m	1	2.5	5	10

Do not scale from this drawing. Use marked dimensions only.
Should any discrepancies be noted, please inform this office immediately.
This drawing is copyright of Matthew Allchurch Architects Limited.



the boathouse design studio
27 ferry road teddington tw11 9nn

020 8973 0050 info@maa-architects.com
www.maa-architects.com

Client:

Lightwood

Project Name:
Wokingham Hotel

Drawing Title:
Existing:
GA Elevations
North and West Elevation

Drawing Status:	Status Code:	Project No:	Scale at A1:
Stage 2	S1	LWD02	1:50
Drawing No:	Revision:	Date:	Scale at A3:
LWD02-MAA-00-XX-DG-A-2005	P01	04/2024	1:100