


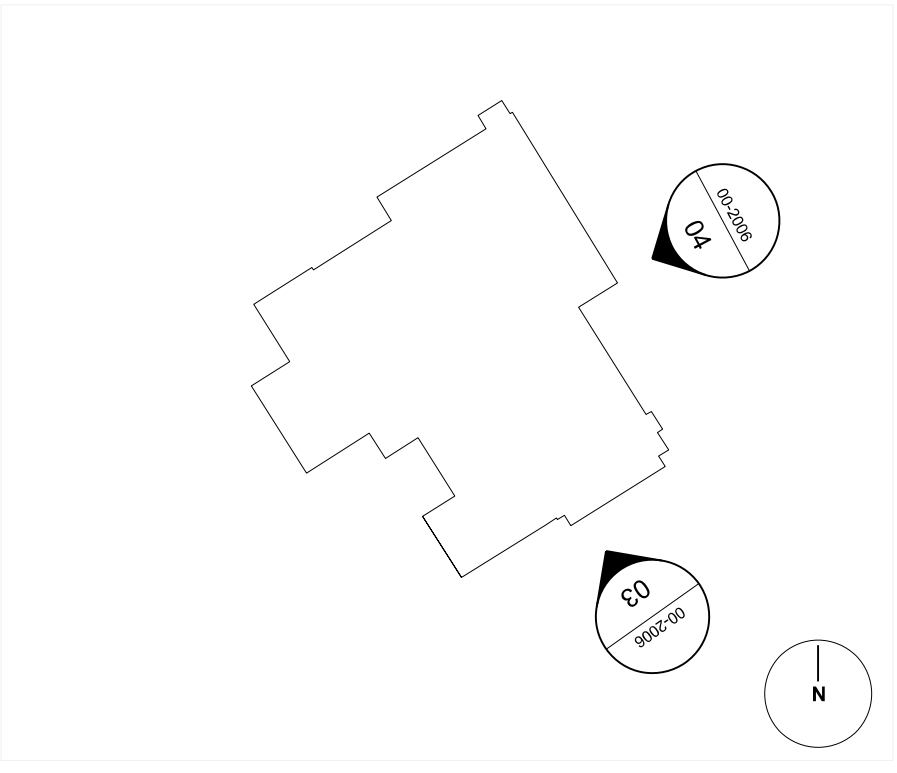

NOTES

REV

P01 Issued for Information 23/05/24 HO JGW
Rev: Description: Date: Drw: Chk:

Scale 0m 1 2.5 5 10

Do not scale from this drawing. Use marked dimensions only.
Should any discrepancies be noted, please inform this office immediately.
This drawing is copyright of Matthew Allchurch Architects Limited.



Matthew Allchurch Architects

the boathouse design studio 020 8973 0050 info@maa-architects.com
27 ferry road teddington tw11 9nn www.maa-architects.com

Client:
Lightwood

Project Name:
Wokingham Hotel

Drawing Title:
**Existing:
GA Elevations
North and West Elevation**

Drawing Status:	Status Code:	Project No:	Scale at A1:
Stage 2	S1	LWD02	1:50
Drawing No:	Revision:	Date:	Scale at A3:
LWD02-MAA-00-XX-DG-A-2006	P01	04/2024	1:100



03 South Elevation
00-2006 SCALE 1:100



04 East Elevation
00-2006 SCALE 1:100