




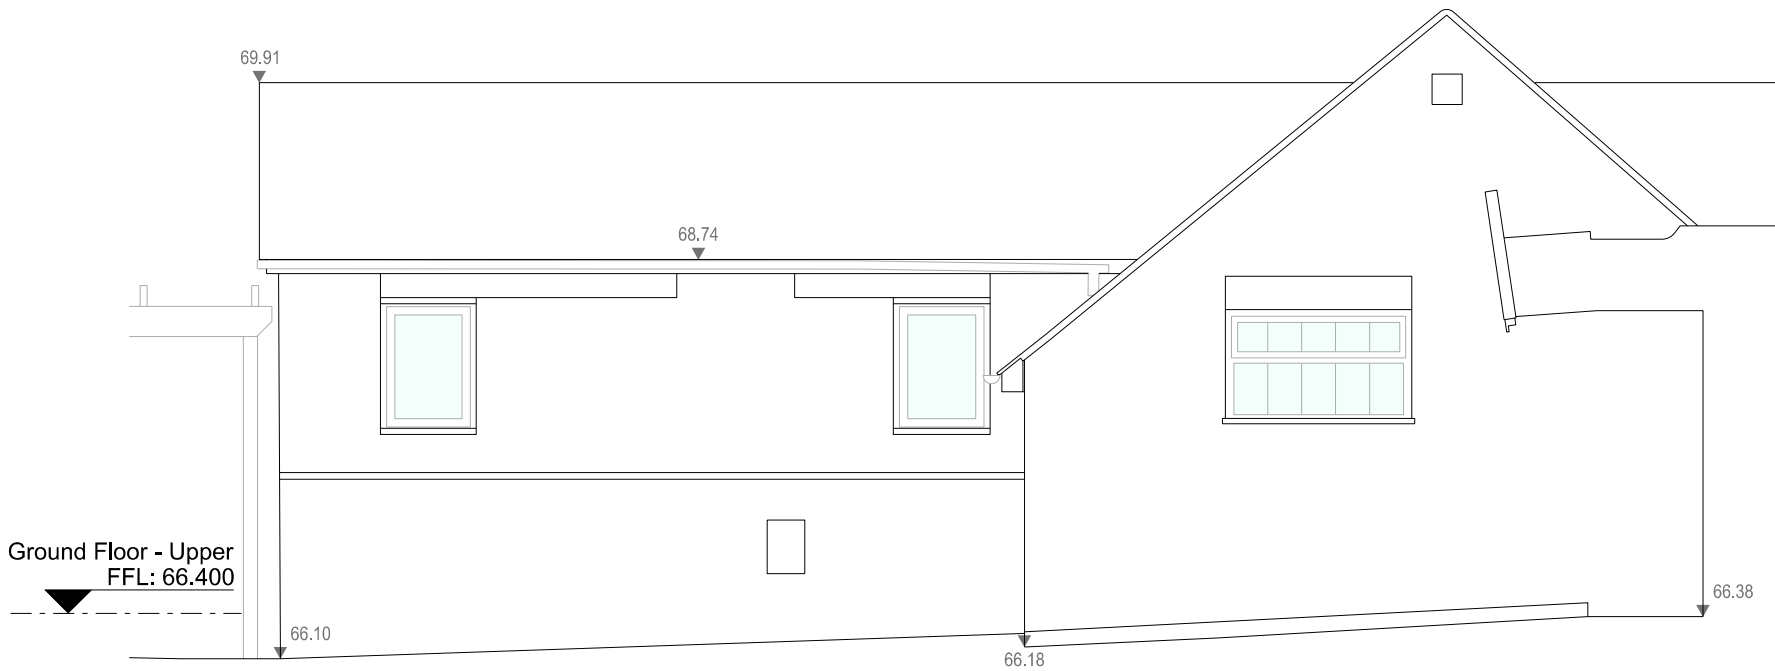

01 North Elevation  
00-2007 SCALE 1:100

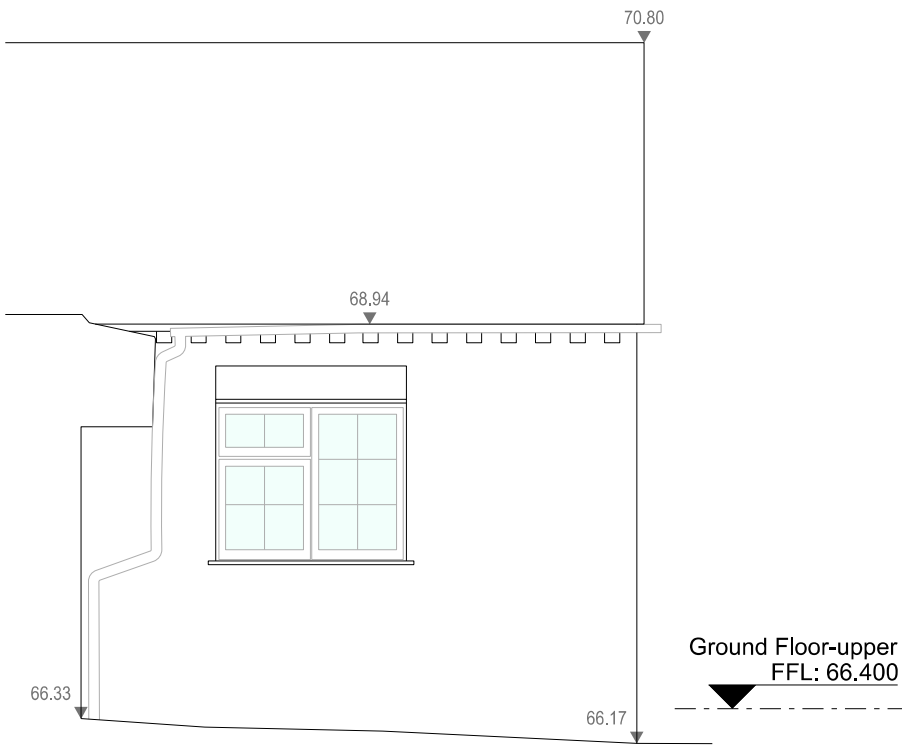

02 West Elevation  
00-2007 SCALE 1:100

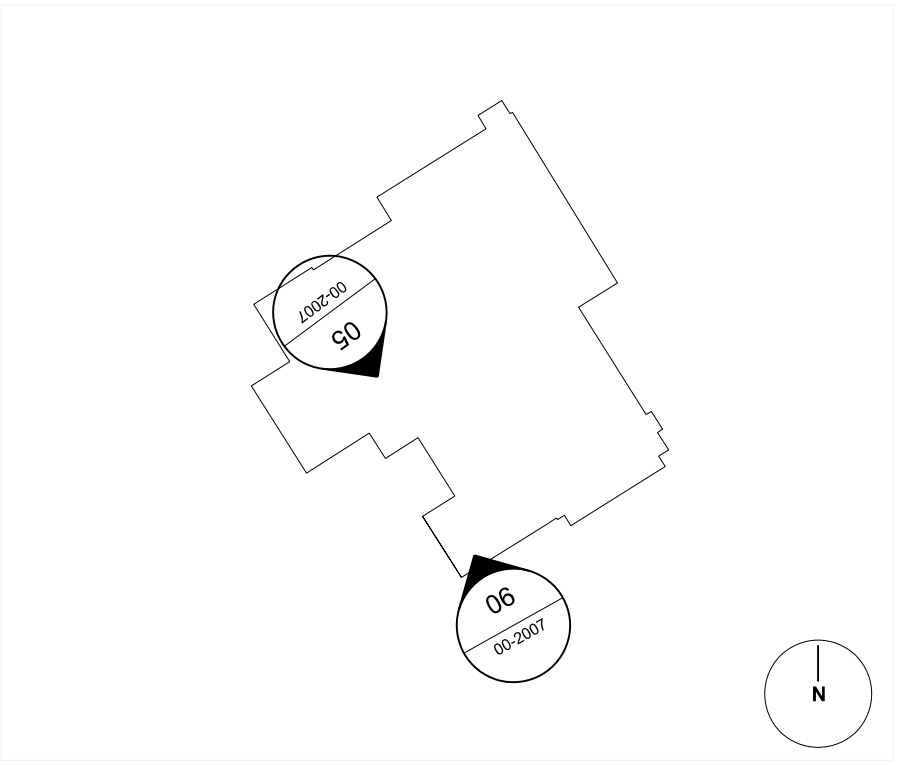

NOTES

NOT

P01 Issued for Information 23/05/24 HO JGW  
Rev: Description: Date: Drw: Chk:

Scale 0m 1 2.5 5 10

Do not scale from this drawing. Use marked dimensions only.  
Should any discrepancies be noted, please inform this office immediately.  
This drawing is copyright of Matthew Allchurch Architects Limited.



the boathouse design studio 020 8973 0050 info@maa-architects.com  
27 ferry road teddington tw11 9nn www.maa-architects.com

Client:  
Lightwood

Project Name:  
Wokingham Hotel

Drawing Title:  
Existing:  
GA Elevations  
North and West Elevation

|                           |              |             |              |
|---------------------------|--------------|-------------|--------------|
| Drawing Status:           | Status Code: | Project No: | Scale at A1: |
| Stage 2                   | S0           | LWD02       | 1:50         |
| Drawing No:               | Revision:    | Date:       | Scale at A3: |
| LWD02-MAA-00-XX-DG-A-2007 | P01          | 04/2024     | 1:100        |