



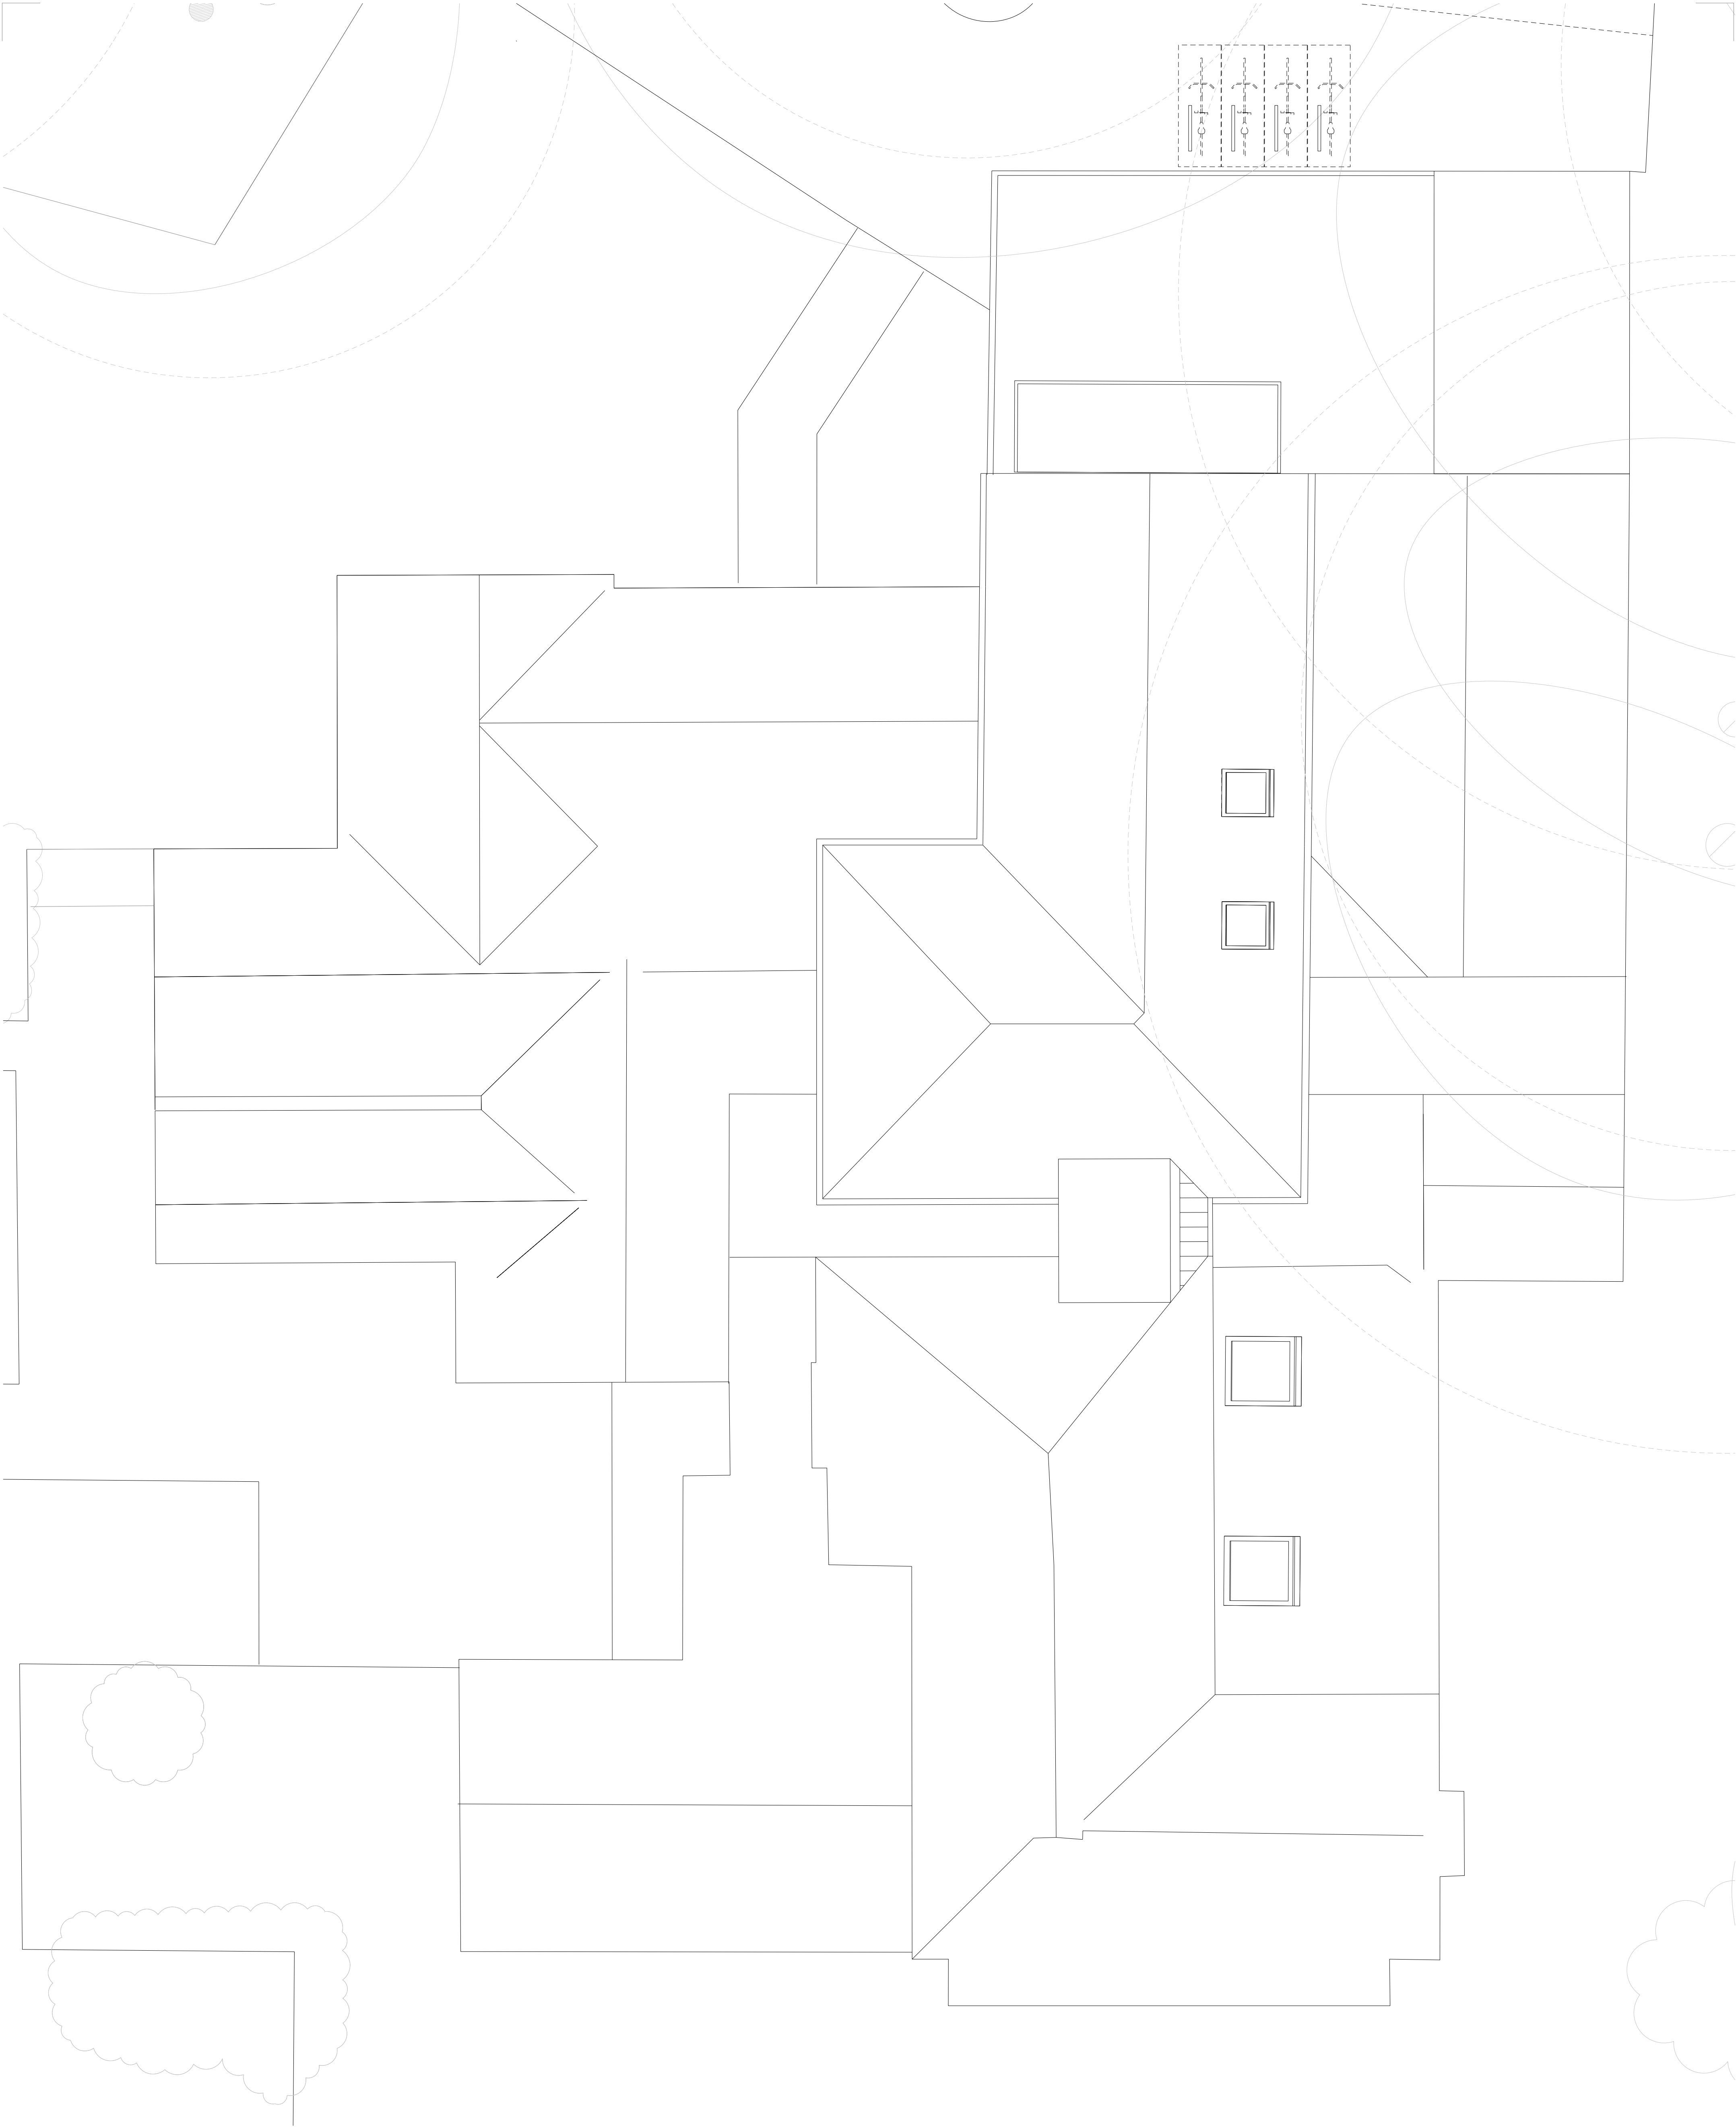

01 Proposed Roof Plan
SCALE: 1:50

NOTES

KEY PLAN

 

P03	Issued for New Planning Application	02/10/24	AS	JGW
P02	Issued for Planning	29/05/24	AS	JGW
P01	Issued for Information	23/05/24	HZ	AS
Rev:	Description:	Date:	Drw:	Chk:



the boathouse design studio
27 ferry road teddington tw11 9nn

020 8973 0050 info@maa-architects.com
www.maa-architects.com

Client:
Lightwood

Project Name:
Wokingham Hotel

Drawing Title:
**Proposed:
Plan-
Roof**

Drawing Status:
Stage 2 - Prelim

Drawing No:
LWD02-MAA-03-XX-DG-A-2004

Status Code:
S0

Revision:
P03

Project No:
LWD02

Date:
April 2024

Scale at A1:
1:50

Scale at A3:
1:100



Do not scale from this drawing. Use marked dimensions only.
Should any discrepancies be noted, please inform this office immediately.
This drawing is copyright of Matthew Allchurch Architects Limited.