





01 North Elevation
04-2001 SCALE 1:100

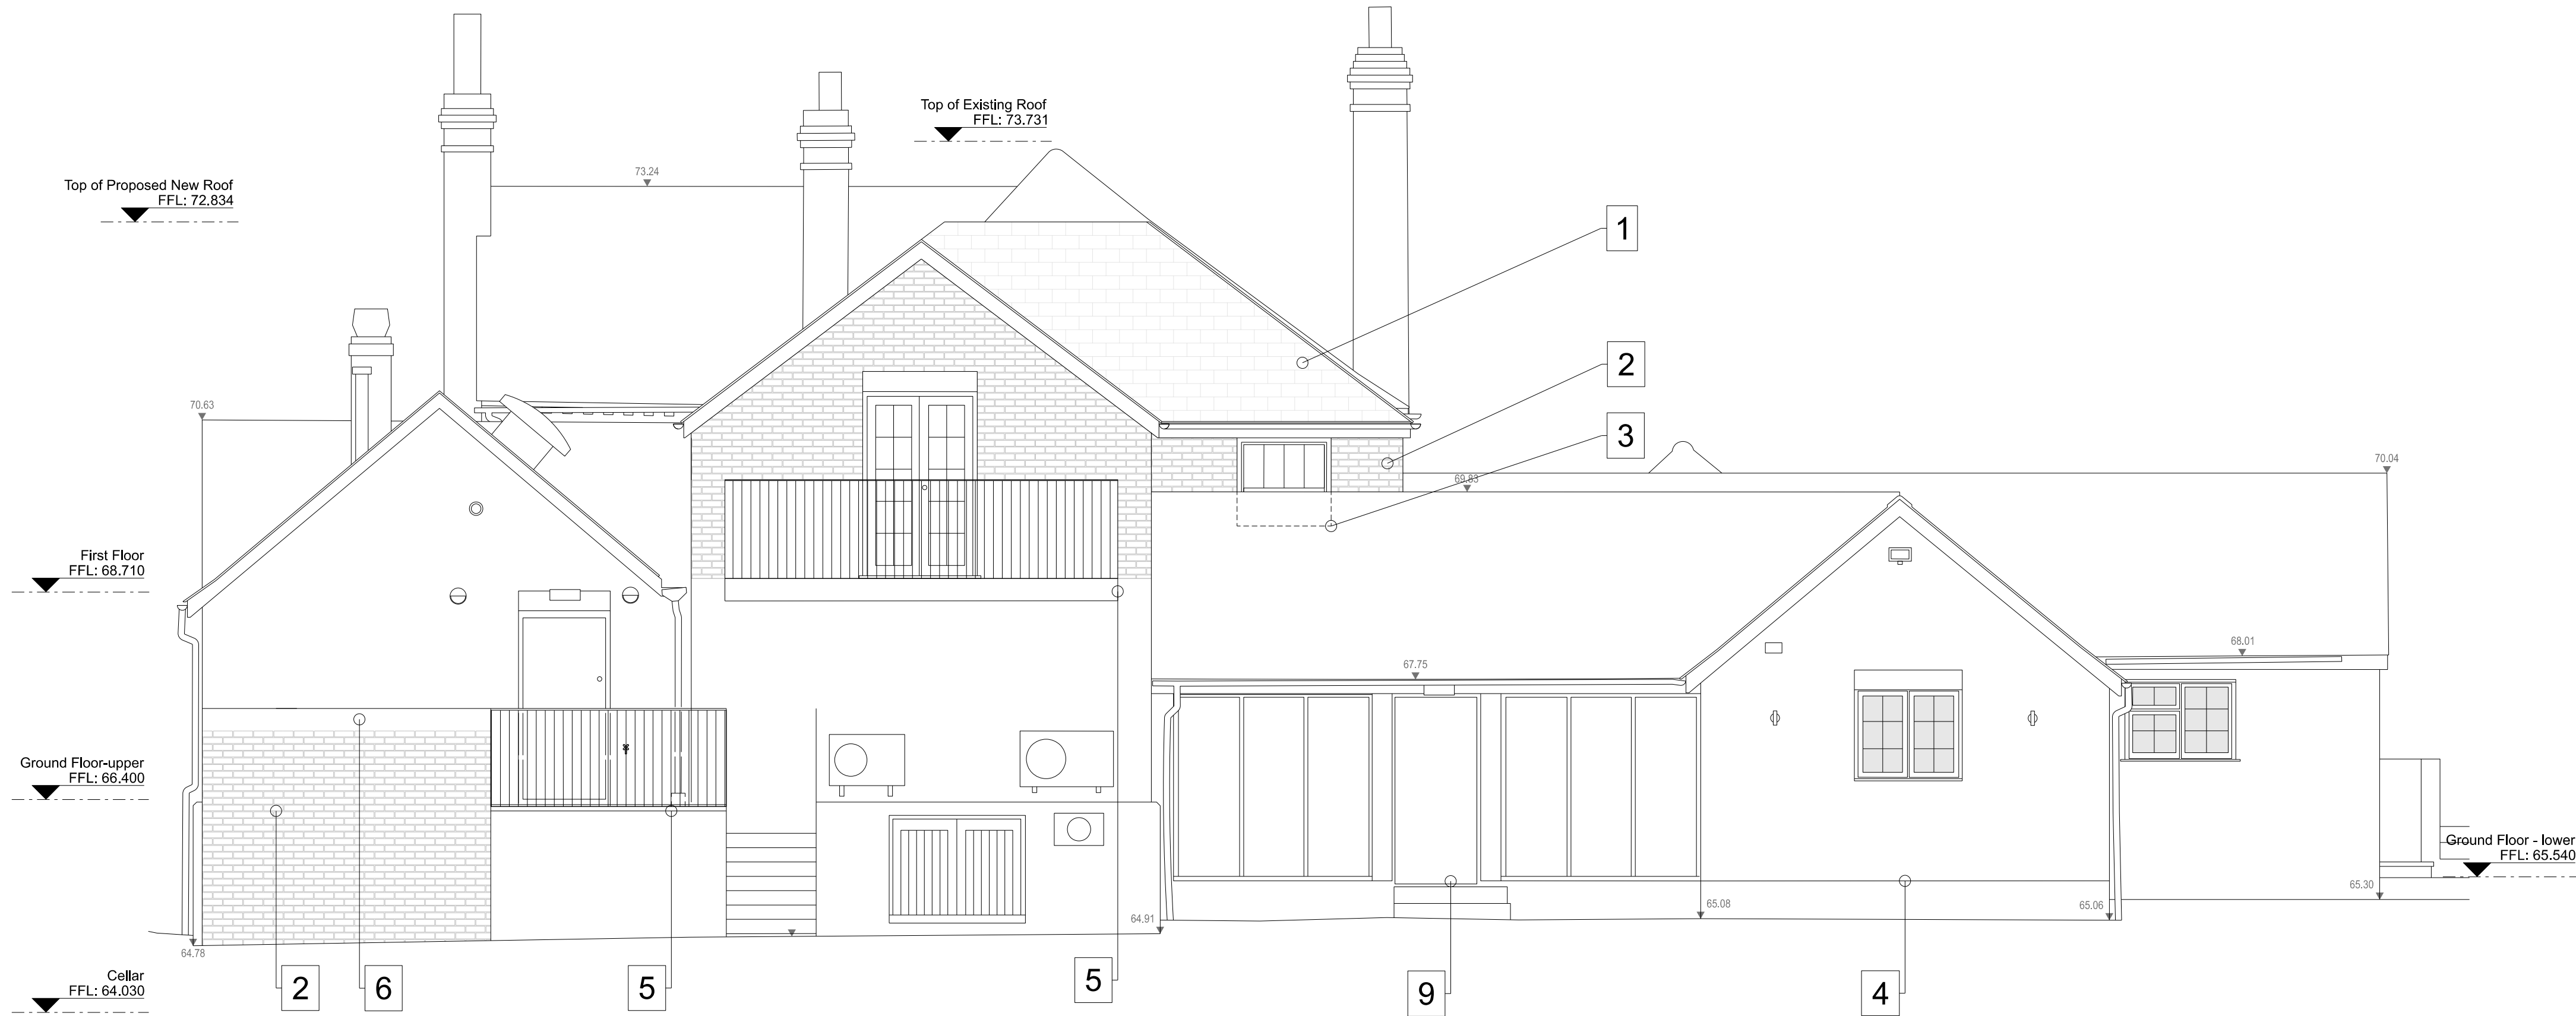

02 West Elevation
04-2001 SCALE 1:100

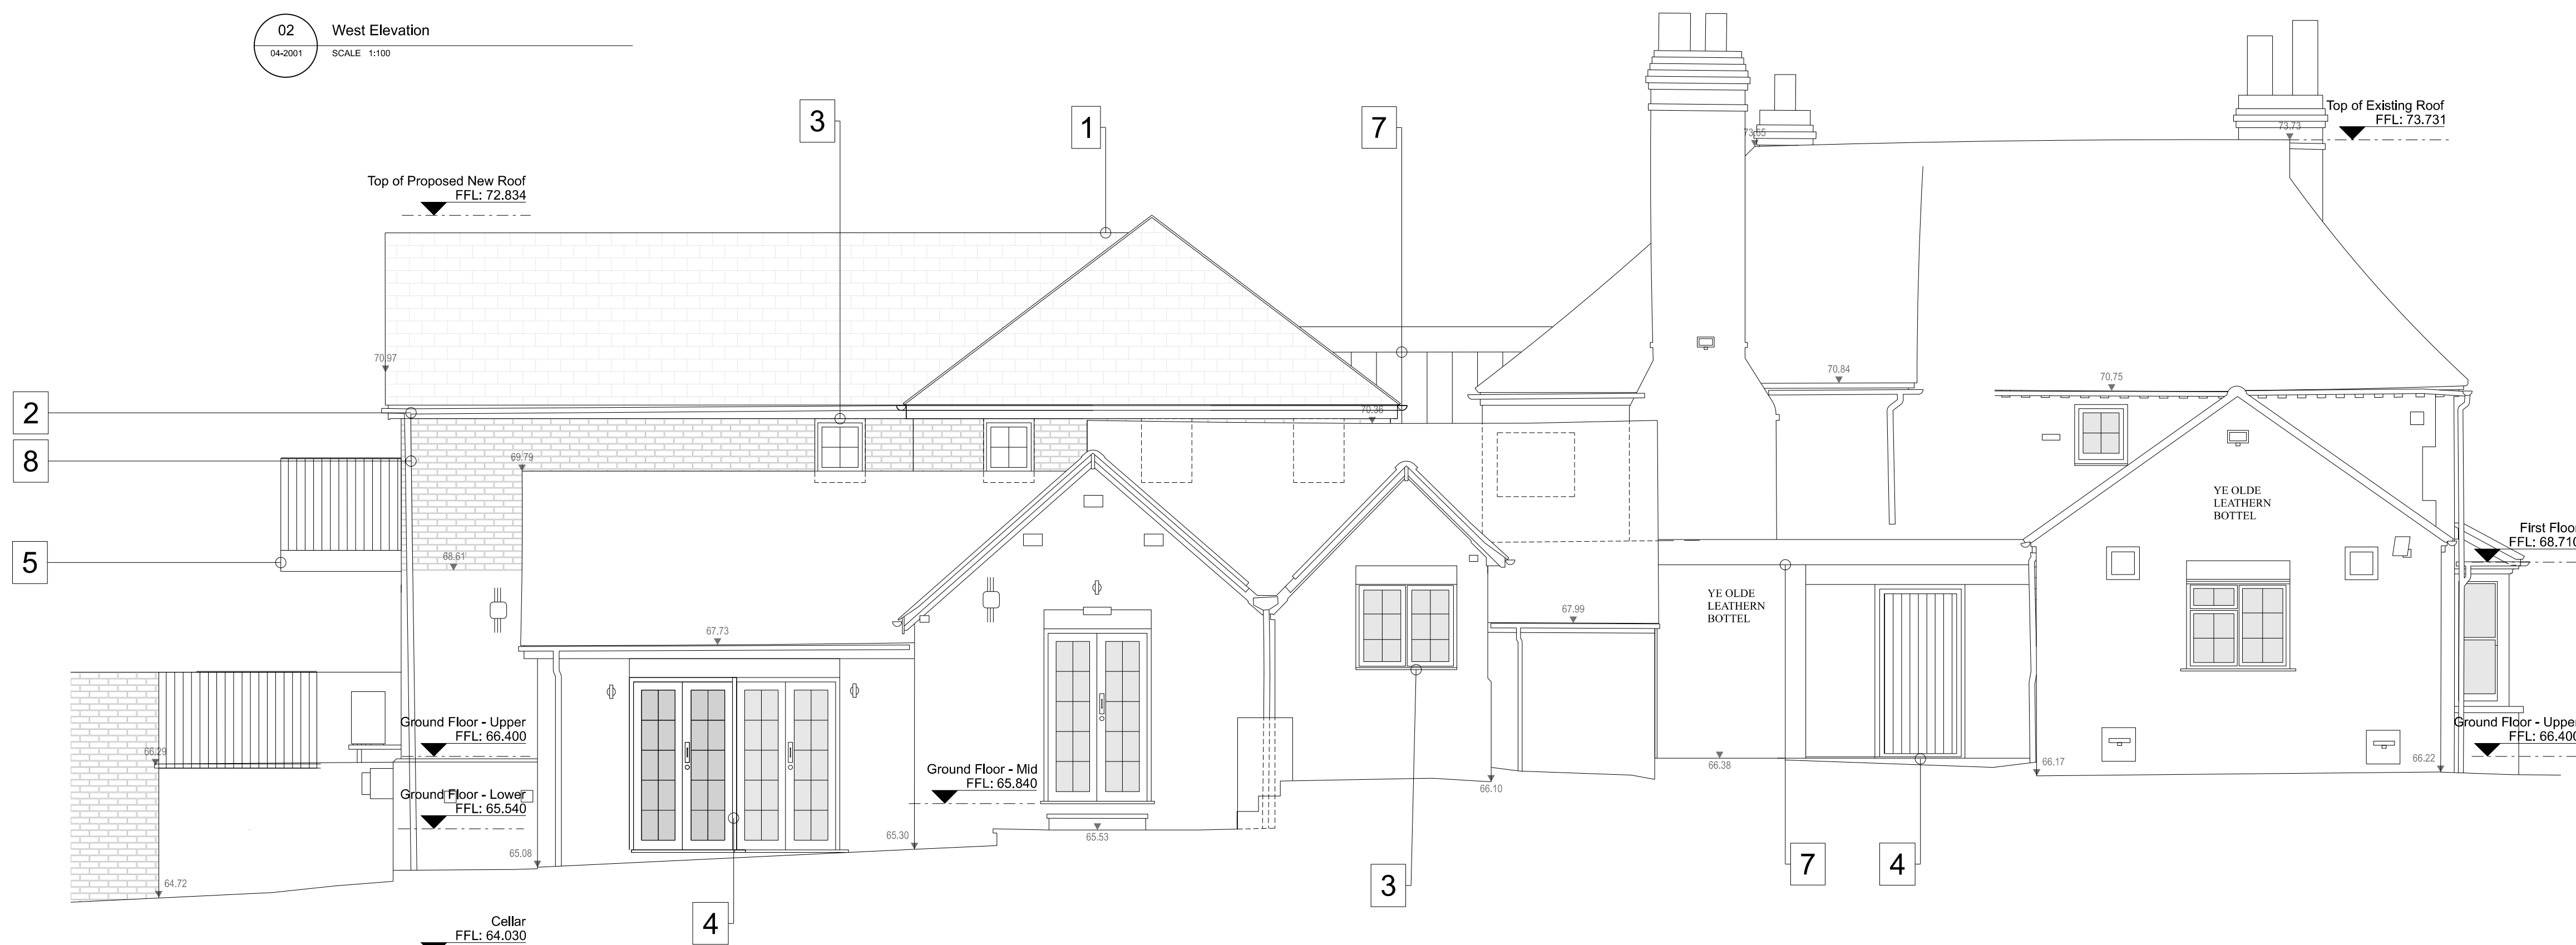

Datum: 64.00

 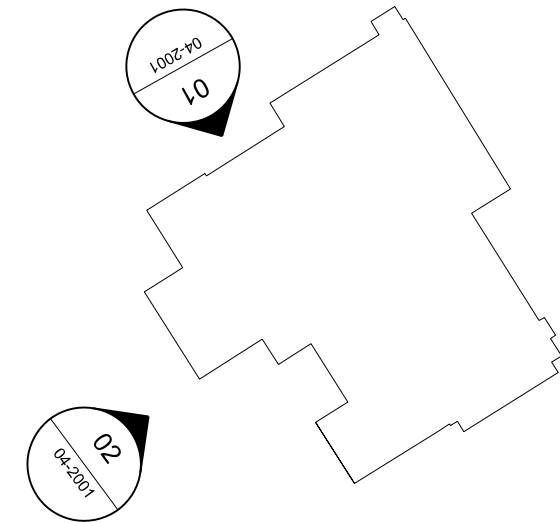

NOTES

KEY

Key To External Finishes To Proposed Rear Extension

- 1 Reclaimed grey slates to match existing
- 2 Reclaimed terracotta bricks to match existing
- 3 Timber framed windows to match existing to be painted col tbc
- 4 Timber framed doors to match existing to be painted col tbc
- 5 Steel balustrade to stairs & balustrades
- 6 Single ply membrane to flat roof elements
- 7 Metal standing seam zinc corridor element to link to existing first floor
- 8 Cutters & downpipes to match existing
- 9 Powder coated aluminium doors
- 10 Heritage style roof light

P02 Issued for Planning 29/05/24 AS JGW
P01 Issued for Information 23/05/24 HO JGW
Rev: Description: Date: Drw: Chk:

Scale 0m 1 2.5 5 10

Do not scale from this drawing. Use marked dimensions only.
Should any discrepancies be noted, please inform this office immediately.
This drawing is copyright of Matthew Allchurch Architects Limited.



the boathouse design studio 020 8973 0050 info@maa-architects.com
27 ferry road teddington tw11 9nn www.maa-architects.com

Client:
Lightwood

Project Name:
Wokingham Hotel

Drawing Title:
**Proposed:
GA Elevations
North and West Elevation**

Drawing Status:	Status Code:	Project No:	Scale at A1:
Stage 2	S1	LWD02	1:50
Drawing No:	Revision:	Date:	Scale at A3:
LWD02-MAA-04-XX-DG-A-2001	P02	04/2024	1:100