


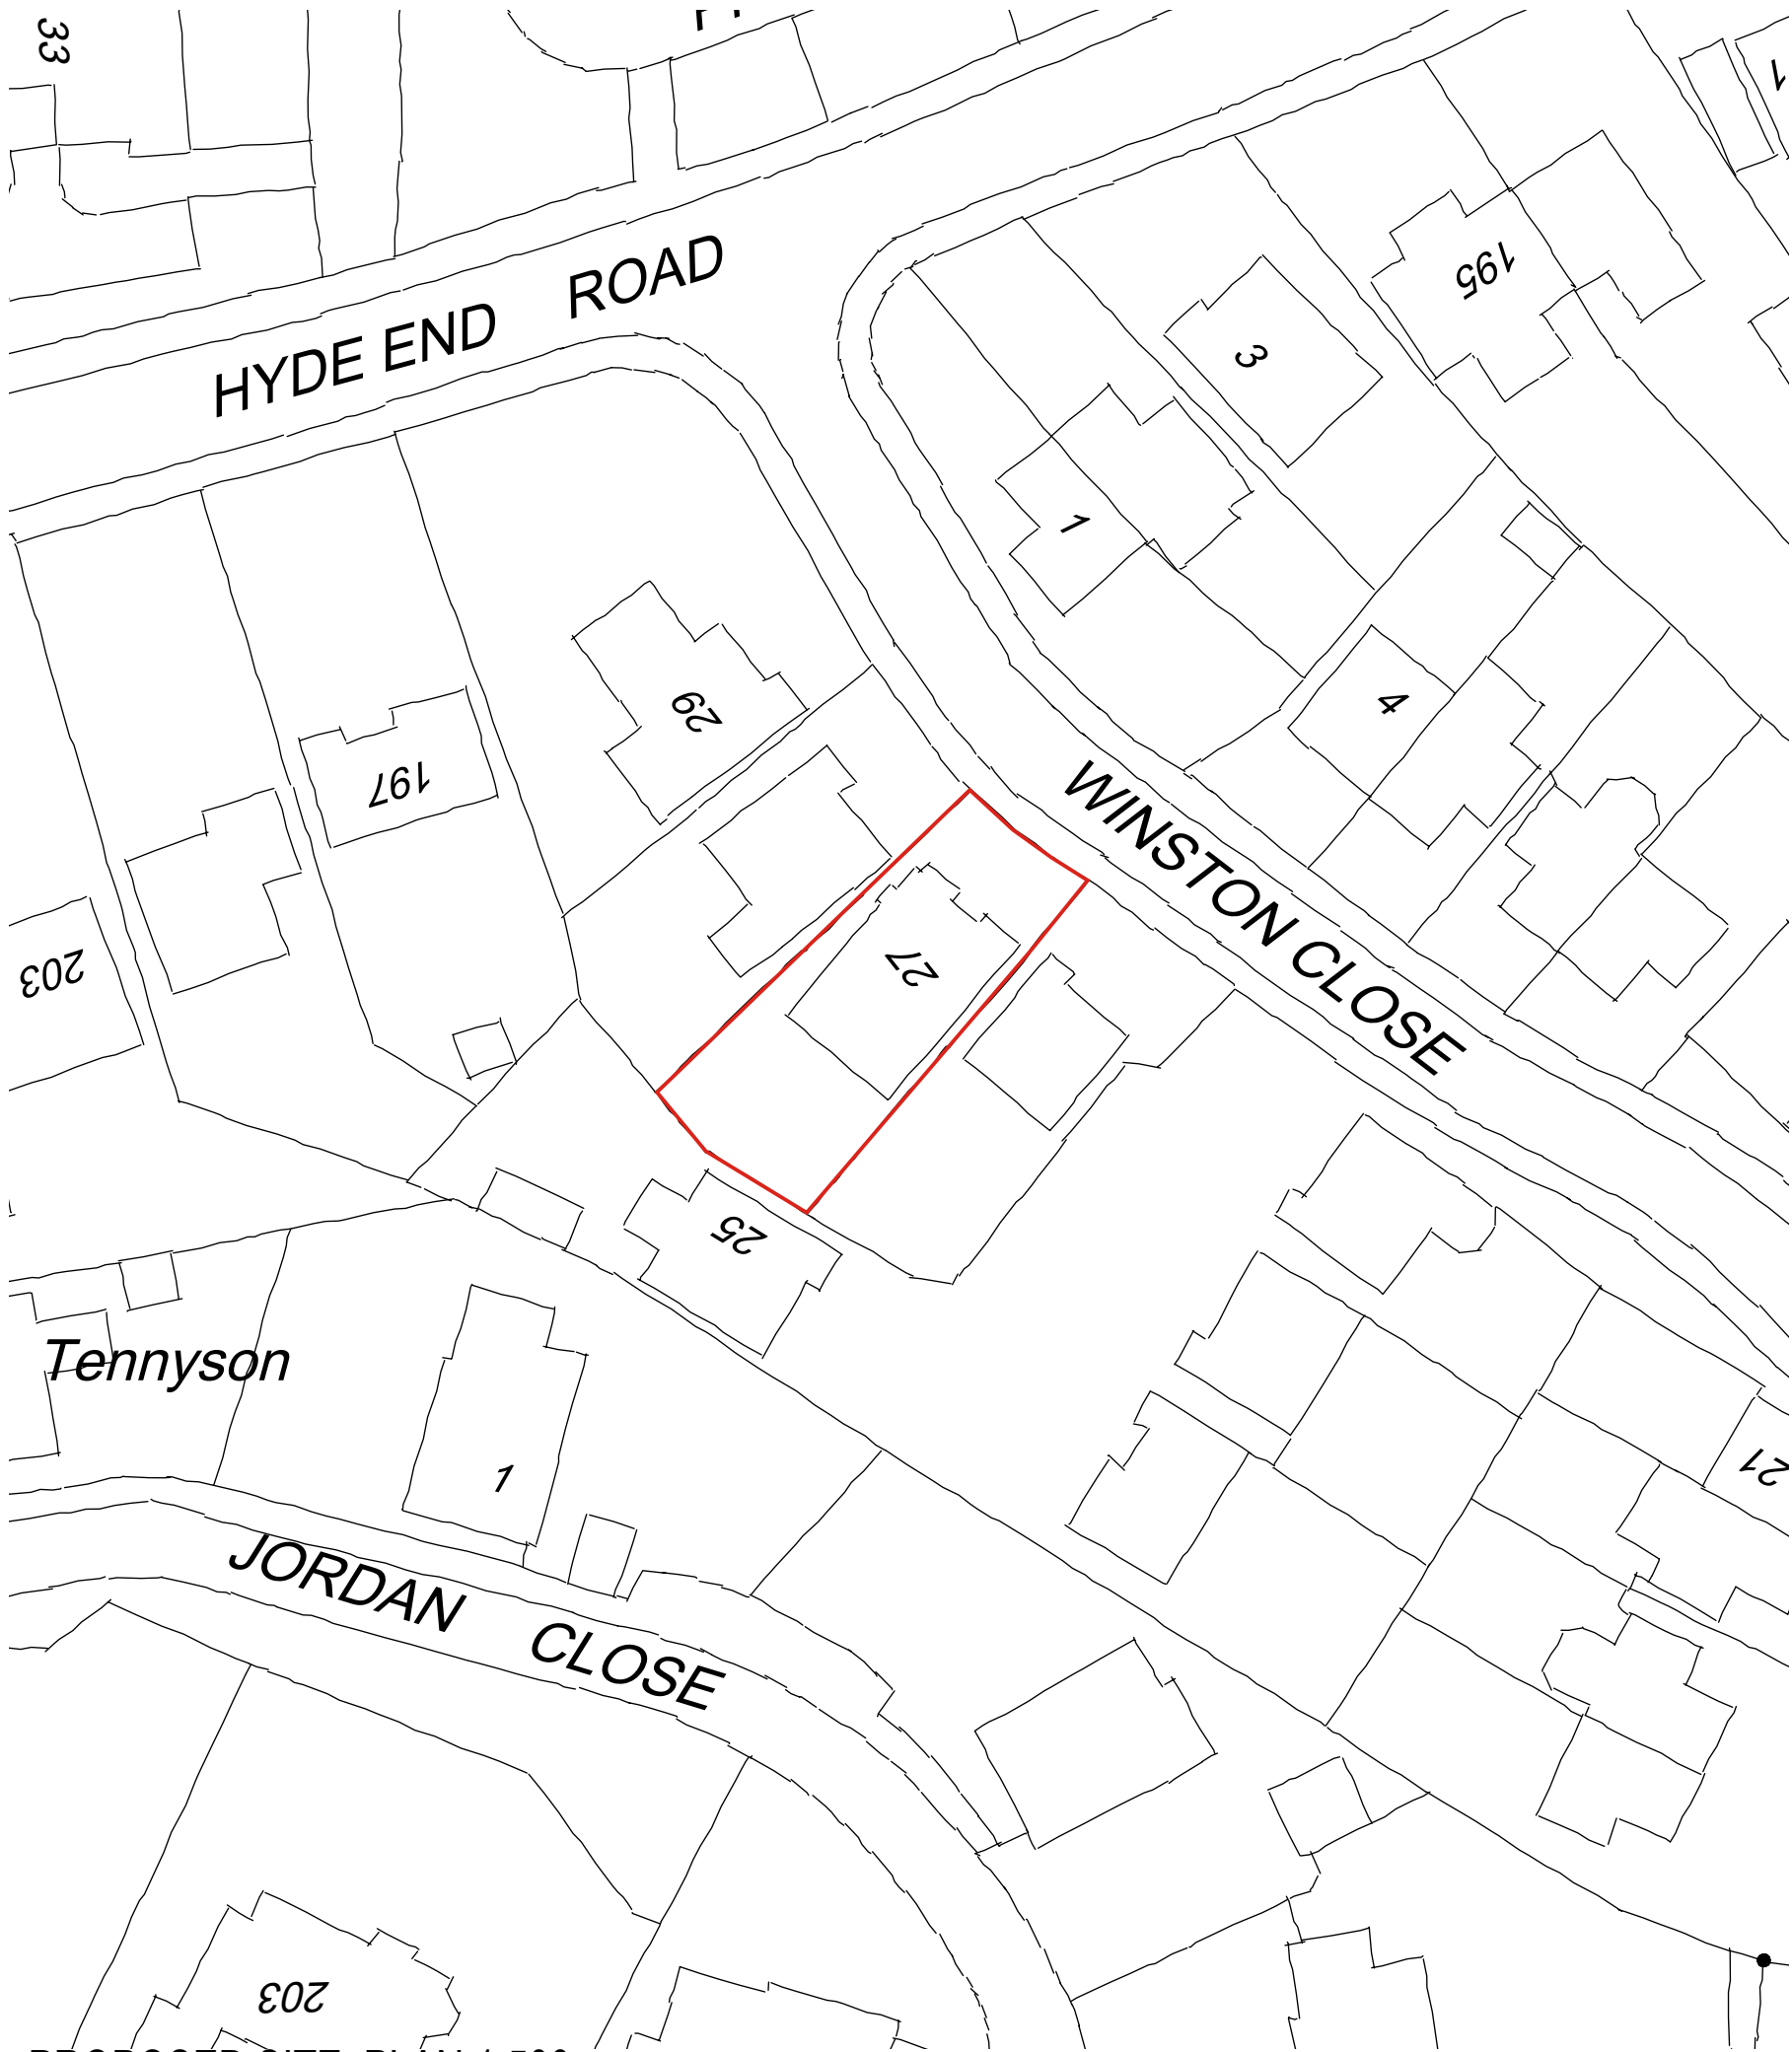


PROPOSED SITE PLAN 1:500

© Crown copyright 2024 Ordnance Survey 100053143



PROPOSED LOCATION PLAN 1:1250

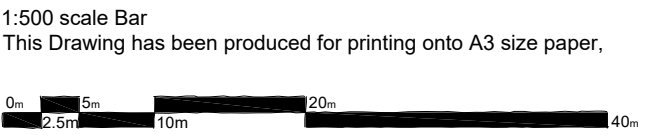

REV	COMMENTS	DATE

TCB

TC Biggin Architecture
ARCHITECTURE & PLANNING
www.tcbarchitecture.co.uk • info@tcbarchitecture.co.uk • 07889 218936

CLIENT Mr & Mrs R Pawa
PROJECT 27 Winston \Close, Spencers Wood, Reading, RG7 1DW
DRAWING PROPOSED SITE AND LOCATION PLANS
DATE Aug 24 **DWG SCALE** 1:500/1250 **DRAWN** TB **DWG No.** 170/202 **REV**

VERIFY ALL DIMENSIONS BEFORE SETTING OUT, COMMENCING WORK OR PRODUCTION OF FABRICATION DRAWINGS. REPORT ANY DISCREPANCIES TO THE SITE SUPERVISOR IMMEDIATELY. ©