



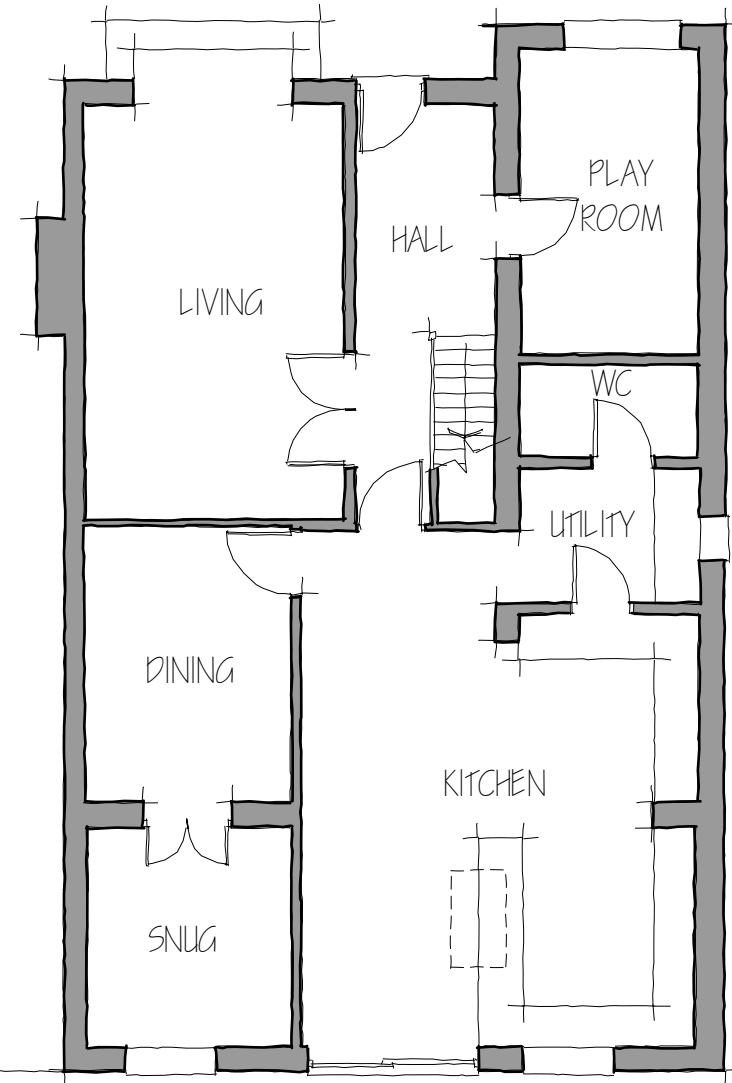

GROUND FLOOR PLAN

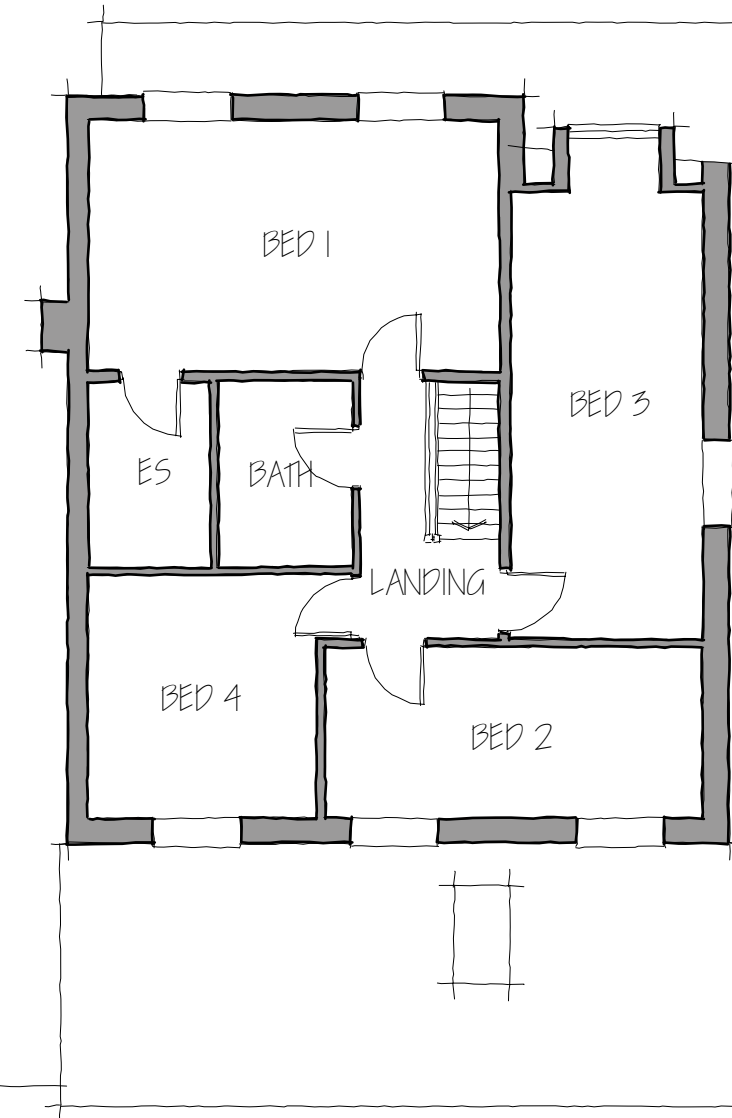

FIRST FLOOR PLAN

1:100 scale Bar
This Drawing has been produced for printing onto A3 size paper,



REV	COMMENTS	DATE

TCB

TC Biggin Architecture
 ARCHITECTURE & PLANNING
www.tcbarchitecture.co.uk • info@tcbarchitecture.co.uk • 07889 218936

CLIENT Mr & Mrs R Pawa
PROJECT 27 Winston Close, Spencers Wood,
 Reading, RG7 1DW
DRAWING EXISTING FLOOR PLANS

DATE Aug 24 DWG SCALE 1:100 DRAWN TB DWG No. 170/100 REV

VERIFY ALL DIMENSIONS BEFORE SETTING OUT, COMMENCING WORK OR PRODUCTION OF FABRICATION DRAWINGS. REPORT ANY DISCREPANCIES TO THE SITE SUPERVISOR IMMEDIATELY. ©