


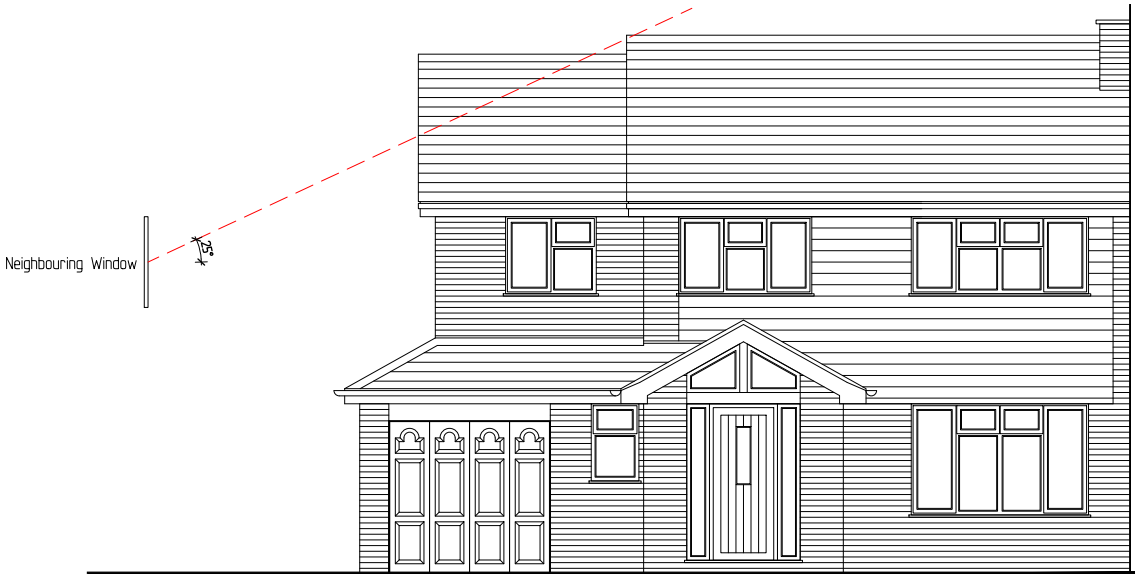


Front Elevation



Side Elevation



Rear Elevation

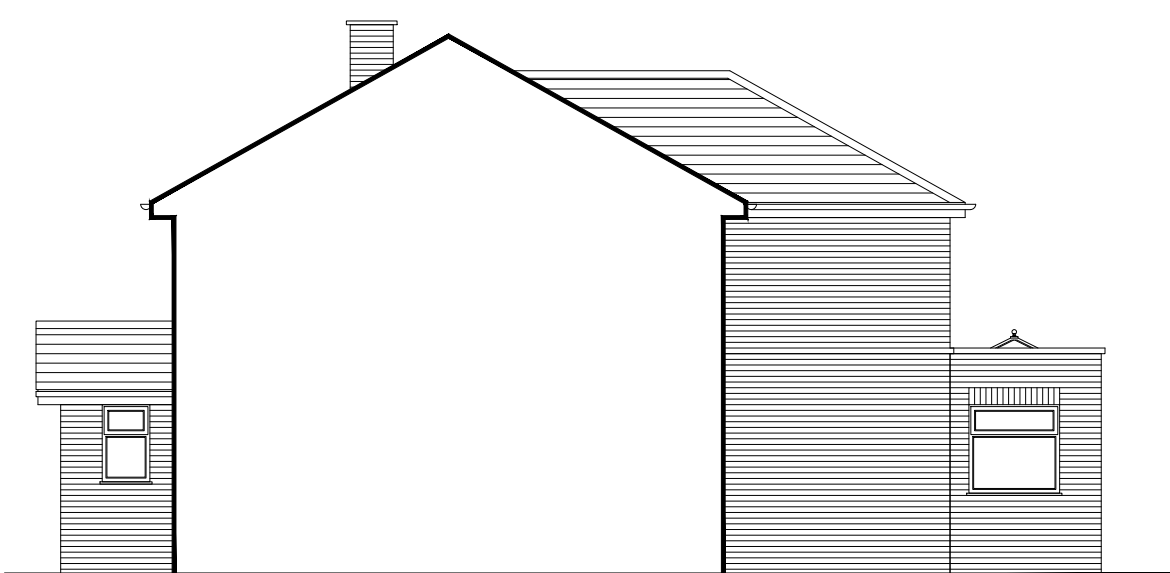

Side Elevation



67 Reynards Close
Winnersh
Berkshire RG41 5NU

project :

Proposed Elevations

title :

Mr & Mrs. Singh

client :

Lee Norris Design Limited
27 Eden Way, Winnersh
Wokingham, Berkshire RG41 5PQ
Tel: 01189 787226
Mob: 07795 058193
E-mail: lee@leenorrisdesign.co.uk
Web: www.leenorrisdesign.co.uk

Planning and building regulations drawings
for residential extensions, new build,
renovation and conversion projects.

ref : LN

date : Feb'25

scale : 1:100@A3

project : 25-635

dwg no. / rev : 003/B

Scale: 1:100 0 1 2 3 4 5