



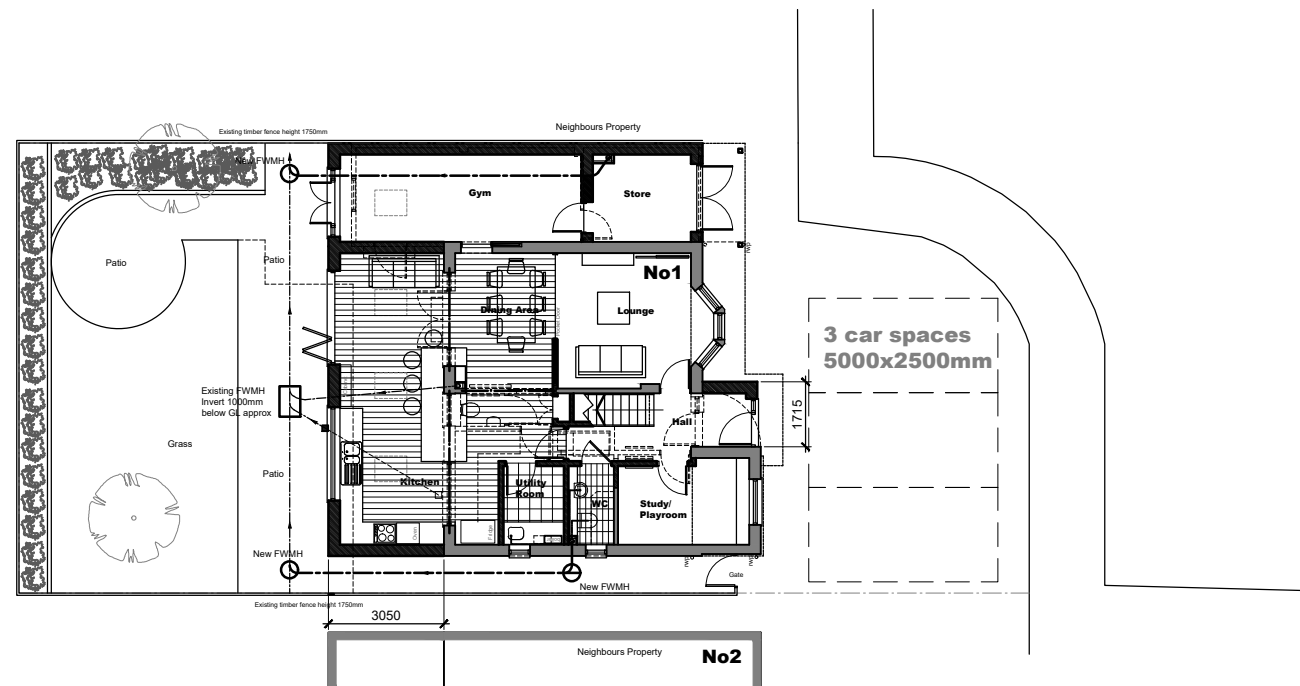

Proposed Site Plan 1:200

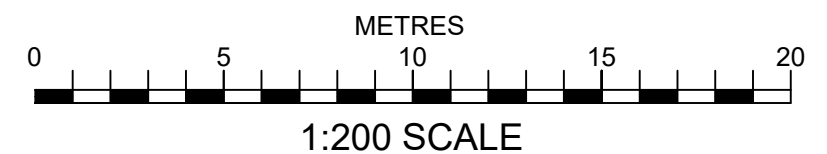

IAN HUNT ASSOCIATES



Oakwood House
14 High Tree Drive Earley
Reading Berkshire RG6 1EU
0118 935 3655
info@ihaltld.co.uk

Project Proposed Extensions and
Alterations at:1 Beckford Close,
Wokingham RG41 1HN
Client Jonathan and Emily Tse

Title Proposed Site Plan
Revision Rev A: Amended. Changed to
1:200 scale as requested by
Planning. 13.06.2025

Drawn IRH
Scale 1:200
Date Jun 2025
Drawing No 1604.11
Rev A

All dimensions to be checked on site prior
to the commencement of any construction.
This drawing may not be reproduced in
any part or form without the written
consent of Ian Hunt Associates Ltd.

ALL COPYRIGHTS RESERVED

A3