



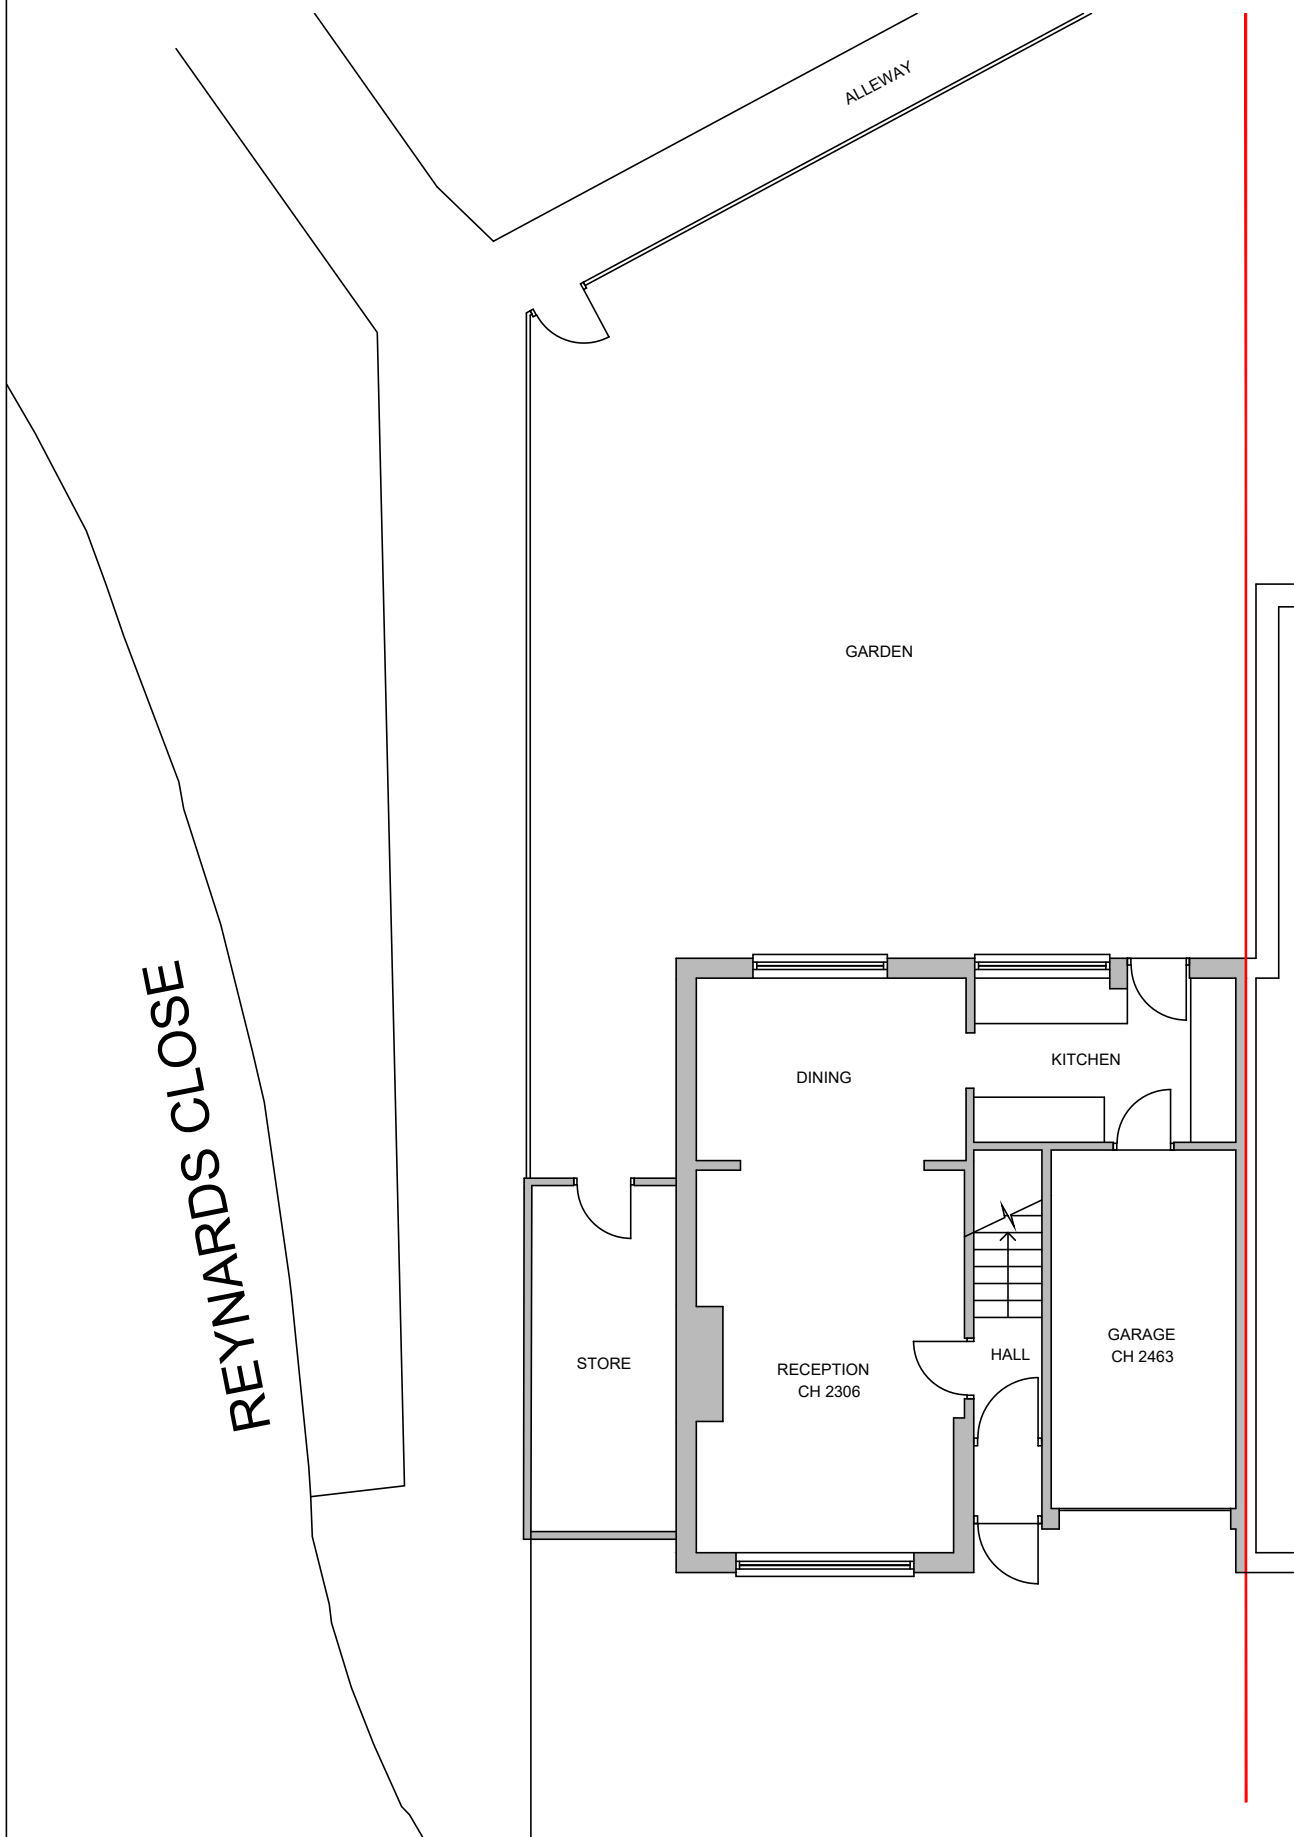

EXISTING GROUND FLOOR PLAN
SCALE 1:100

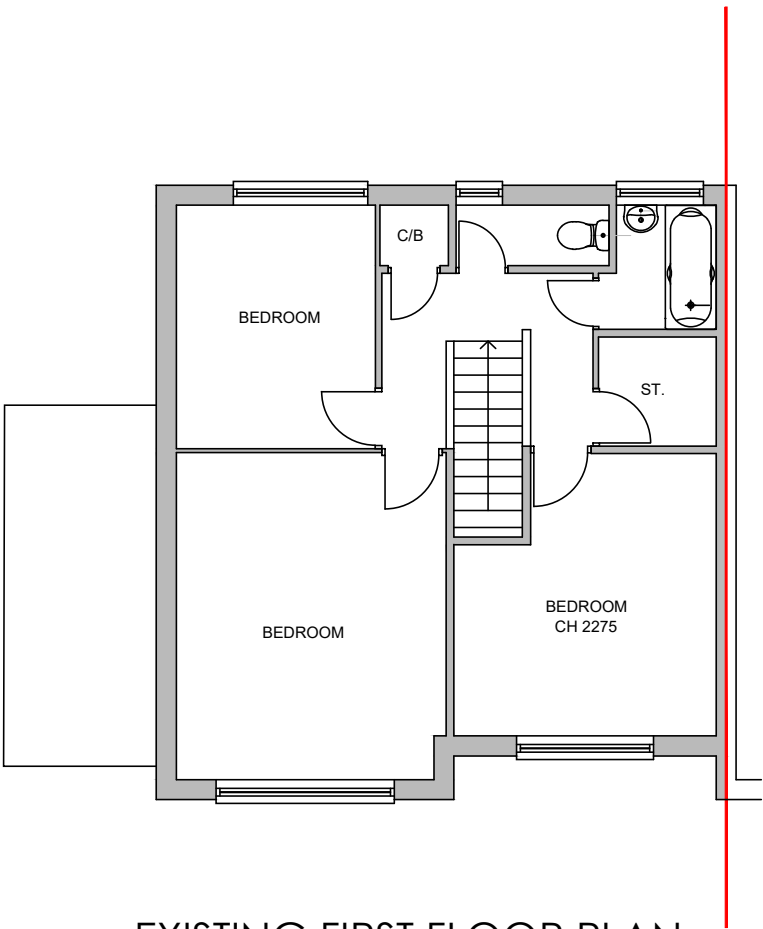

EXISTING FIRST FLOOR PLAN
SCALE 1:100



NORTH
PLANNING

Rev	Description	Date
Archaize Ltd 160 Kemp House, City Road, London, EC1V 2NX Phone: 07728360574 Email: archaizeltd@gmail.com Address: 1, REYNARDS CLOSE, WINNERSH, WOKINGHAM RG41 5NT Drawing Title: EXISTING FLOOR PLANS		
Scale: 1:100@A3	Drawing No.	Rev
Date: AUG 2024	2182-103	