





EXISTING FRONT ELEVATION
SCALE 1:100

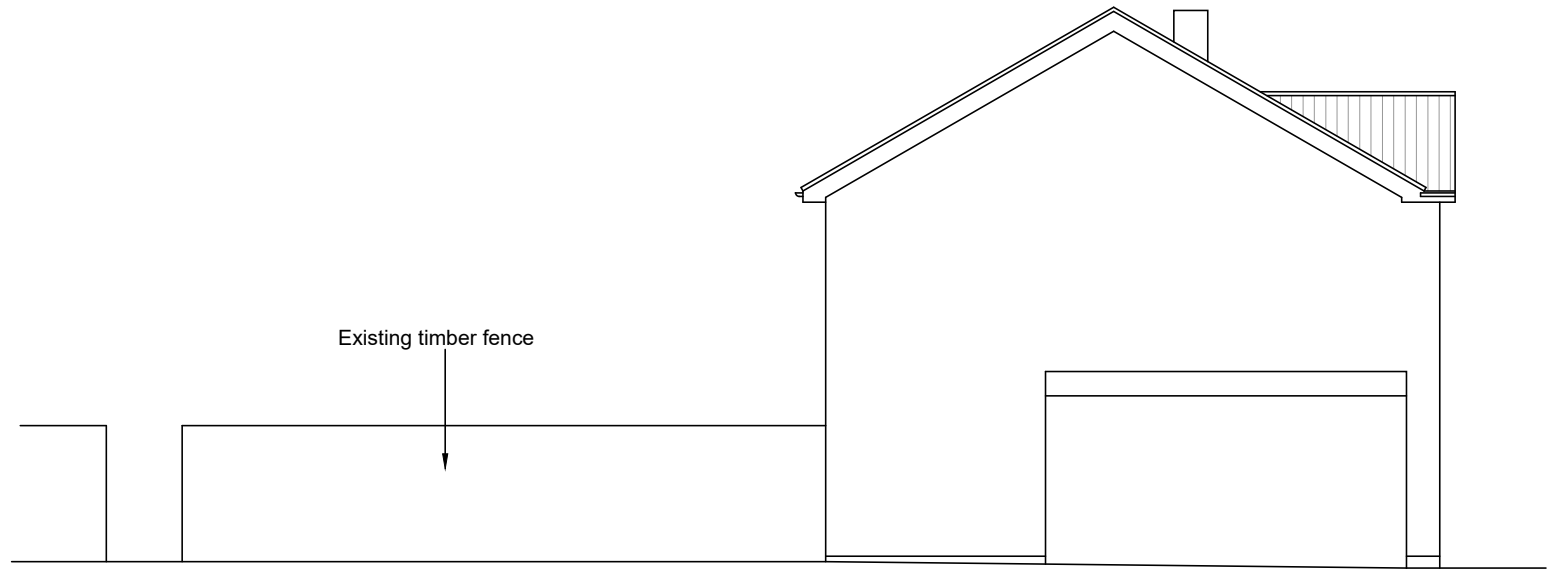

EXISTING SIDE ELEVATION
SCALE 1:100



EXISTING REAR ELEVATION
SCALE 1:100

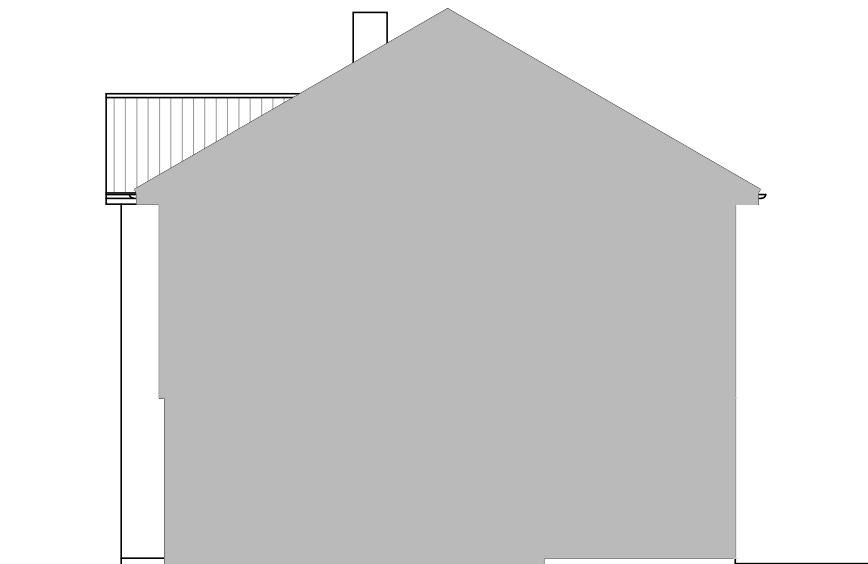

EXISTING OTHER SIDE ELEVATION
SCALE 1:100



PLANNING

Rev	Description	Date
Archaize Ltd 160 Kemp House, City Road, London, EC1V 2NX Phone: 07728360574 Email: archaizeltd@gmail.com		
Address: 1, REYNARDS CLOSE, WINNERSH, WOKINGHAM RG41 5NT		
Drawing Title: EXISTING ELEVATIONS		
Scale: 1:100@A3	Drawing No.	Rev
Date: AUG 2024	2182-104	