



REYNARDS CLOSE

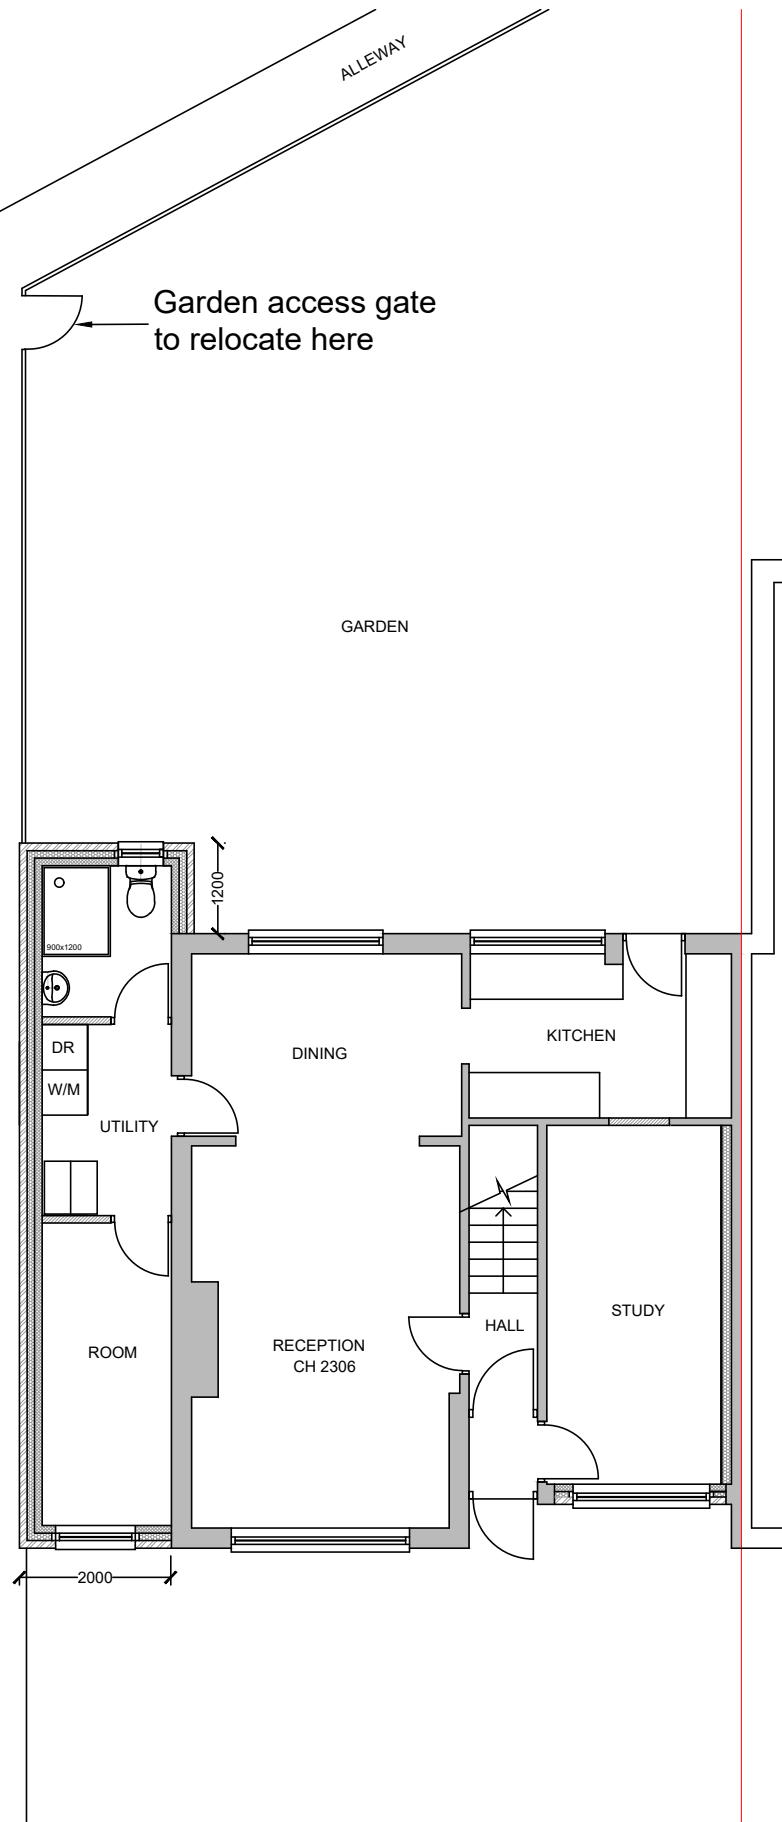

PROPOSED GROUND FLOOR PLAN
SCALE 1:100

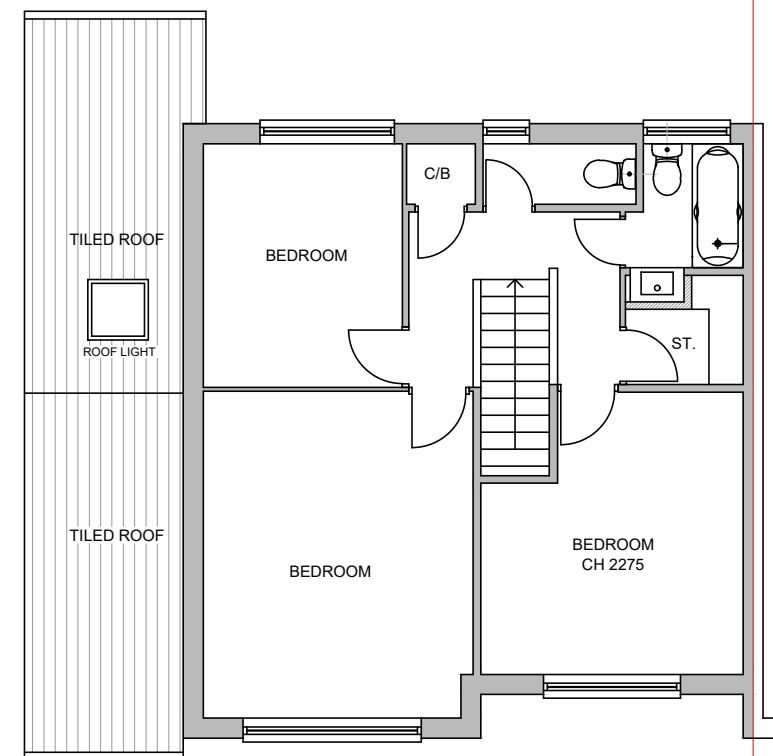

PROPOSED FIRST FLOOR PLAN
SCALE 1:100

1:100



PLANNING

Rev	Description	Date
Archaize Ltd 160 Kemp House, City Road, London, EC1V 2NX Phone: 07728360574 Email: archaizeltltd@gmail.com Address: 1, REYNARDS CLOSE, WINNERSH, WOKINGHAM RG41 5NT Drawing Title: PROPOSED FLOOR PLANS		
Scale: 1:100@A3	Drawing No.	Rev
Date: AUG 2024	2182-105	