



All dimensions are to be checked on site before work commences.
Figured dimensions to be taken in preference to scaled dimensions.
If in doubt please ask.
© Copyright reserved.




FRONT ELEVATION As Proposed
Scale 1:100

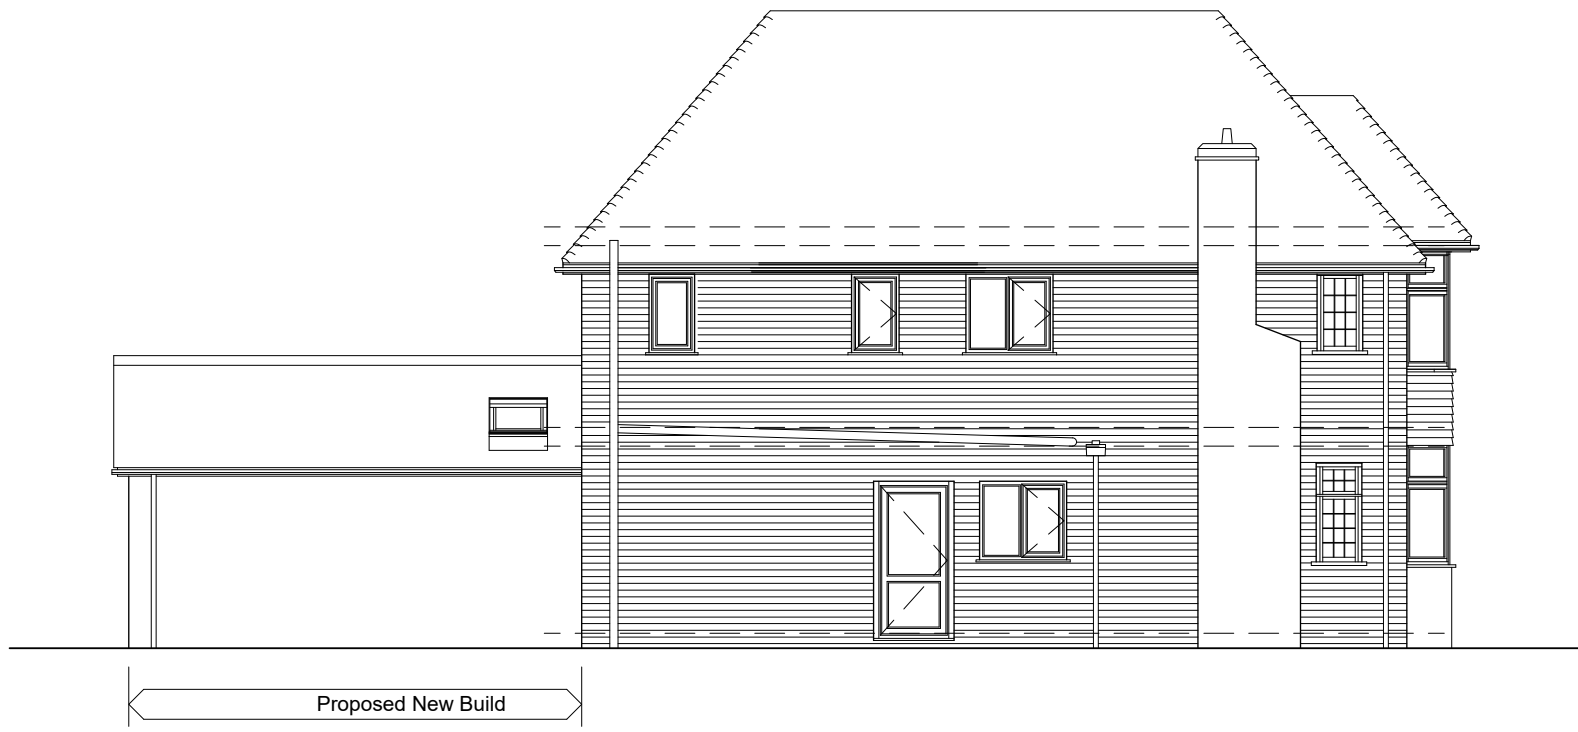

SIDE ELEVATION As Proposed
Scale 1:100

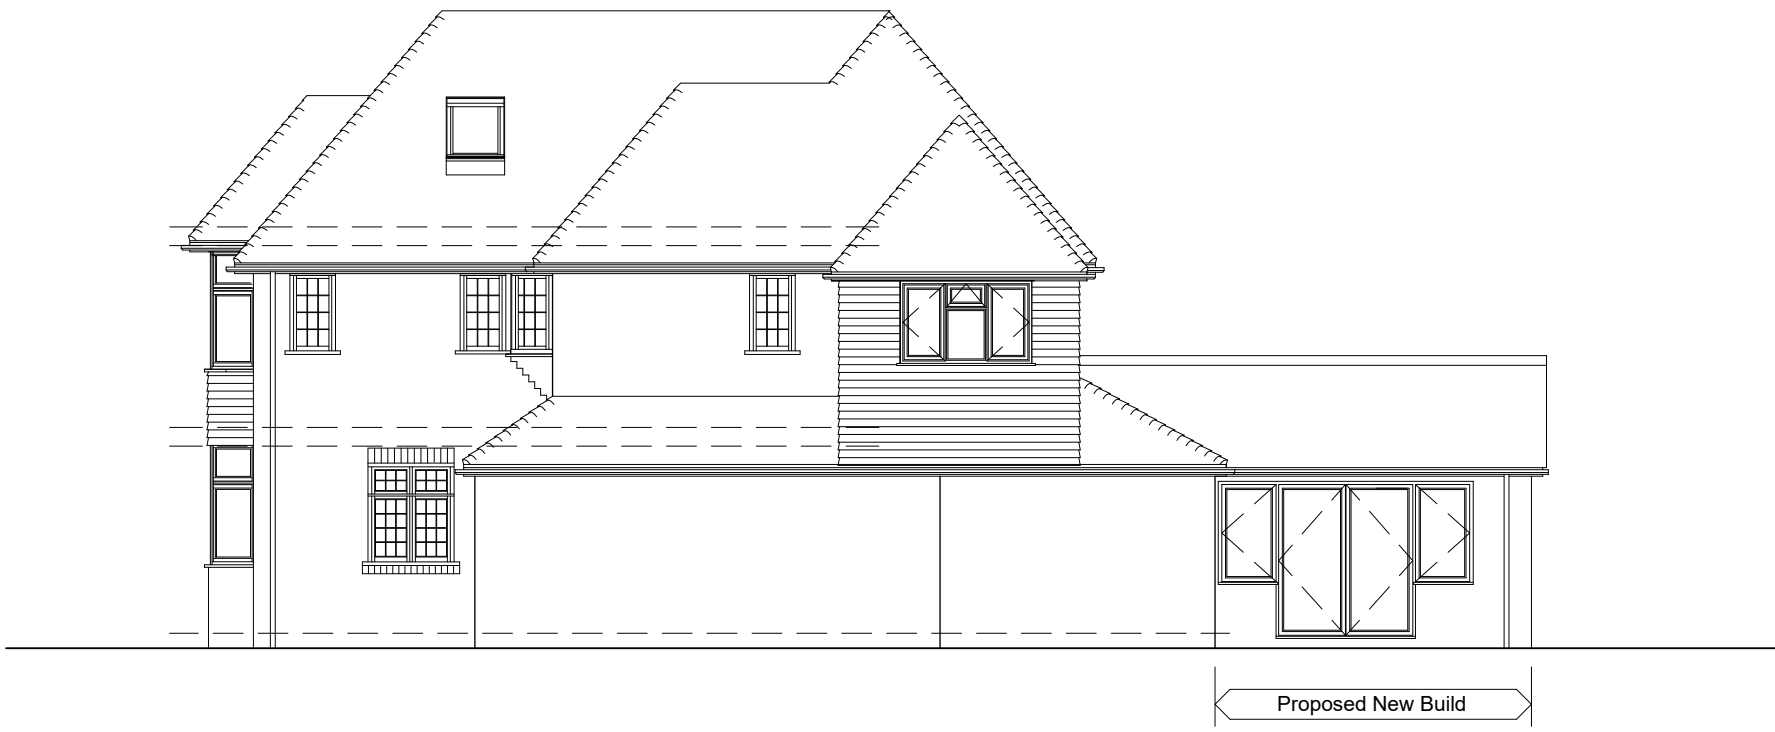

SIDE ELEVATION As Proposed
Scale 1:100

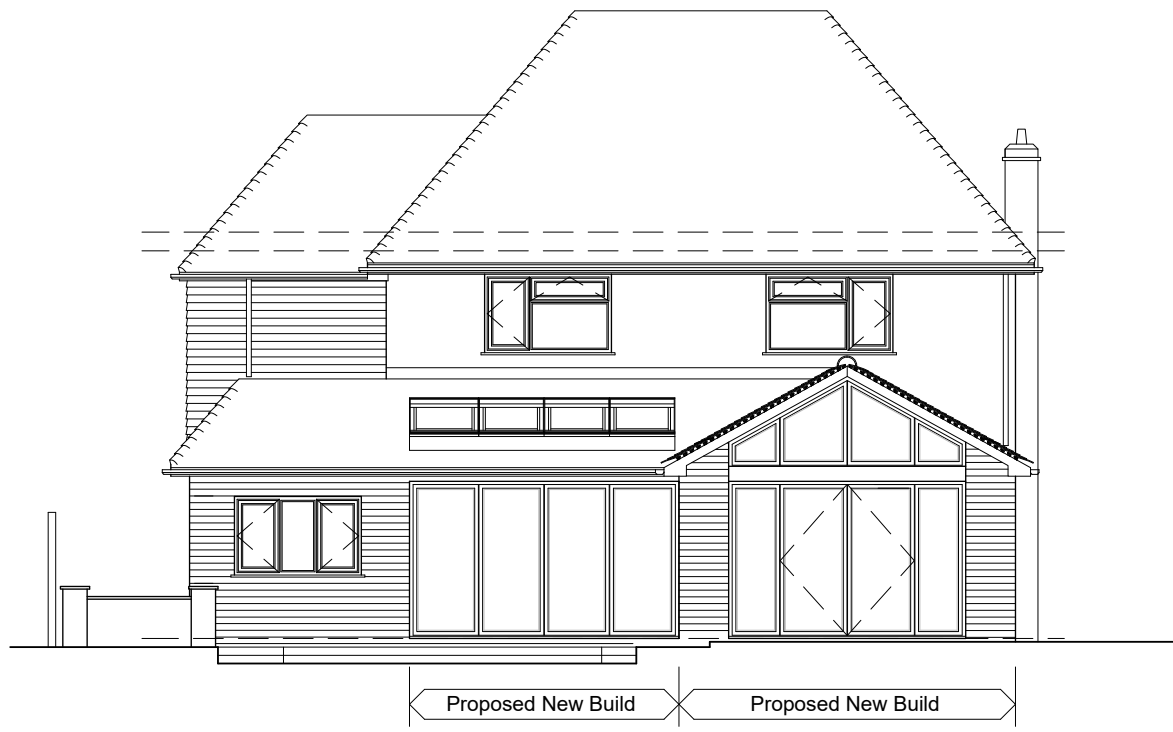

REAR ELEVATION As Proposed
Scale 1:100



FRONT ELEVATION As Existing
Scale 1:100




SIDE ELEVATION As Existing
Scale 1:100



SIDE ELEVATION As Existing
Scale 1:100



REAR ELEVATION As Existing
Scale 1:100

 

Scale Bar 1:100

B	Main roof to host property amended	15-01-2025	DH
A	Previous application approved denoted	10-12-2024	DH
Rev	Description	Date	Initials

FOR PLANNING SUBMISSION

HOLTHAM+NEWMAN
ARCHITECTS

The Design Studio, Lockey Farm,
Sindlesham Road, Arborfield,
Reading, Berkshire RG2 9JH

T: 07971 316499
E: hello@hnarchitects.co.uk

Project:
61, Wilderness Road
Earley
Reading
RG6 7RR

Client
Mr and Mrs R. Hammett

Drawing Title:
External Elevations

-

-

As Existing and Proposed

Scale:	1:100 @ A1	Dwg. No.:	2323-P132	Rev.:	B
Drawn by:	DH				
Date:	Nov 2024				