

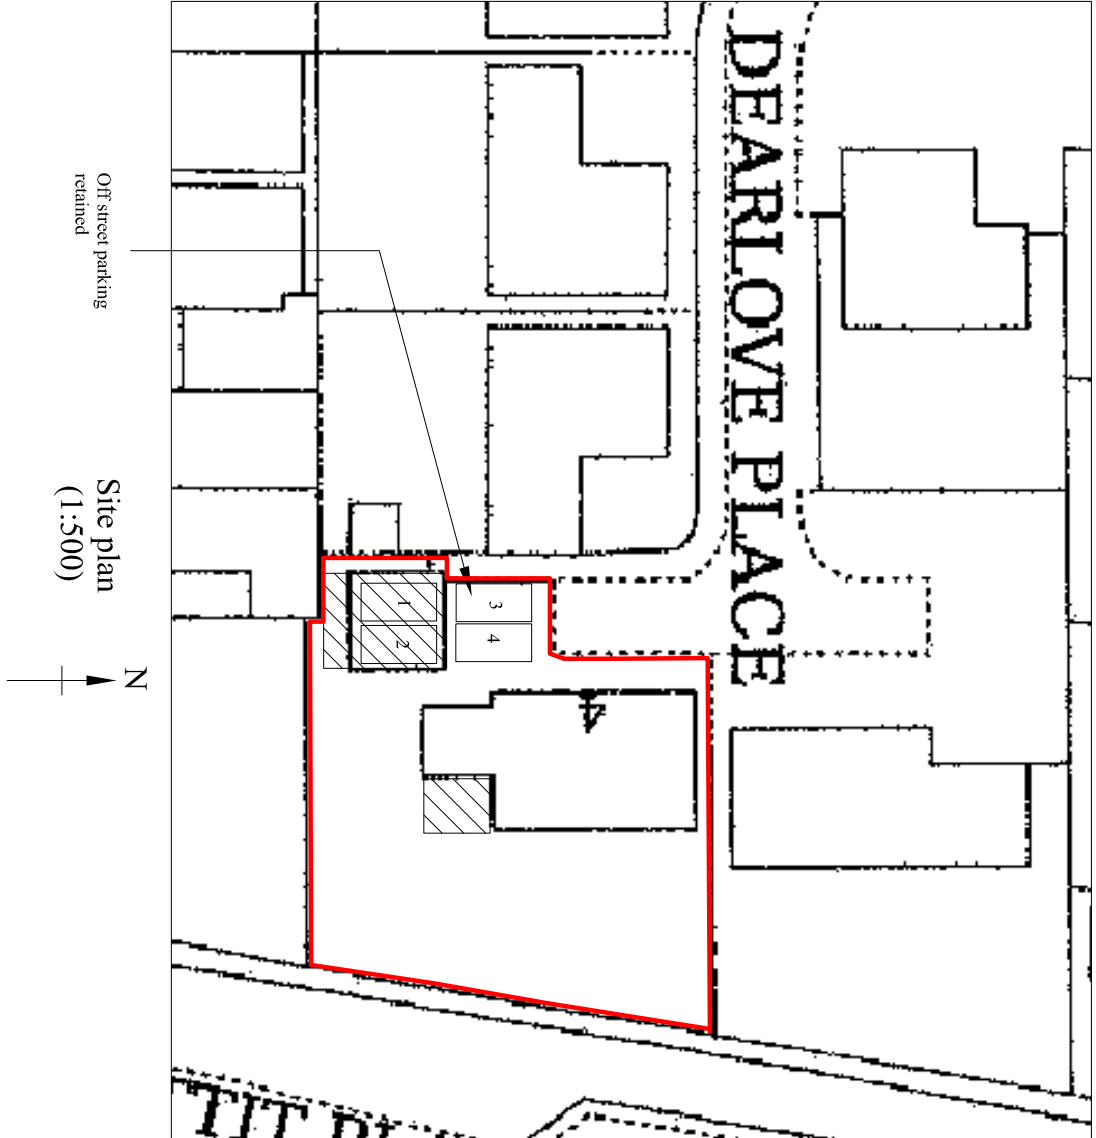
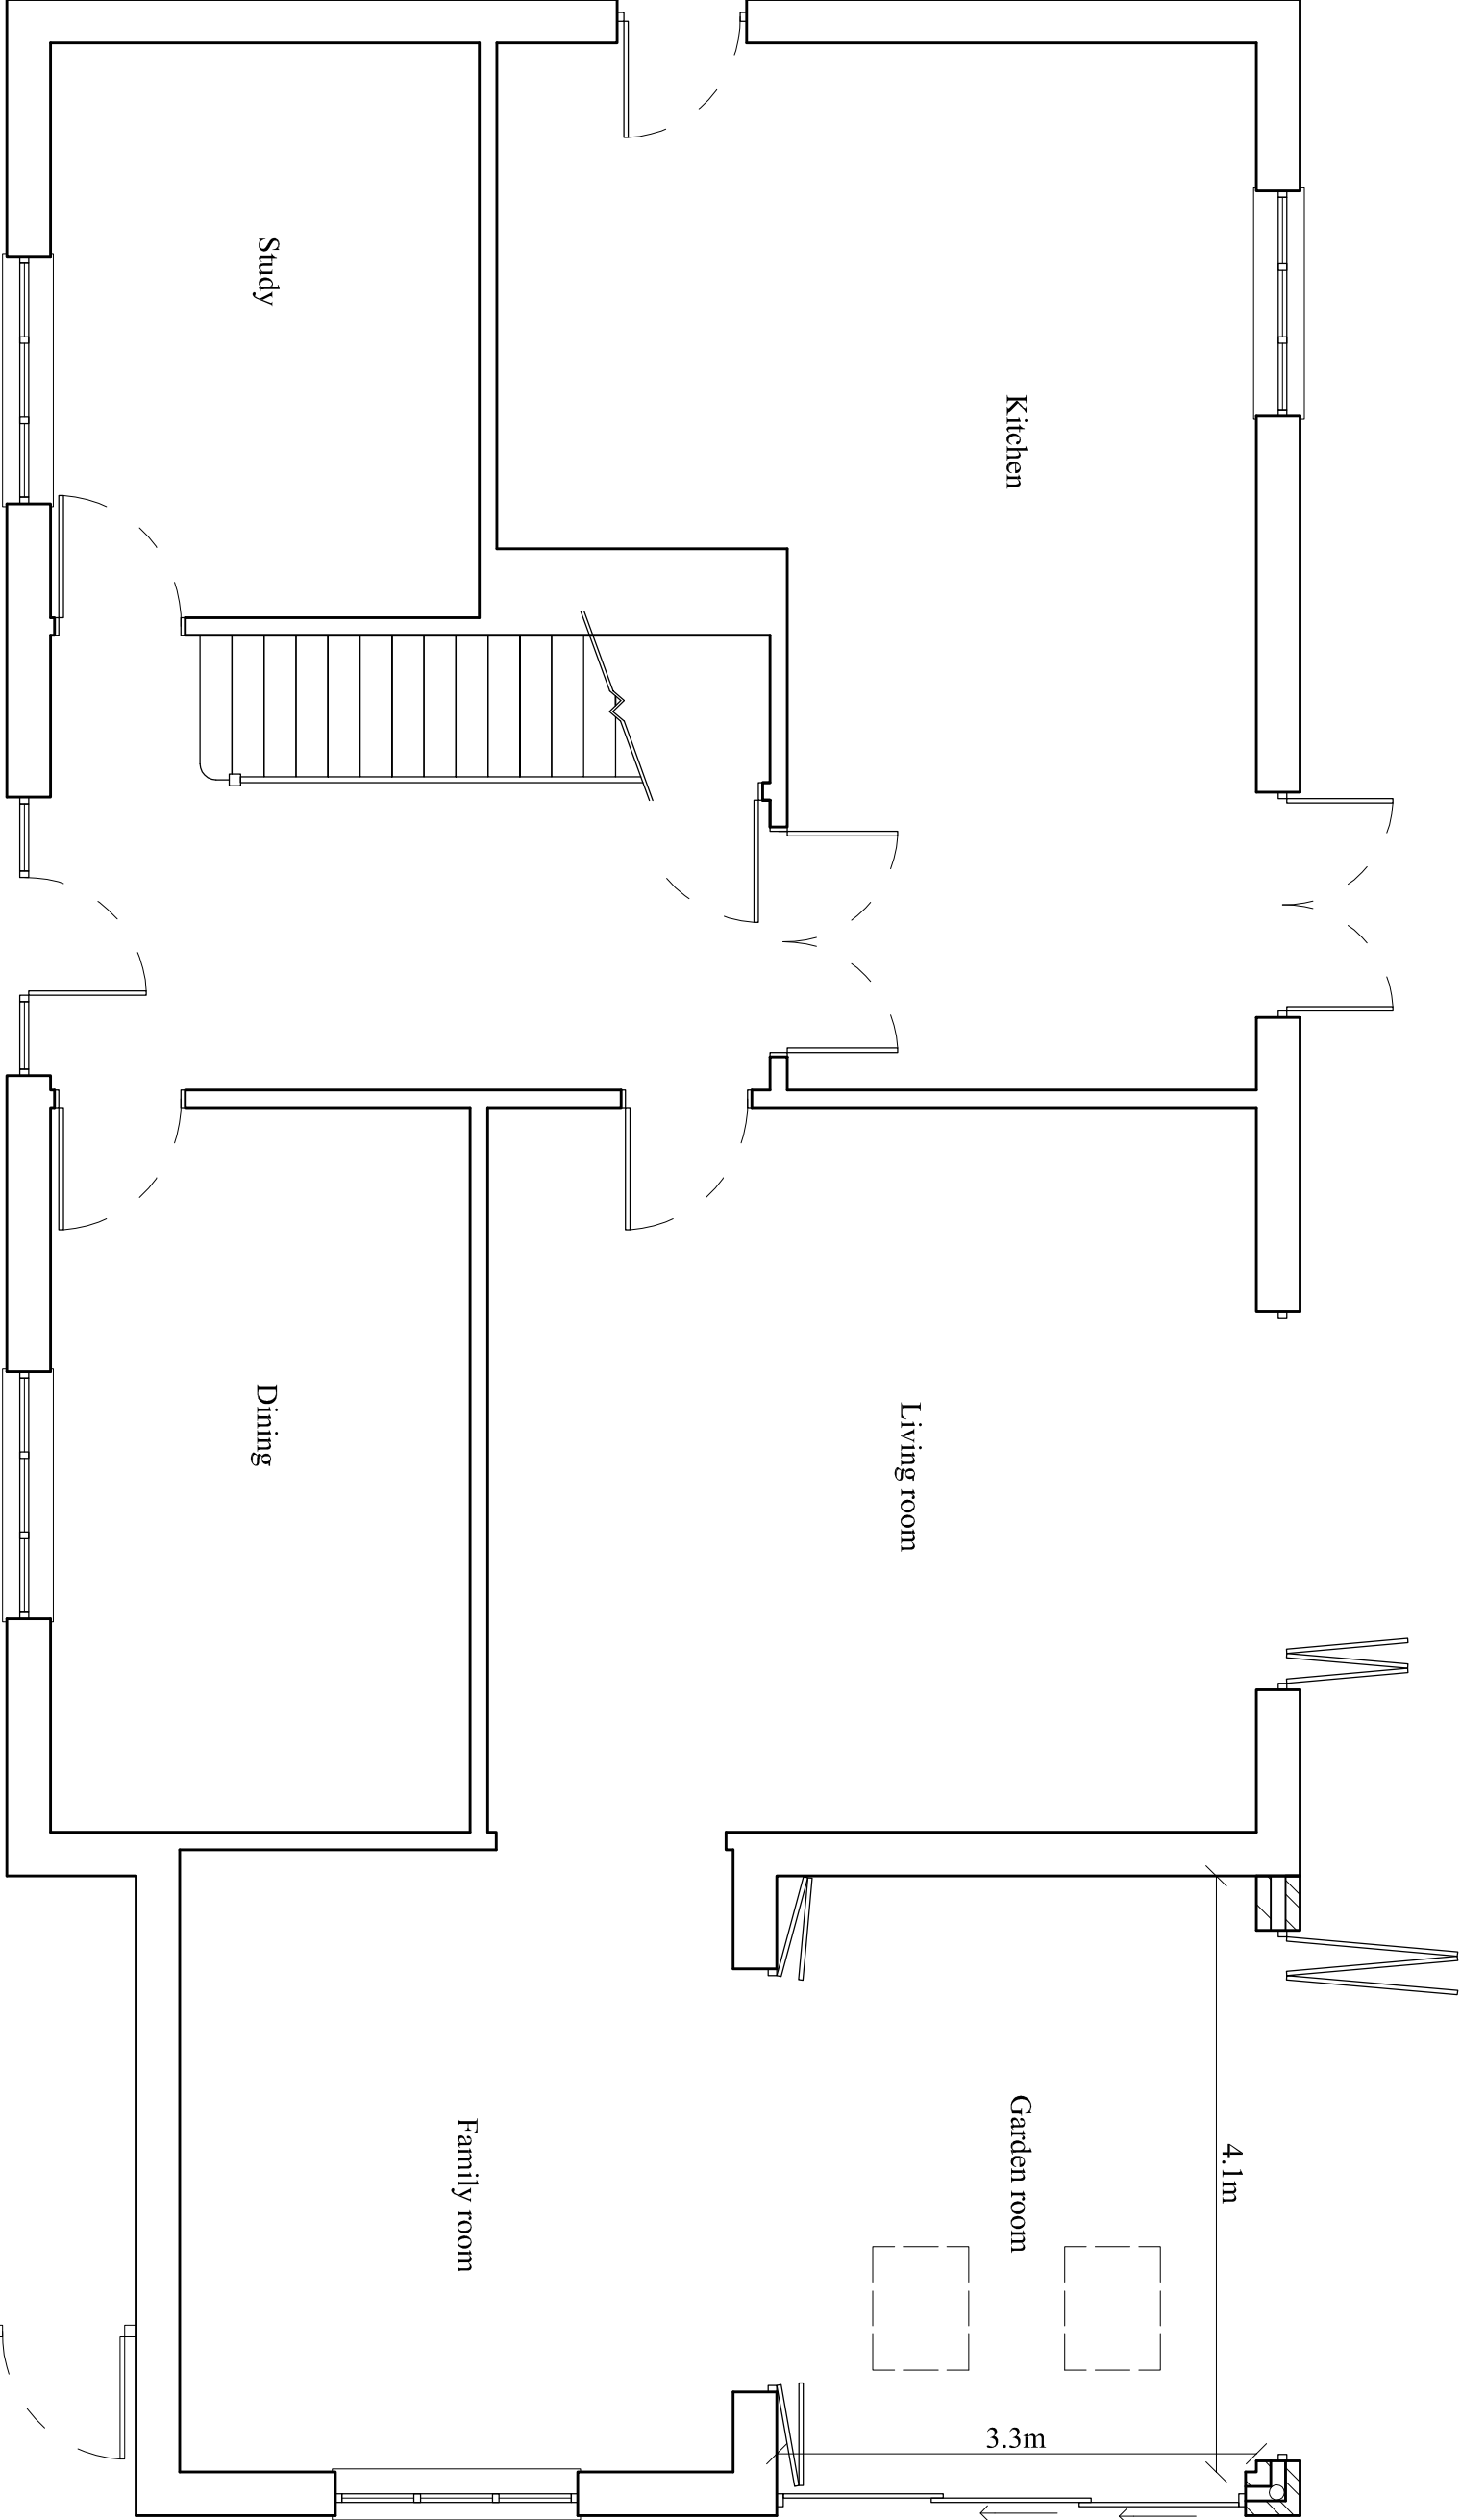
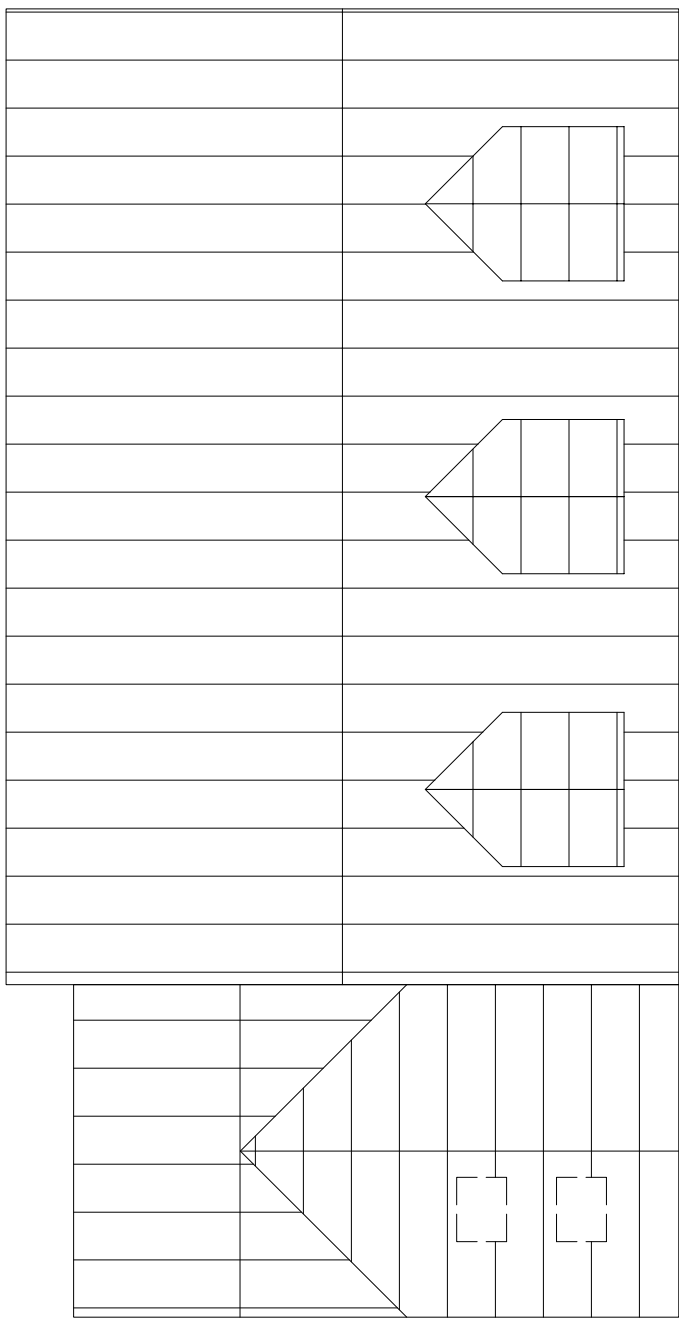
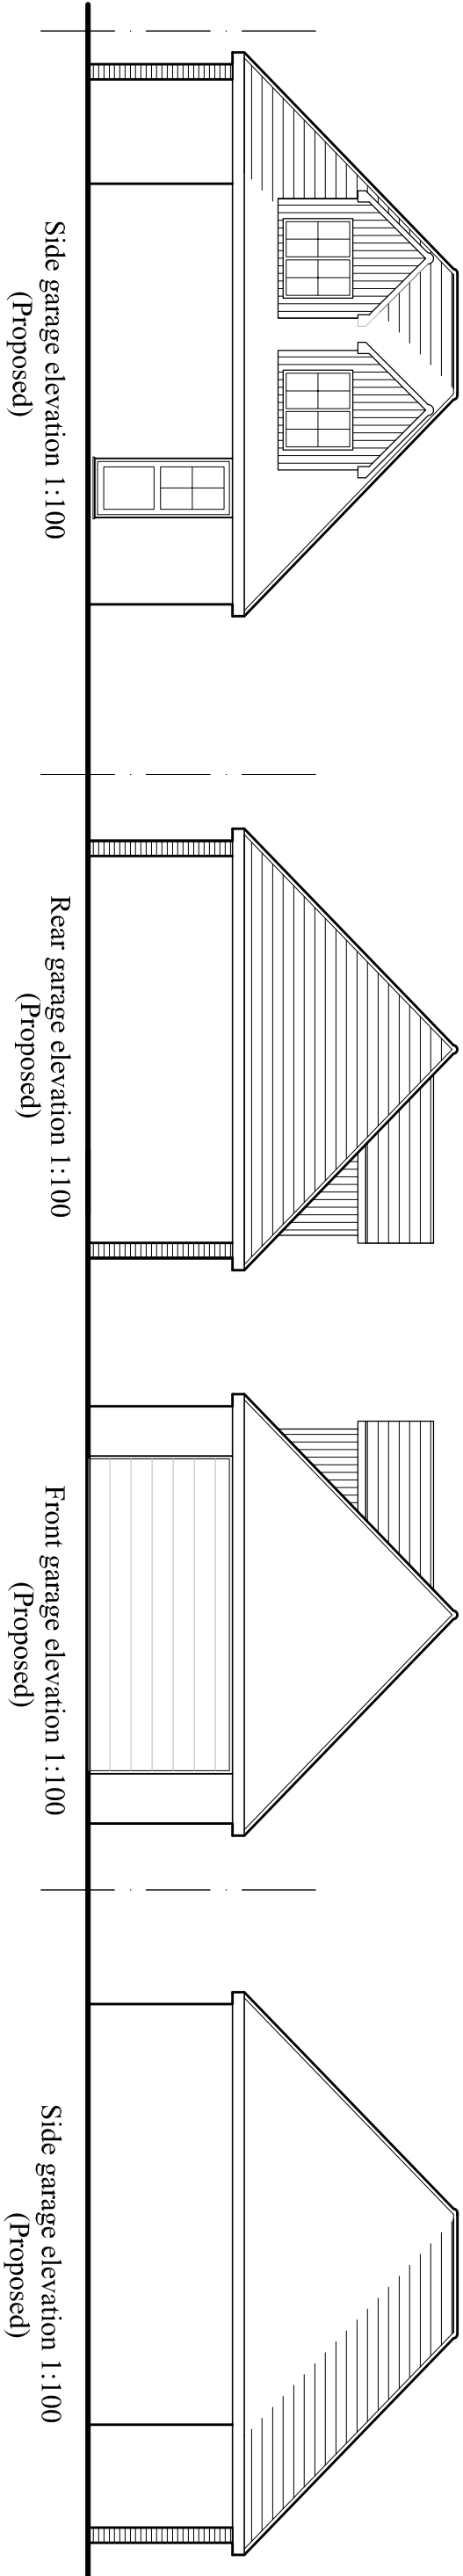
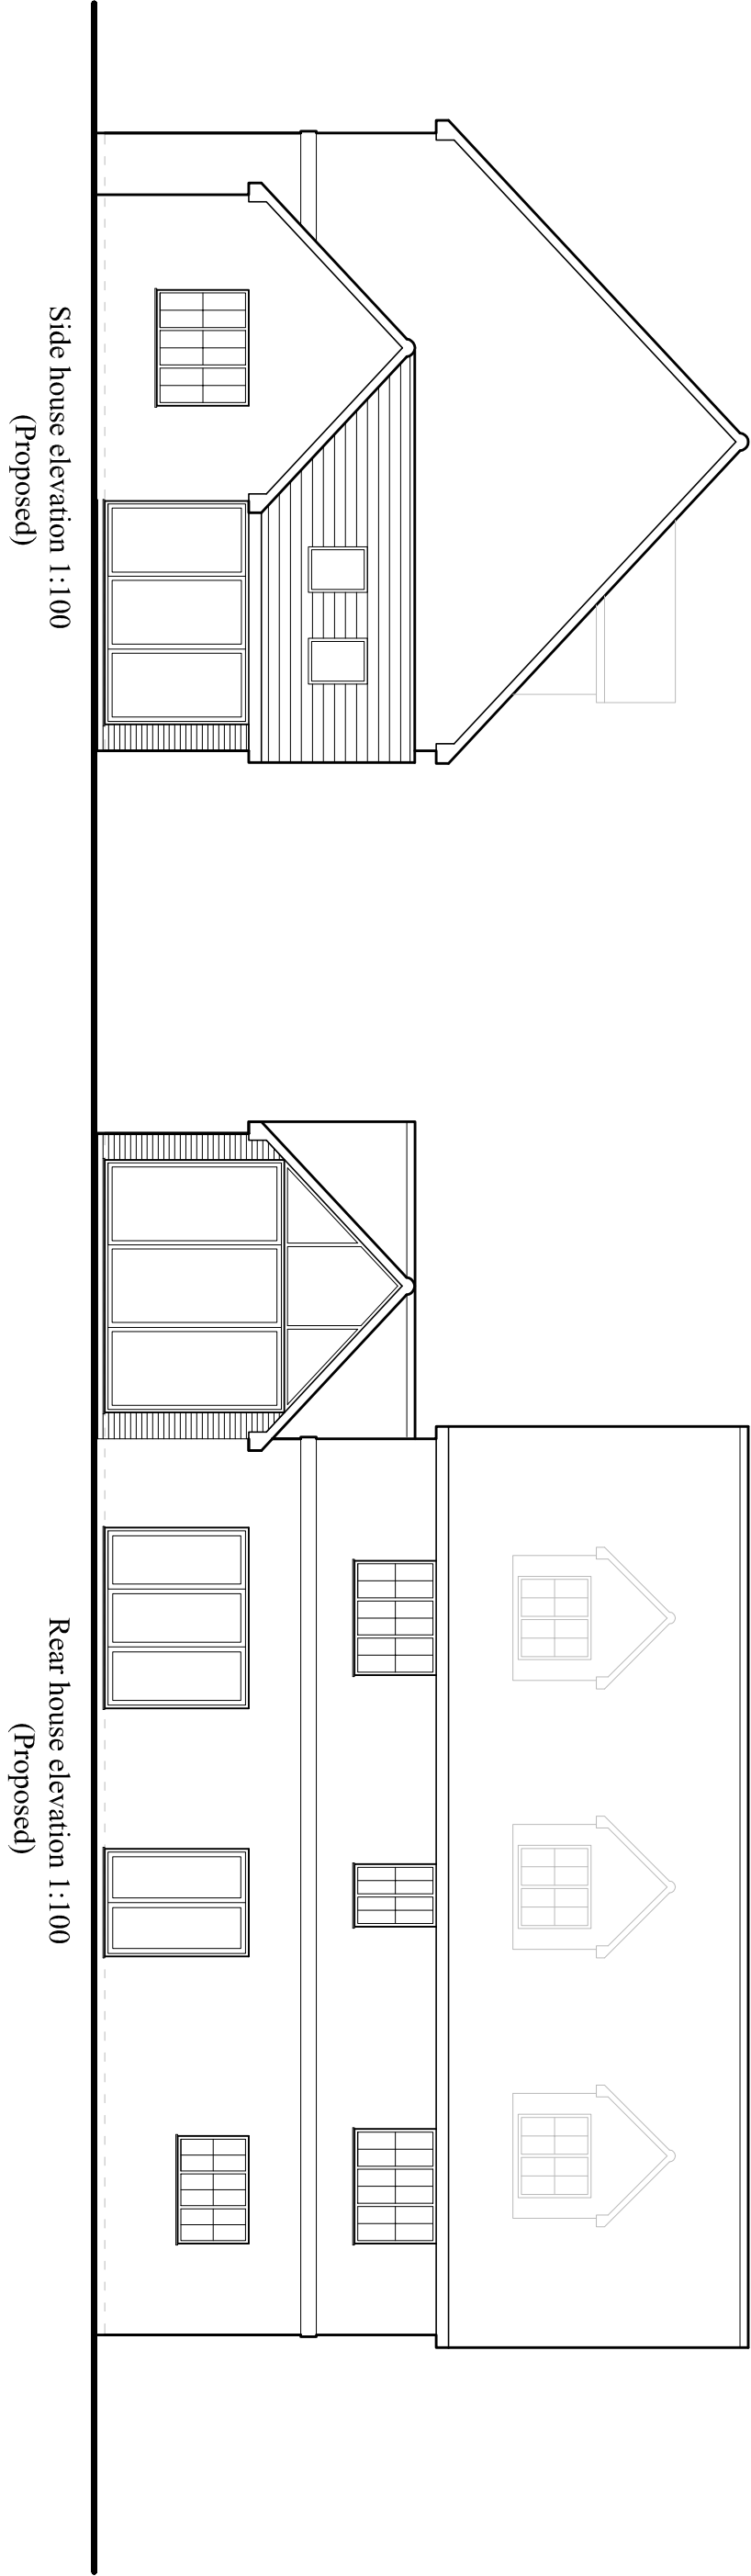
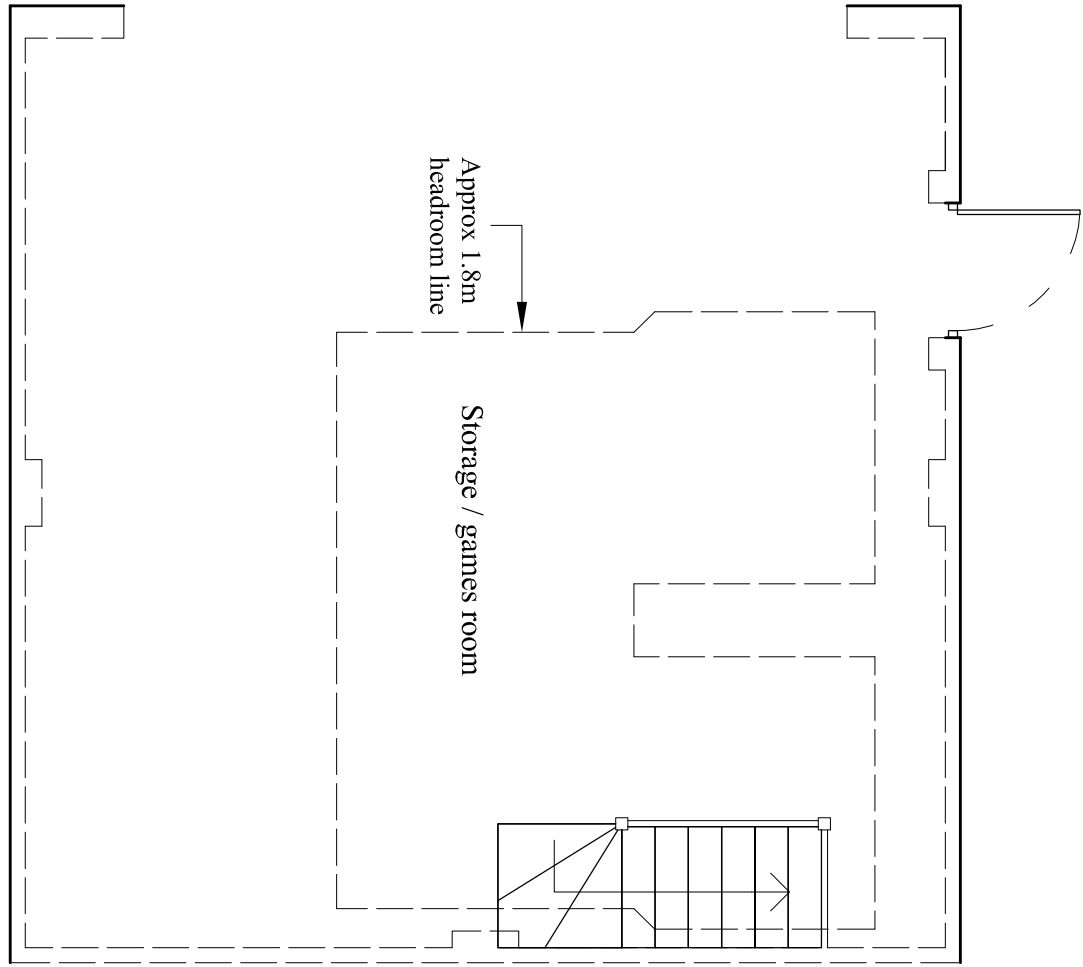


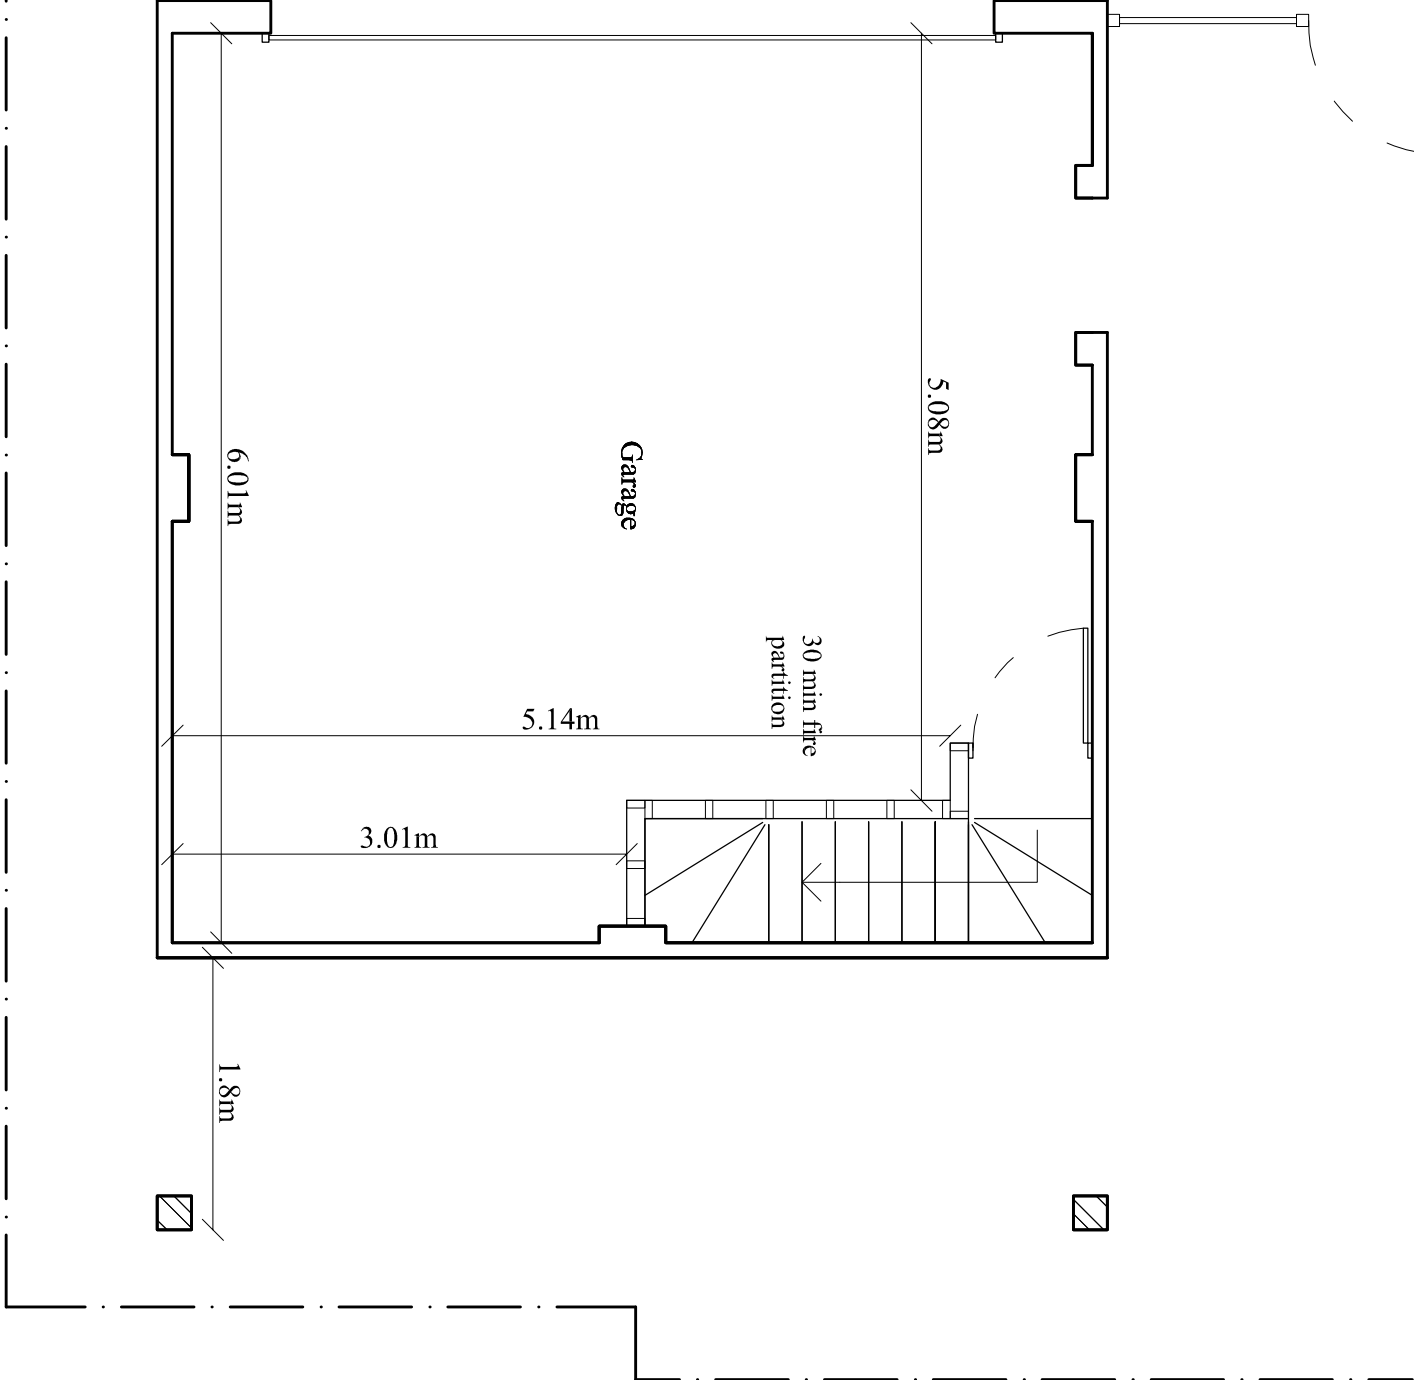

Roof plan 1:100
(Proposed)

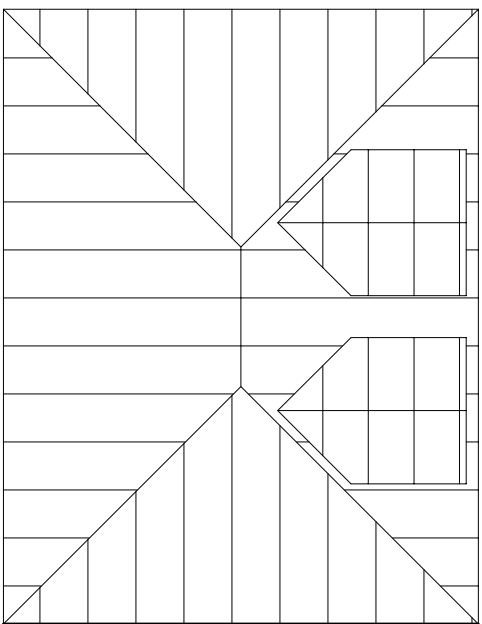

Brickwork (elevations)

Hanging tiles (elevations)

Roof tiles (elevations)

Brickwork (plans)

Brickwork (plans)

30 mm fire partition (plans)

Client: Mr & Mrs Single

Address: 4 Dearlove Place,
Sharnfield, Reading
RG2 9YZ

Prop: Single storey extension to dwelling & alterations to detached garage, roof

Title: Proposed plans & elevations

Scale: 1:50 / 1:100

DWG no: GP-2507-A-5

GARY PEARCE & ASSOCIATES
Architectural, Planning & Development consultants
55 Britts Hill Road, Woodley, Reading, Berkshire,
RG5 4NL, Tel: 0118 969 4344, Mobile: 07778 338719
Email: gary.pearce@yaho.co.uk

Key:

Brickwork (elevations)

Hanging tiles (elevations)

Roof tiles (elevations)

Brickwork (plans)

Brickwork (plans)

30 mm fire partition (plans)