



Notes

All dimensions and levels on site are to be checked prior to commencement of work.

This drawing is the copyright of Paul Edwards Architecture

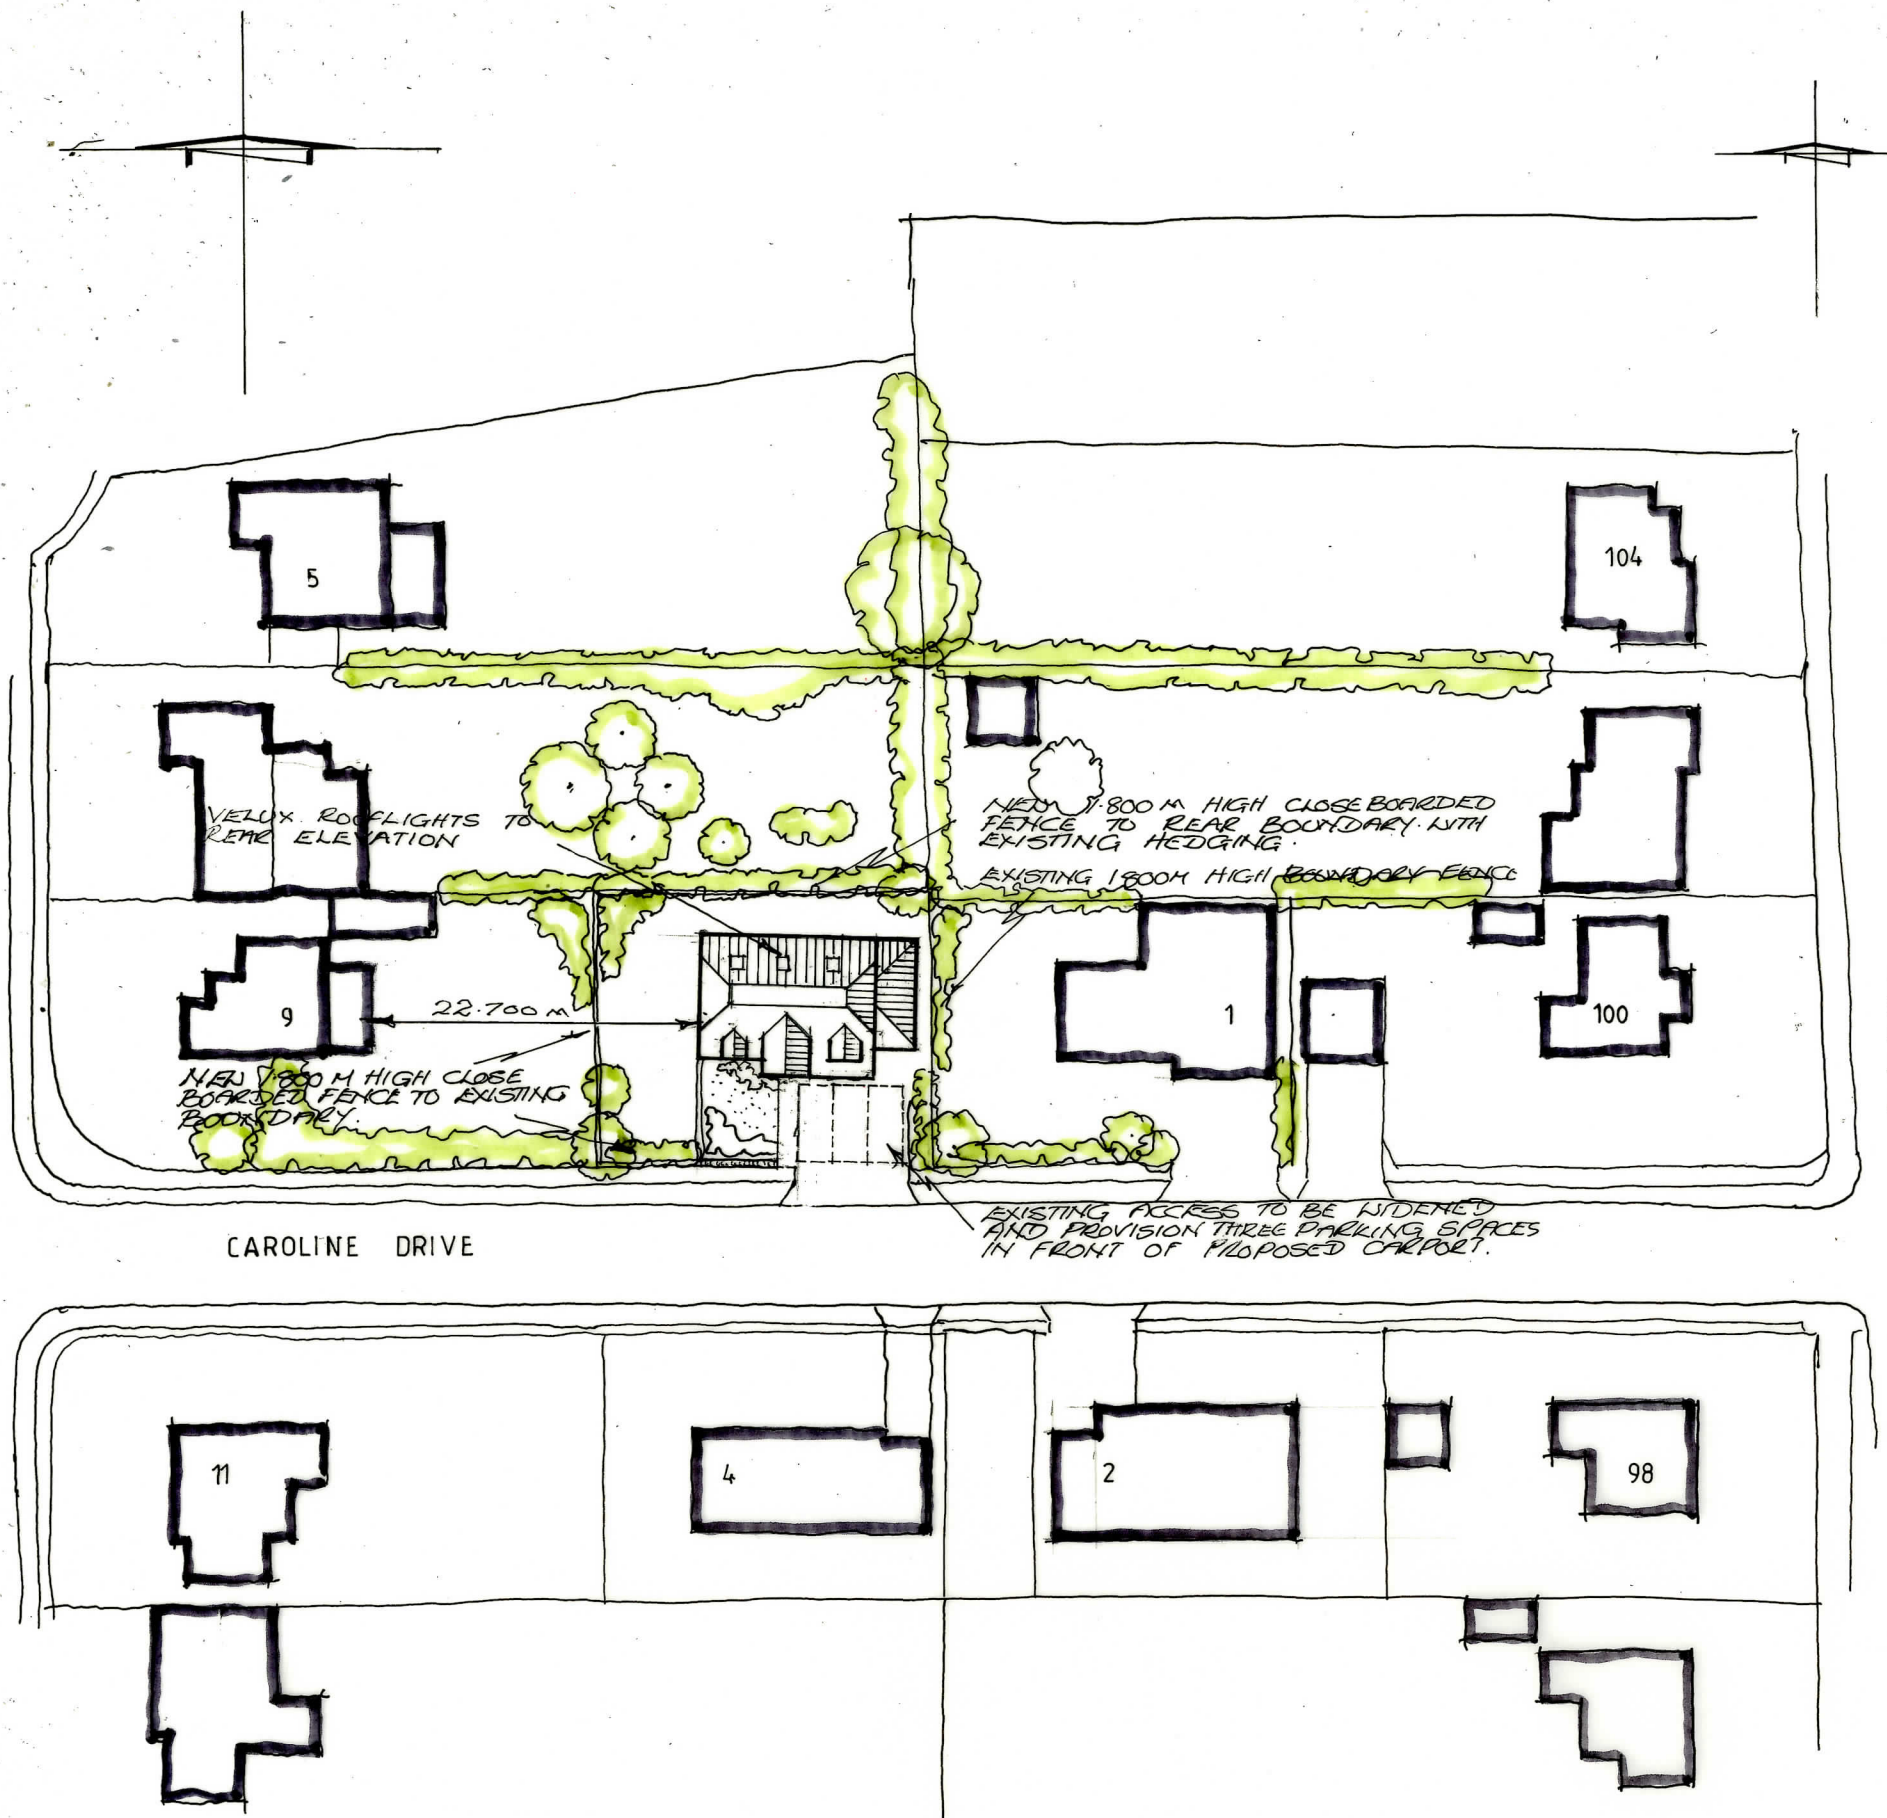

SITE PLAN 1:500

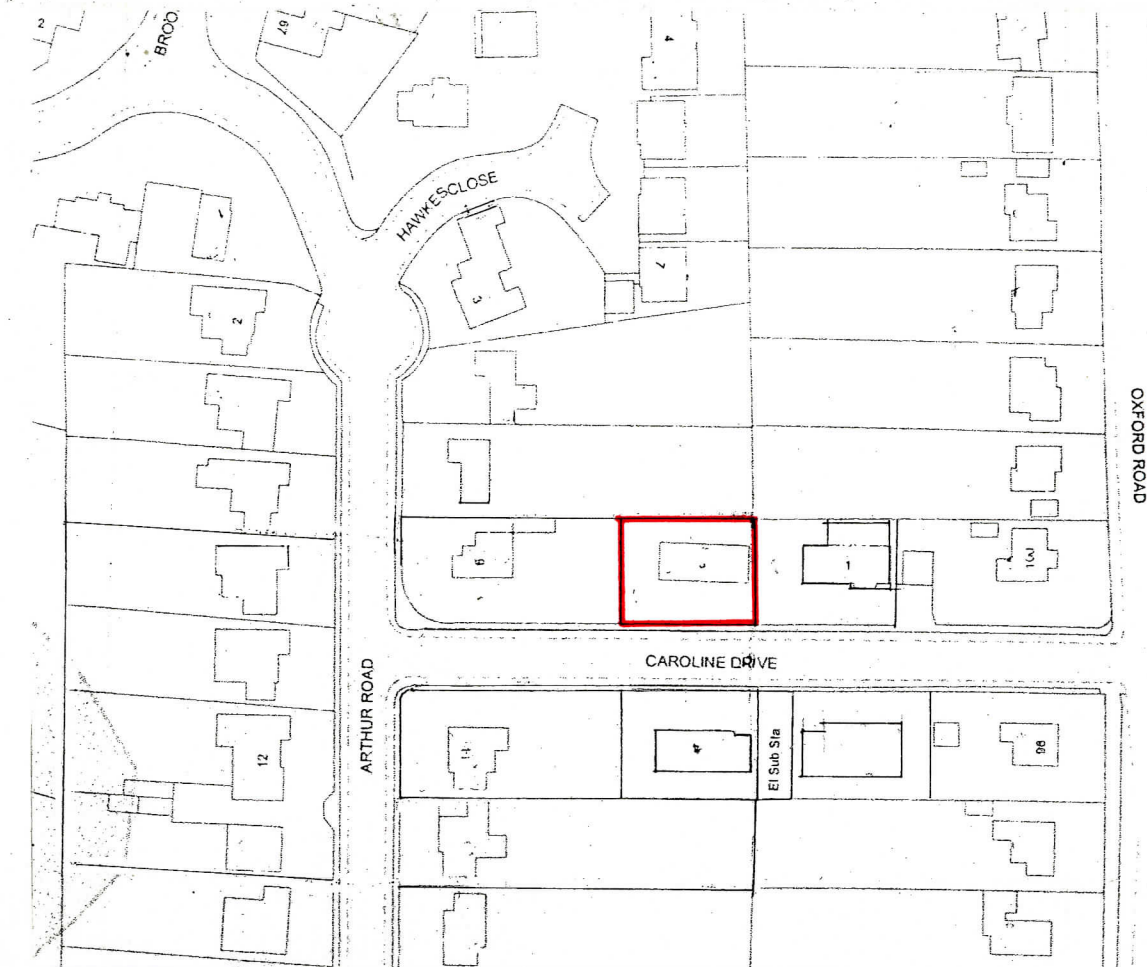

LOCATION PLAN 1:1250

0 10 20 30 40 50
A: PARKING FOR 3 VEHICLES 24.02.25
STONELY

Project	Proposed extension 3 Caroline Drive WOKINGHAM Berks
Client	Ms J Porteous
Drawing	

SITE PLANS

Scale 1:500 at A3 August 2021



Paul Edwards Architecture

12 Sandy Lane, Barkham, Wokingham, Berks RG41 4DB
Tel: 01189772923 Mob: 07831837415 E-mail: paul@paulledwardsarchitecture.co.uk
NAT Registration Number: 33441019

Job 2580 Dwg. 09A