


CENTRE COORDINATES: 474990 , 171202

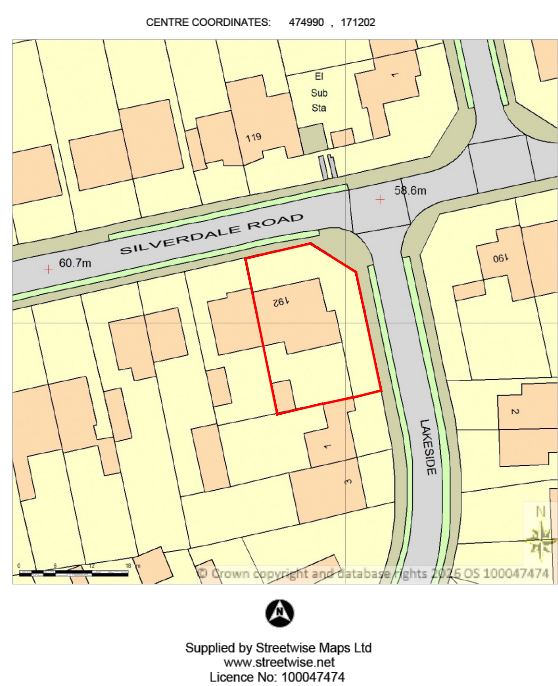





LOCATION PLAN
SCALE 1:1250@A3



BLOCK PLAN
SCALE 1:500@A3

Supplied by Streetwise Maps Ltd
www.streetwise.net
Licence No: 100047474

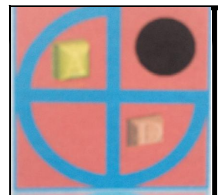
	PROJECT:	192 Silverdale Road Earley	DRAWN BY:	P.S.	DRAWING TITLE:		ArchDezine Limited archdeziner7@gmail.com
	PROPOSED SUB-DIVISION TO 2 HOUSES		DATE:	23/06/2026	LOCATION AND BLOCK PLAN		
			SCALE:	AS SHOWN@A3	DRAWING NUMBER:	SR-01	
			FILENAME:	26008			

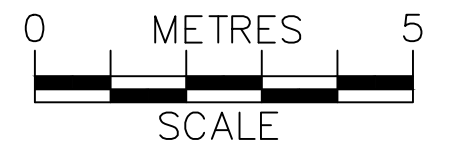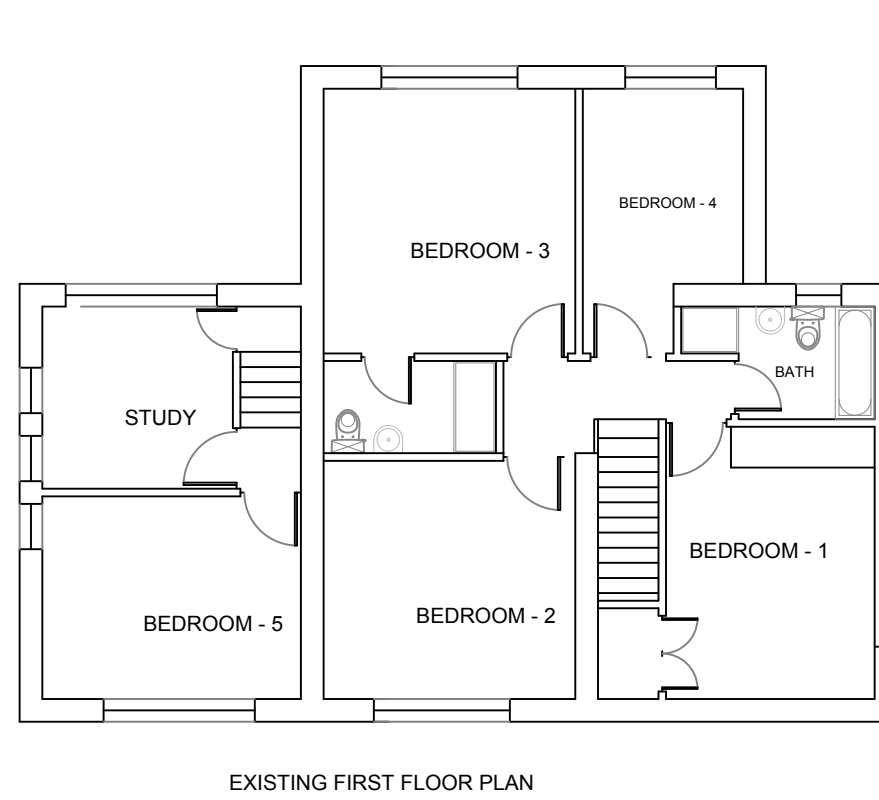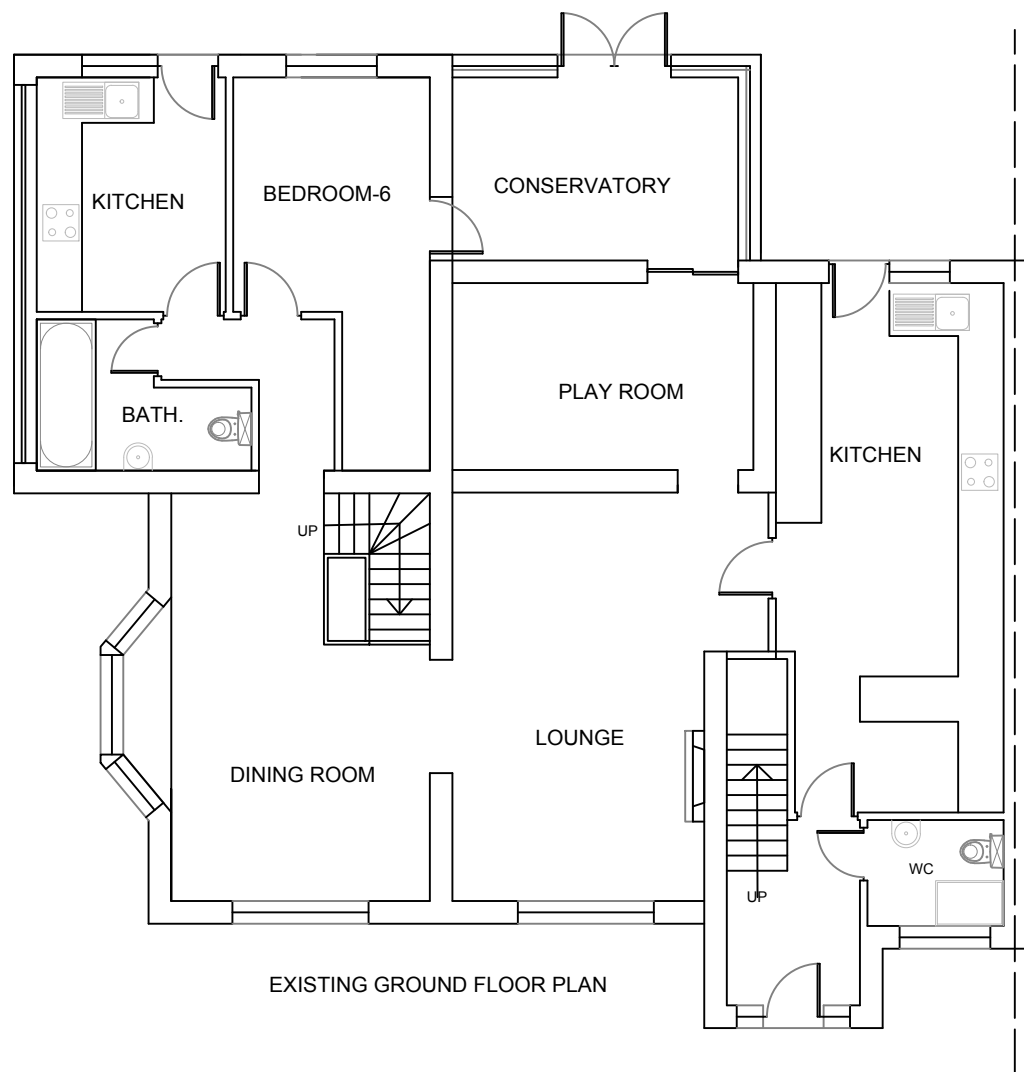

	PROJECT:	192 Silverdale Road Earley	DRAWN BY:	P.S.	DRAWING TITLE:		 ArchDezine Limited archdeziner7@gmail.com
	PROPOSED SUB-DIVISION TO 2 HOUSES		DATE:	23/06/2026	EXISTING PLANS		
			SCALE:	1:100@A3			
			FILENAME:	26008	DRAWING NUMBER:	SR-02	



EXISTING FRONT ELEVATION

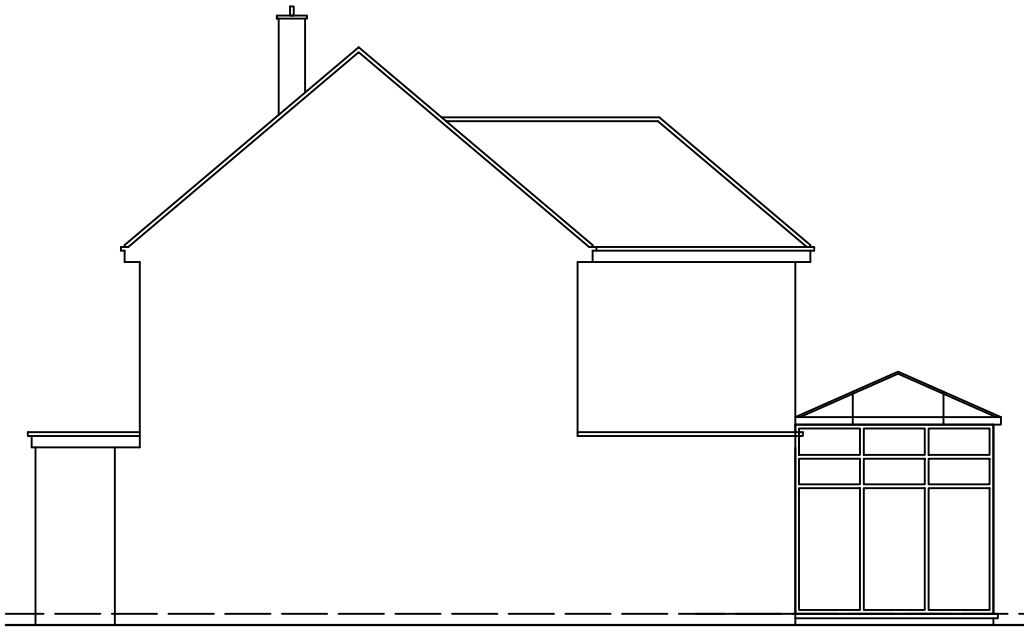


EXISTING SIDE-1 ELEVATION




EXISTING REAR ELEVATION




EXISTING SIDE-2 ELEVATION

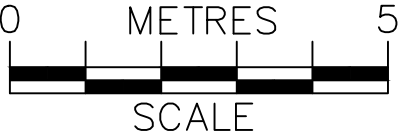

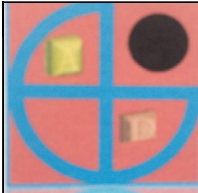	PROJECT:	192 Silverdale Road Earley	DRAWN BY:	P.S.	DRAWING TITLE:		 archdeziner7@gmail.com
	PROPOSED SUB-DIVISION TO 2 HOUSES		DATE:	23/06/2026	EXISTING ELEVATIONS		
			SCALE:	1:100@A3	DRAWING NUMBER: SR-03		
			FILENAME:	26008			



PROPOSED FRONT ELEVATION

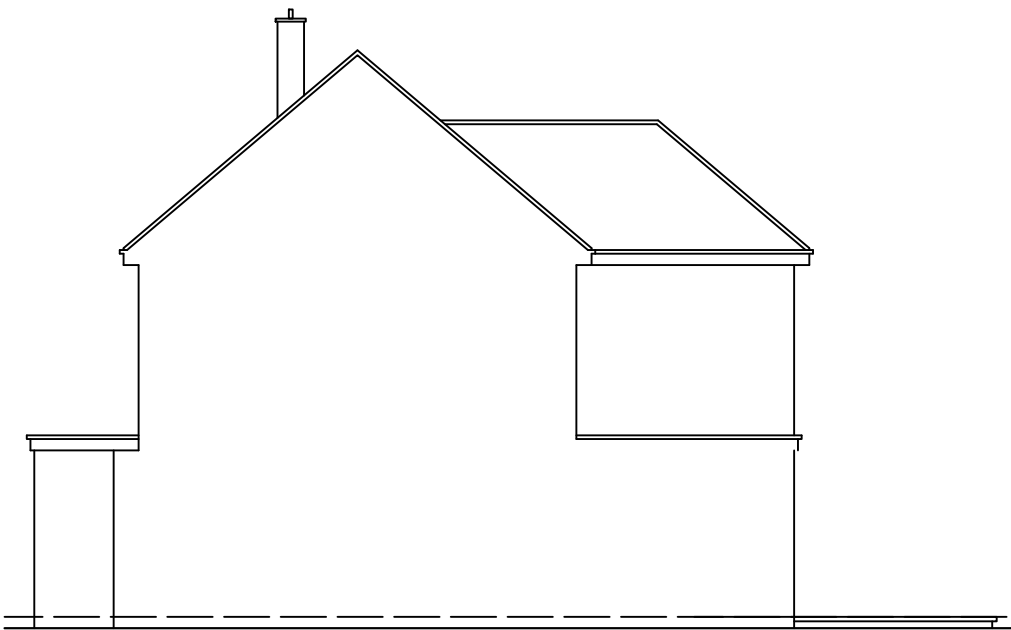


PROPOSED SIDE-1 ELEVATION





PROPOSED REAR ELEVATION




PROPOSED SIDE-2 ELEVATION

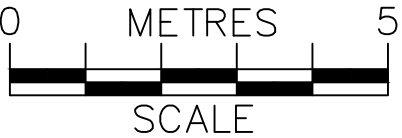

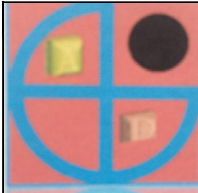
	PROJECT:	192 Silverdale Road Earley	DRAWN BY:	P.S.	DRAWING TITLE:		 ArchDezine Limited archdeziner7@gmail.com
	PROPOSED SUB-DIVISION TO 2 HOUSES		DATE:	23/06/2026	PROPOSED ELEVATIONS		
			SCALE:	1:100@A3	DRAWING NUMBER:	SR-05	
			FILENAME:	26008			

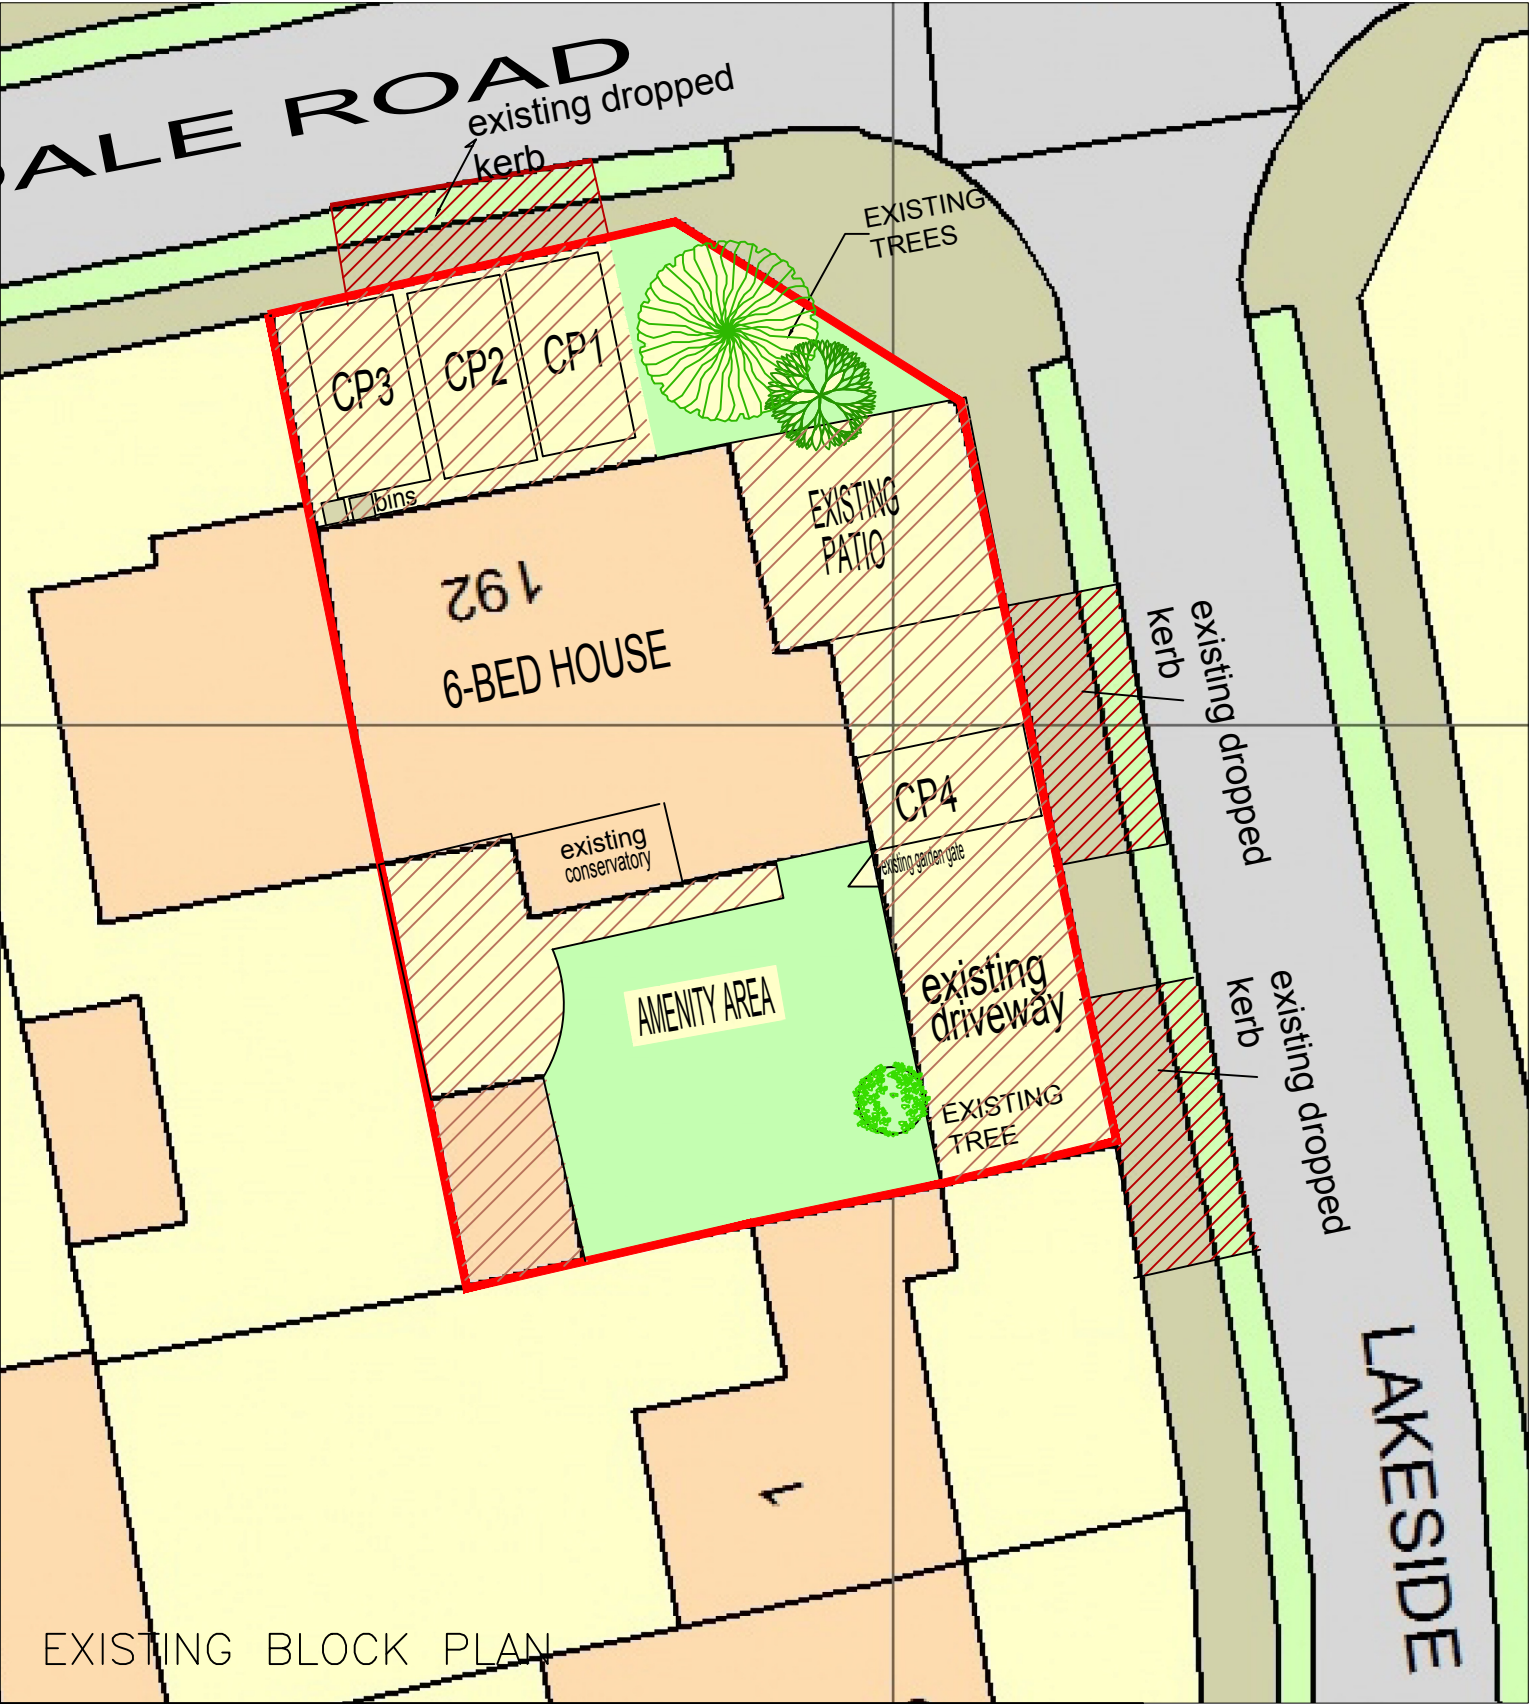


IMPERMEABLE AREA GARDEN	45 sqm	PERMEABLE AREA	110 sqm
IMPERMEABLE AREA DRIVEWAYS	65 sqm		

 


PERMEABLE AREA
IMPERMEABLE AREA

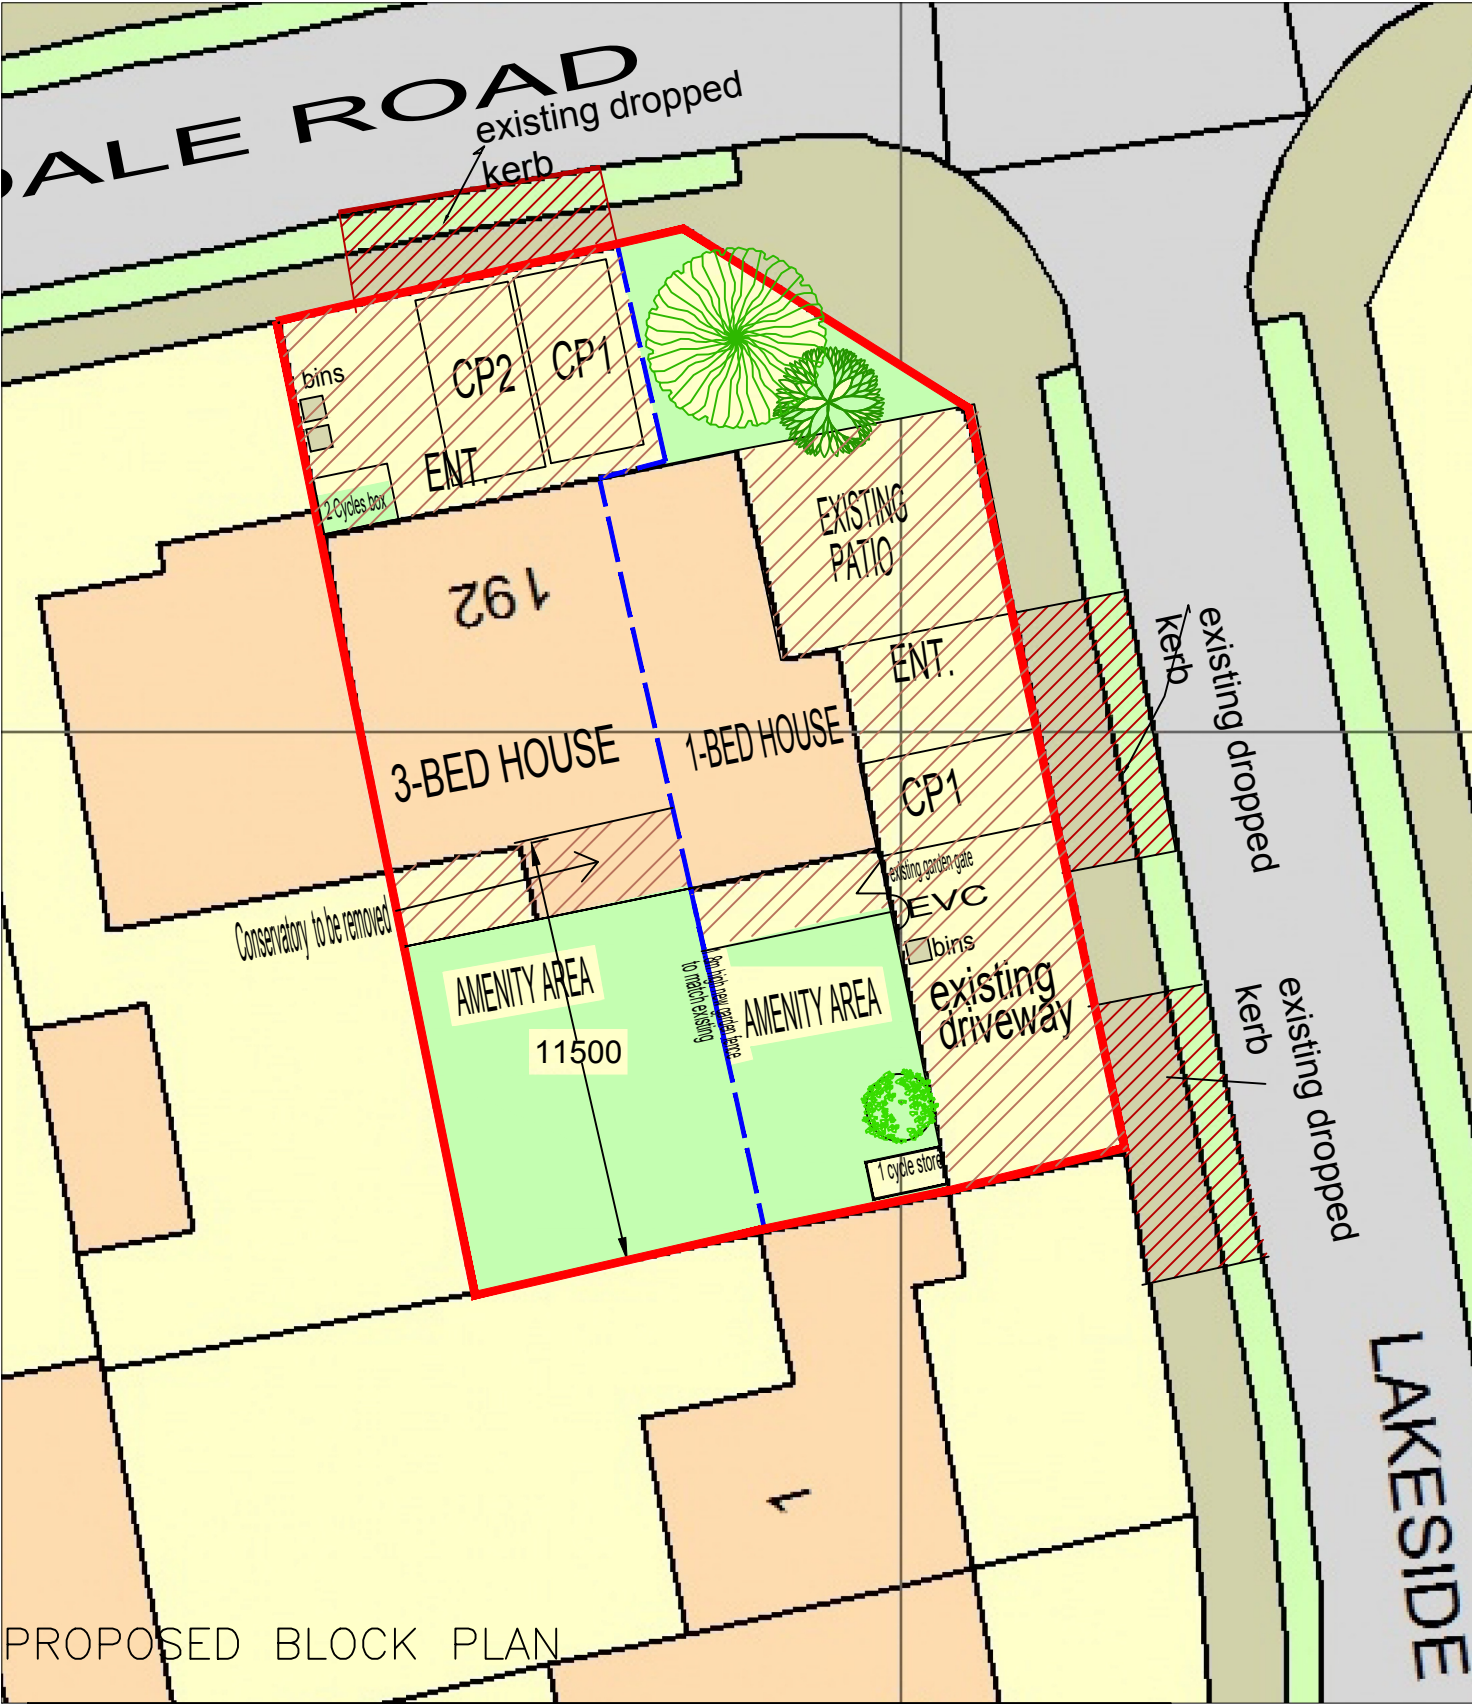

IMPERMEABLE AREA GARDEN	25 sqm	PERMEABLE AREA	130 sqm
IMPERMEABLE AREA DRIVEWAYS	65 sqm		

 

 	PROJECT:	192 Silverdale Road Earley	DRAWN BY:	P.S.	DRAWING TITLE:		 ArchDezine Limited archdeziner7@gmail.com
	PROPOSED SUB-DIVISION TO 2 HOUSES		DATE:	23/06/2026	LANDSCAPE, SUDS, HIGHWAYS		
			SCALE:	1:100@A3	DRAWING NUMBER: SR-06		
			FILENAME:	26008			