




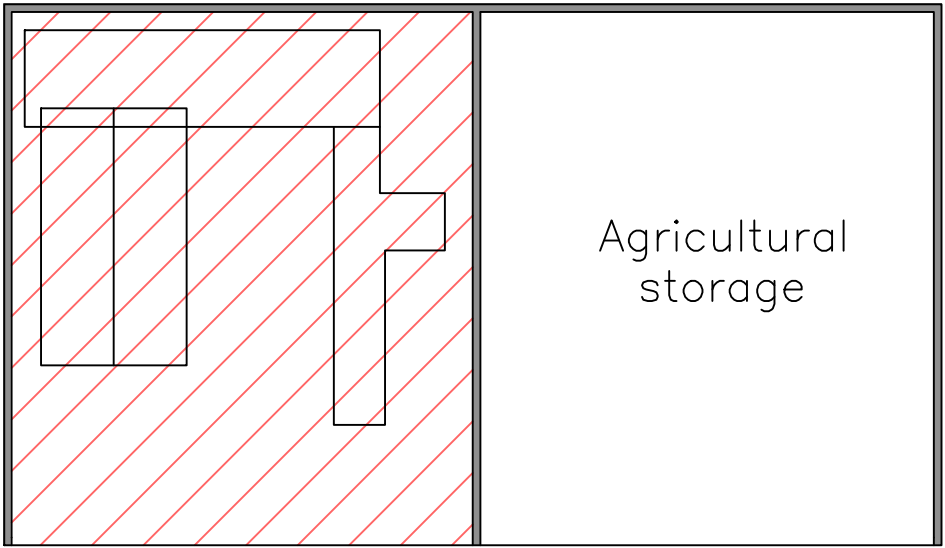


Wood splitting building (Area B)

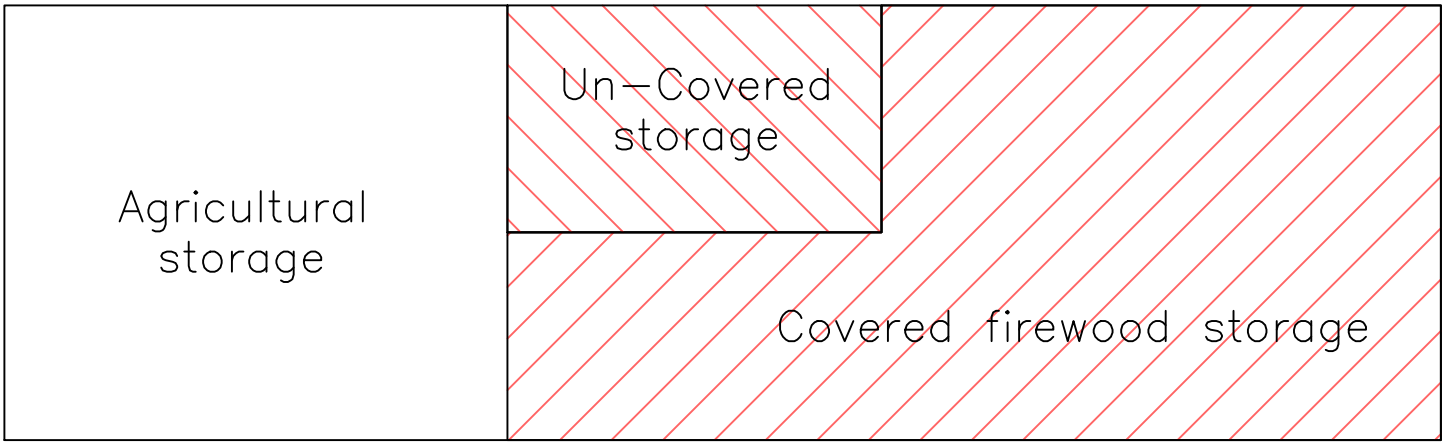

Open sided building (Area D)

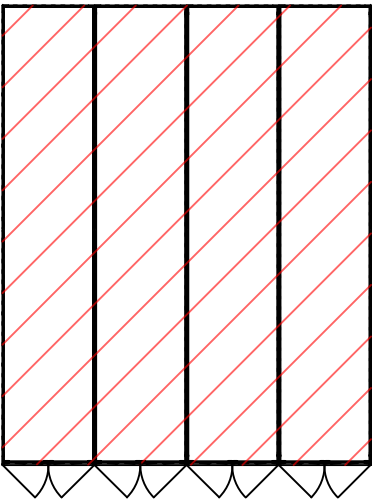

Shipping containers
used for drying
(Area C)

 

SCALE BAR 1:200

A	Door added to building associated with Area B and containers (Area C)	08/07/25
Rev.	Comment	Date
Drawing title FLOOR PLANS		
Contract BUTLERS SERVICES LTD HILL FARM JOULDINGS LAND FARLEY HILL RG7 1UR		
Reading Agricultural Consultants Ltd Gate House Beechwood Court Long Toll Woodcote RG8 0RR 01491 684233 www.reading-ag.com		
		
Ref. RAC/10738/5	Rev. A	
Drawn by AL	Checked by	
Scales 1:200@A3	Date July 2025	