




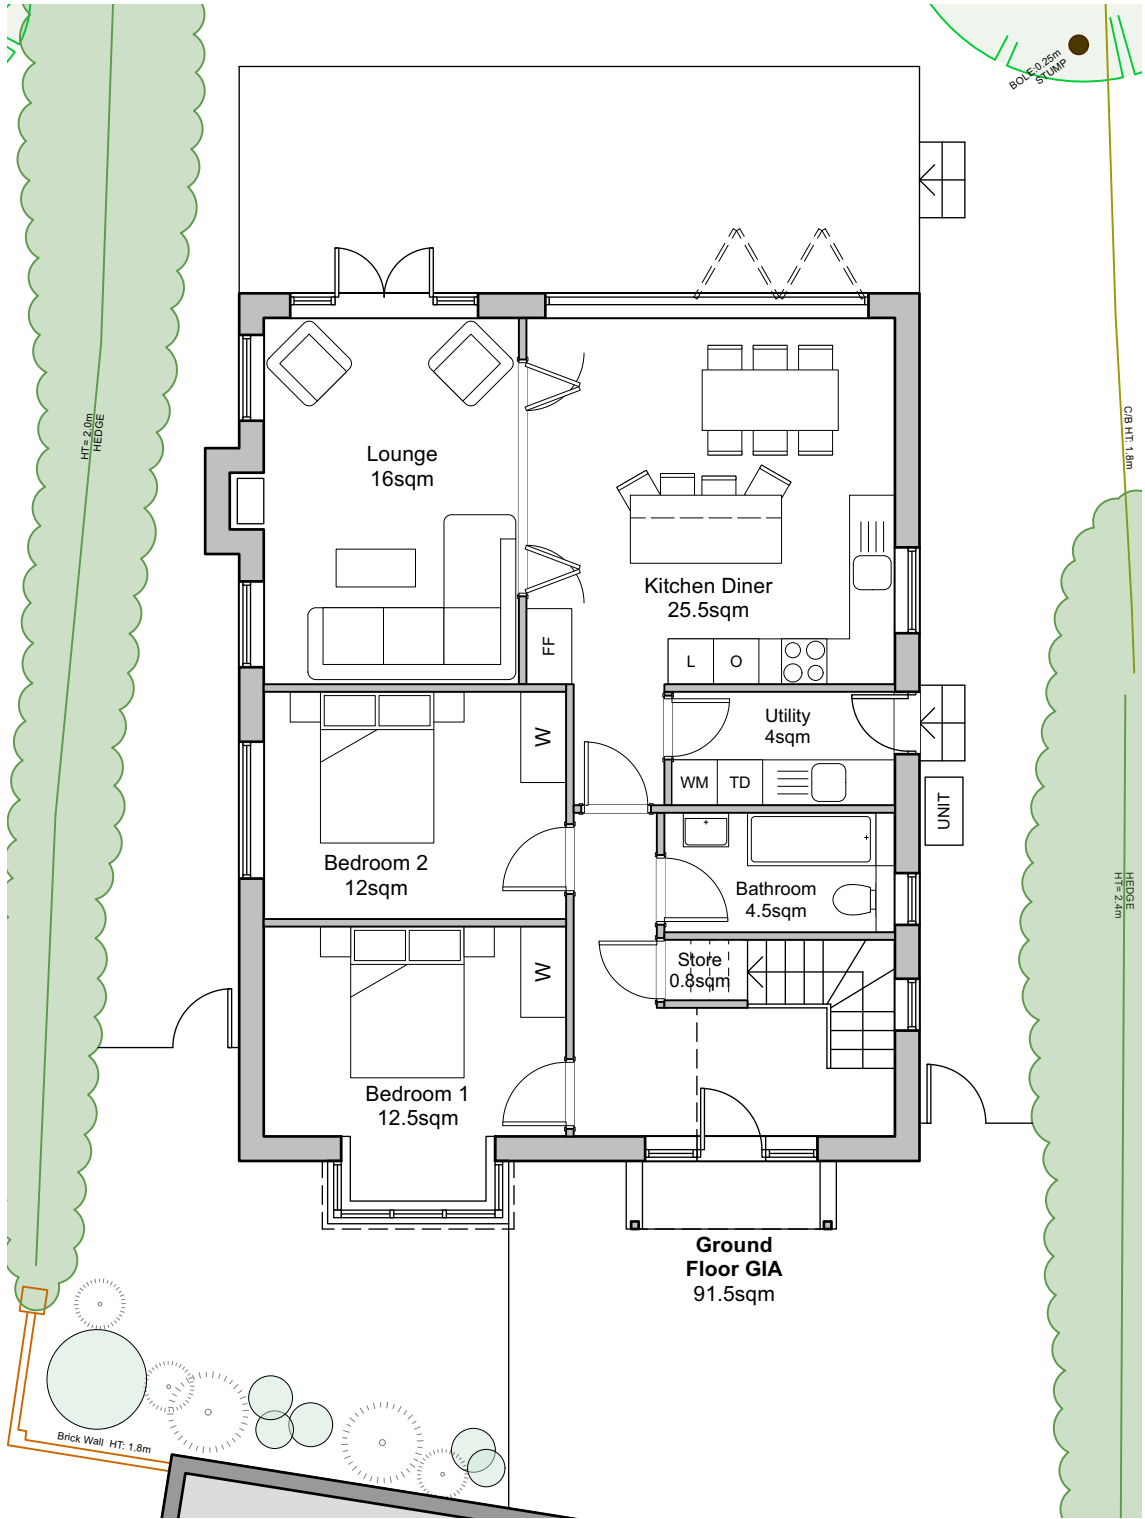

Proposed Ground Floor Plan
Scale 1:100

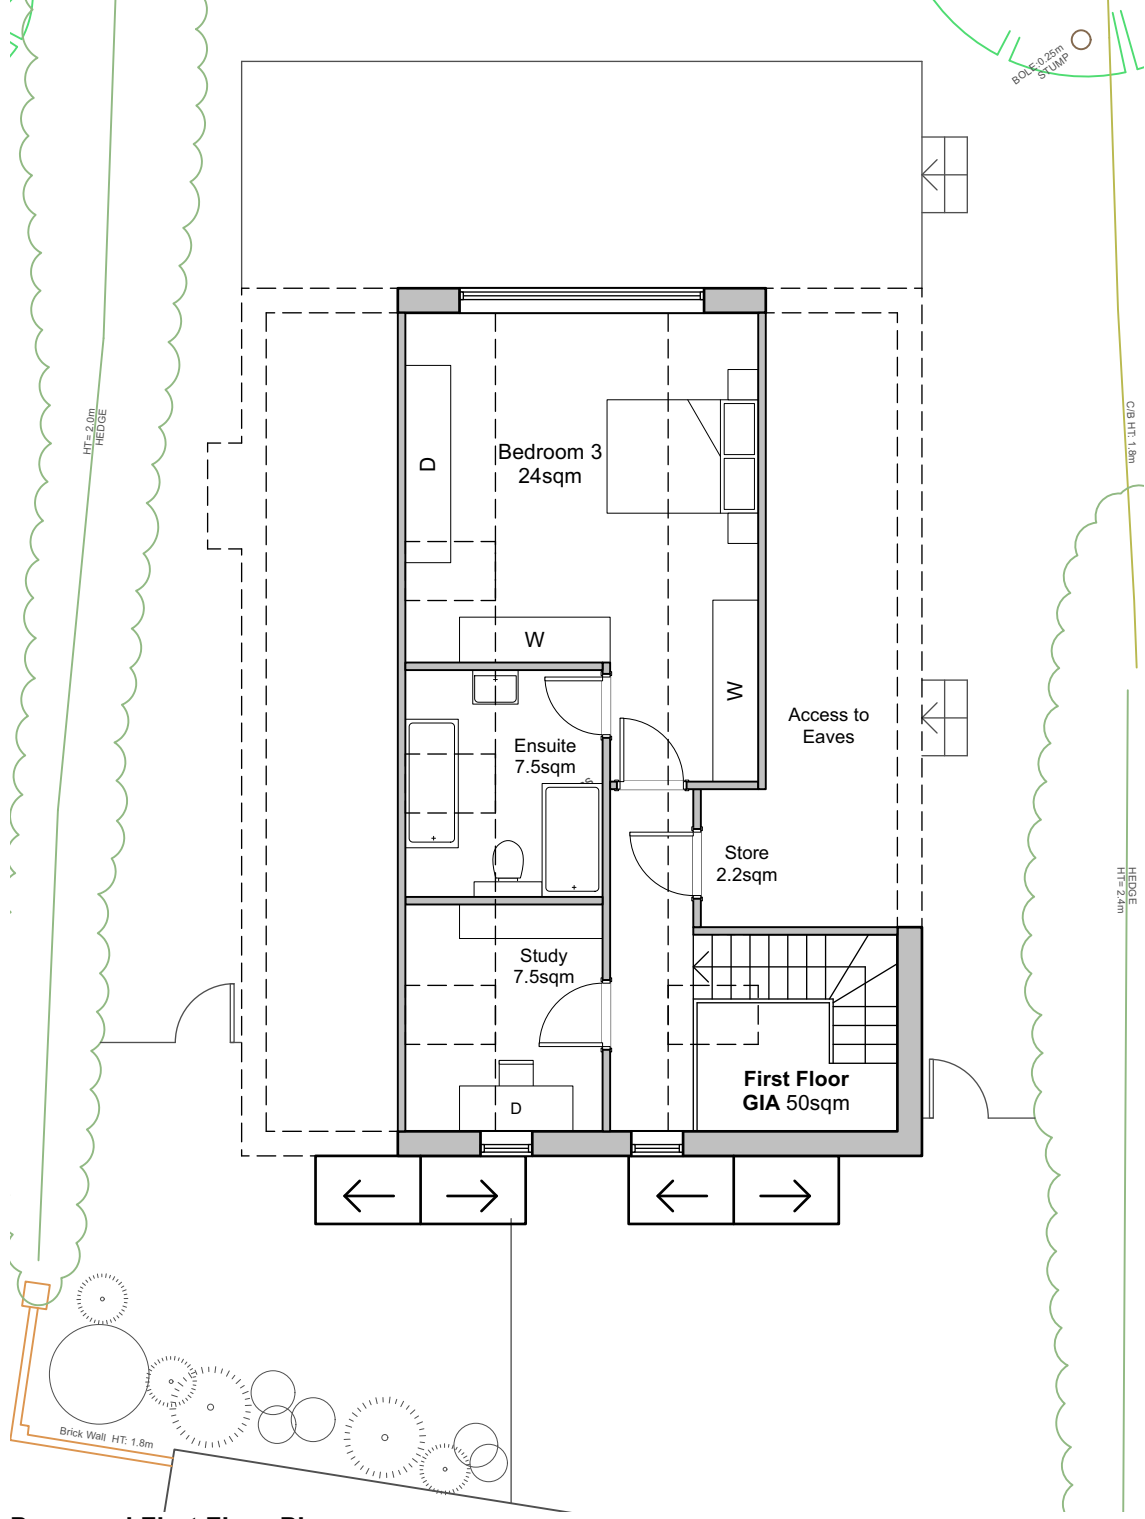

Proposed First Floor Plan
Scale 1:100

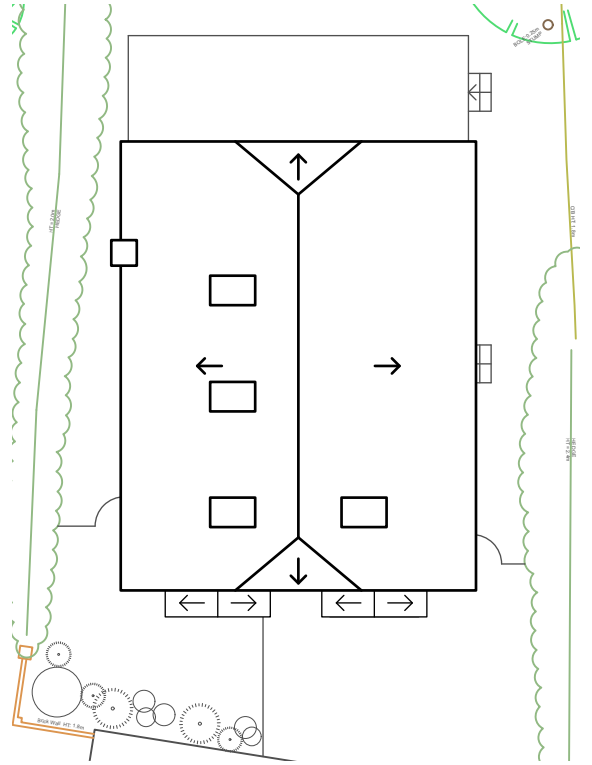


Proposed Roof Plan
Scale 1:200

All dimensions are to be checked on site before work commences.
Figured dimensions to be taken in preference to scaled dimensions.
If in doubt please ask.

Site boundary shown as described by the client. Site surroundings based upon the site survey by
MIC Surveys.

All to be read in conjunction with all other relevant information produced by Holtham+Newman
Architects.

© Copyright reserved 2025

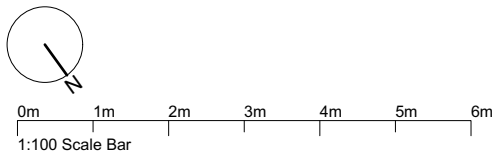

HOLTHAM+NEWMAN ARCHITECTS The Old Dairy, 282A Hyde End Road, Spencers Wood, Reading, Berkshire RG7 1DN T: 07971 316497 E: hello@hnarchitects.co.uk		Client Mr Youell	
		Drawing Title: Proposed Floor Plans	
Project: Land Next to 236 Reading Road Winnersh, Reading RG41 5AA		Scale: 1:100 @A3 1:200 @A3 Drawn by: LN Date: May 2025	Dwg. No.: 2507 - P100 Rev.: P5
		Rev	Notes
		Status	Planning