



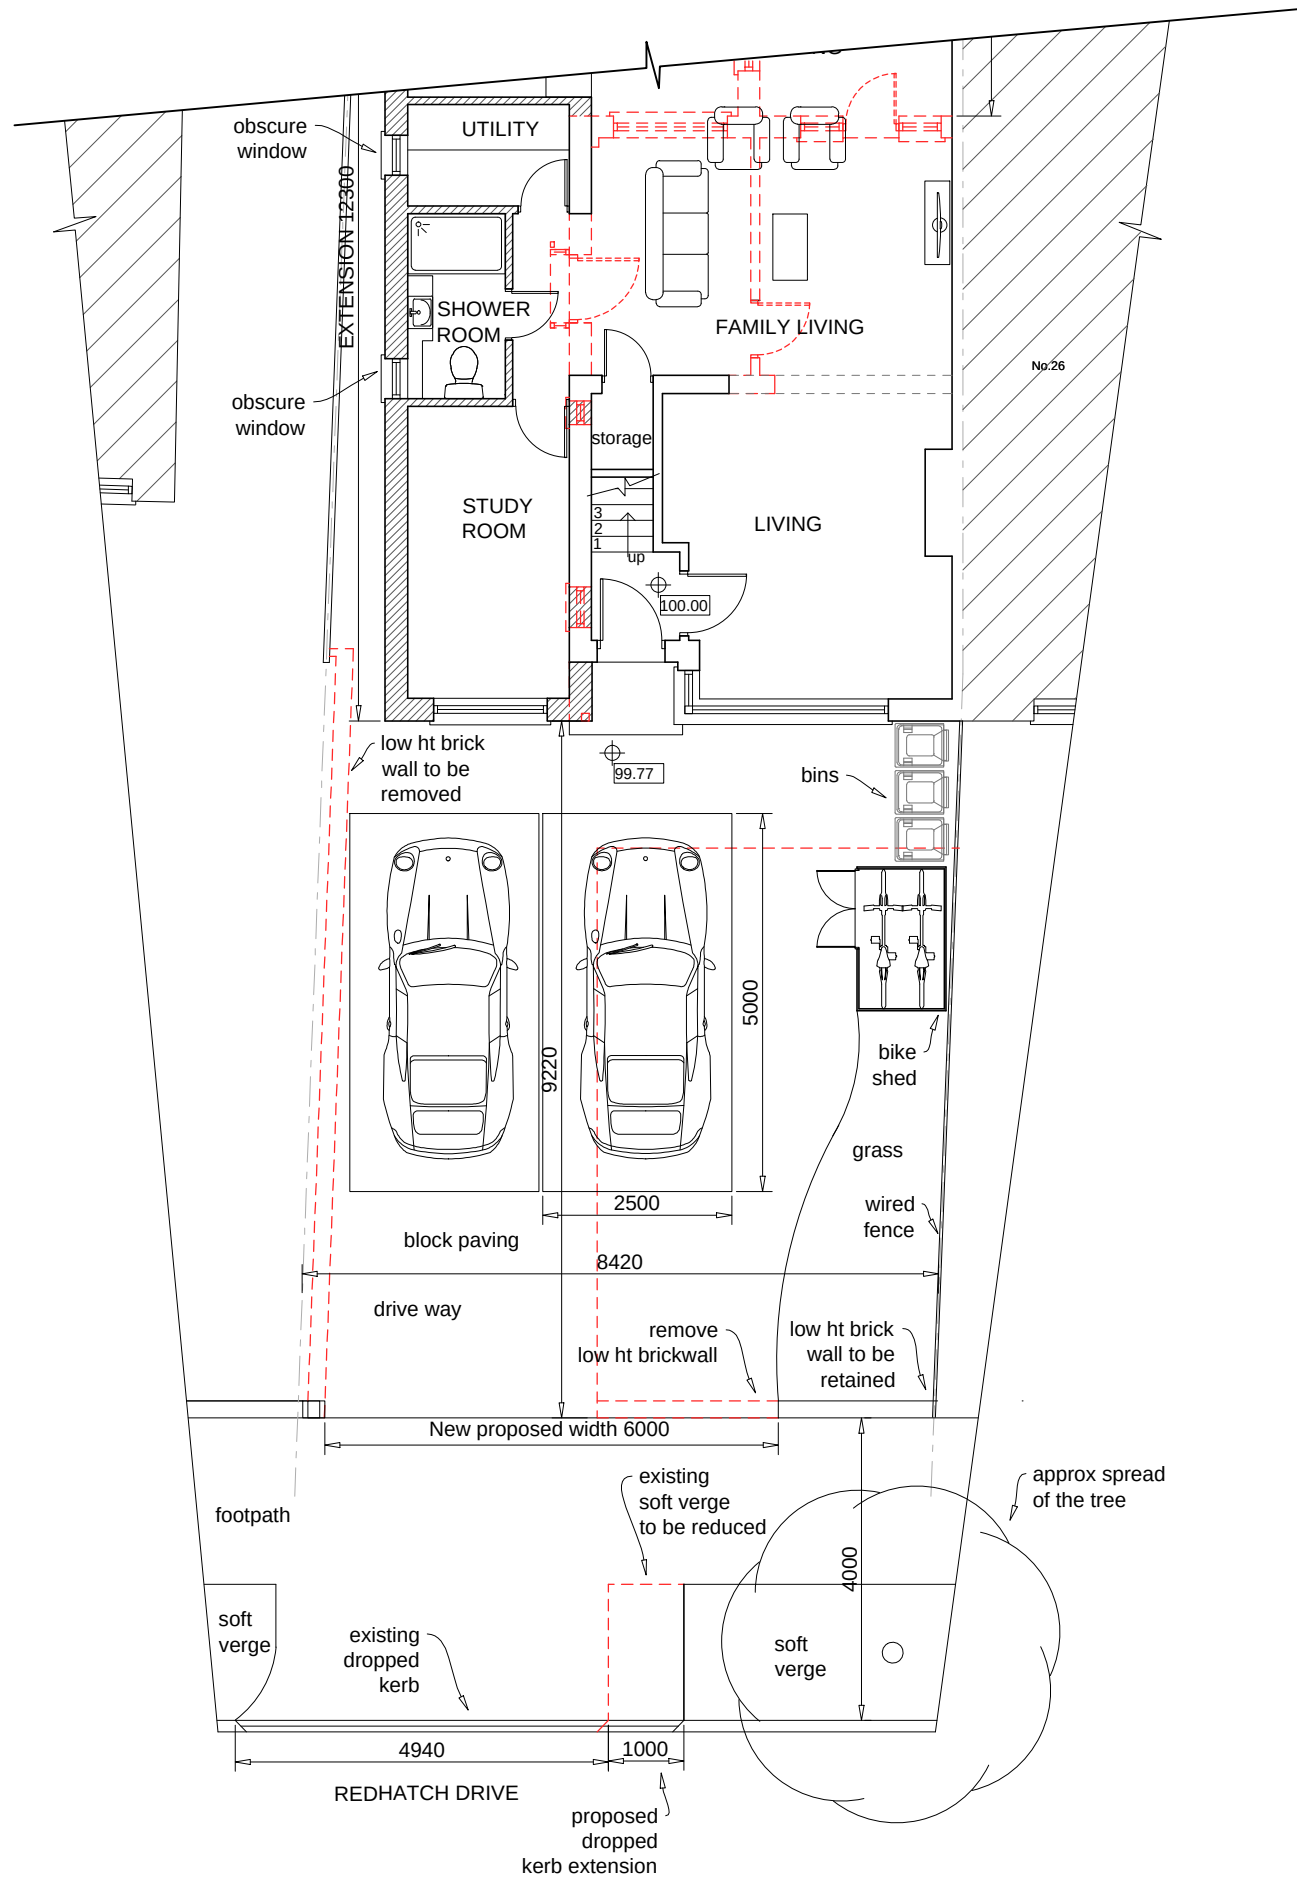


GROUND FLOOR PLAN


BIKE SHED DETAILS

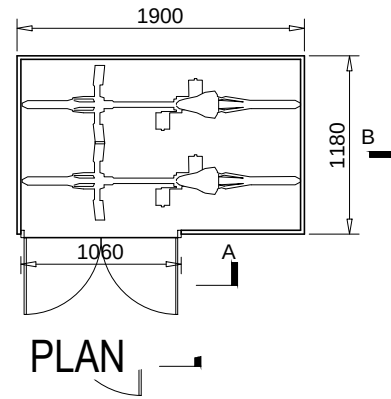

PLAN

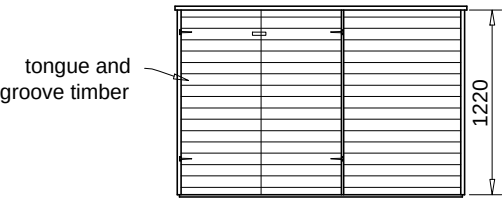

ELEVATION A

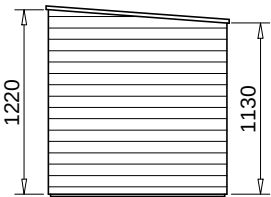


ELEVATION B



PHOTO OF MATERIALS
BIKE SHED

This drawing is the copyright of the Architect. and may not be reproduced without permission. Dimensions must not be scaled (except for planning purposes) and must be checked prior to construction and manufacture.

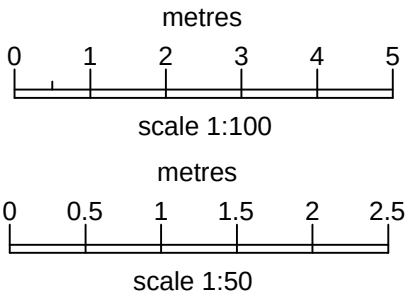

Project: GROUND FLOOR WRAP AROUND AND PART FIRST FLOOR
SIDE EXTENSION

Location: 28, REDHATCH DRIVE, EARLEY,
RG6 5QP

Drawing Title:
PARKING,DROPPED KERB AND BIKE SHED DETAILS AS PROPOSED

Date: 01 NOV 2025 Scale: 1:100, 1:50 @ A3 Drawn: VK

Revision:	Job No:	Drg No:
-	1035	11