





FRONT ELEVATION

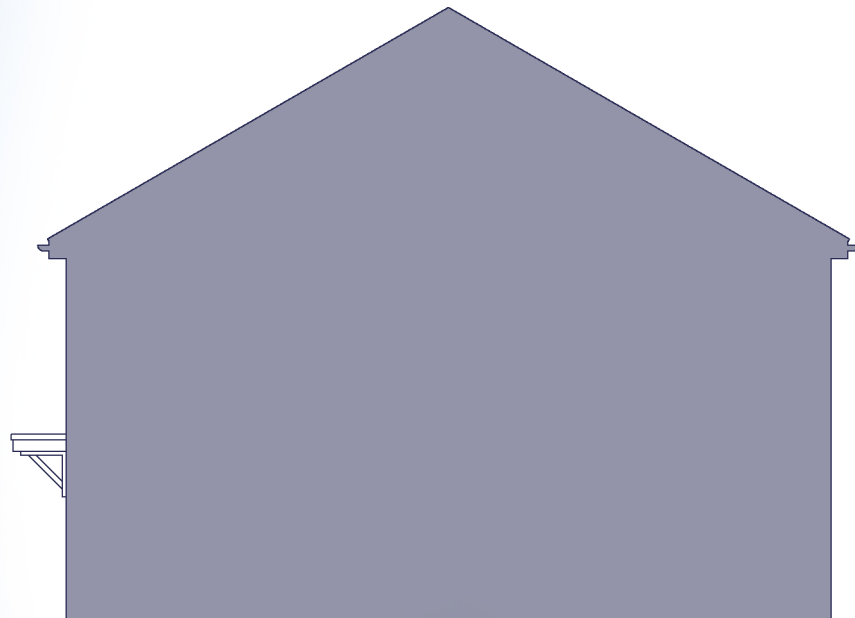


SIDE ELEVATION




REAR ELEVATION

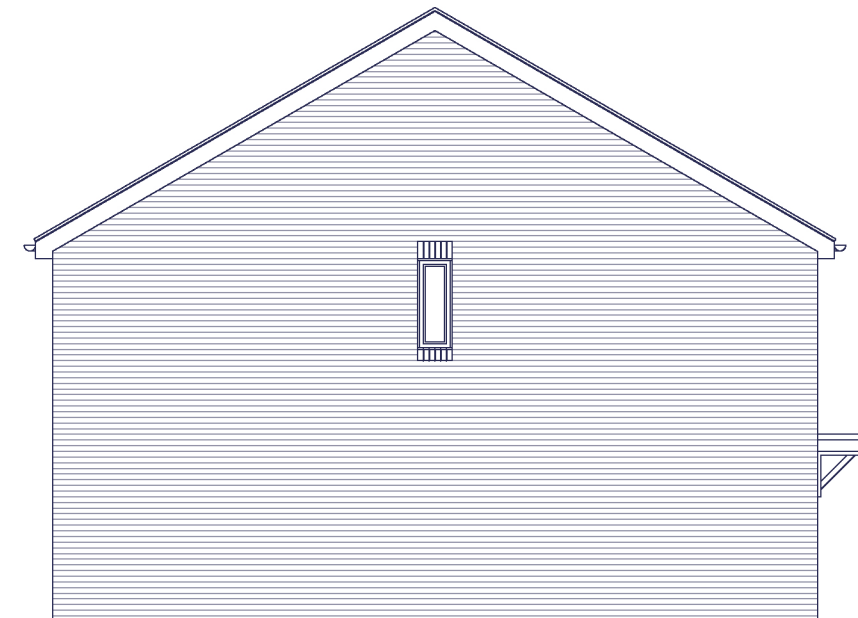


SIDE ELEVATION

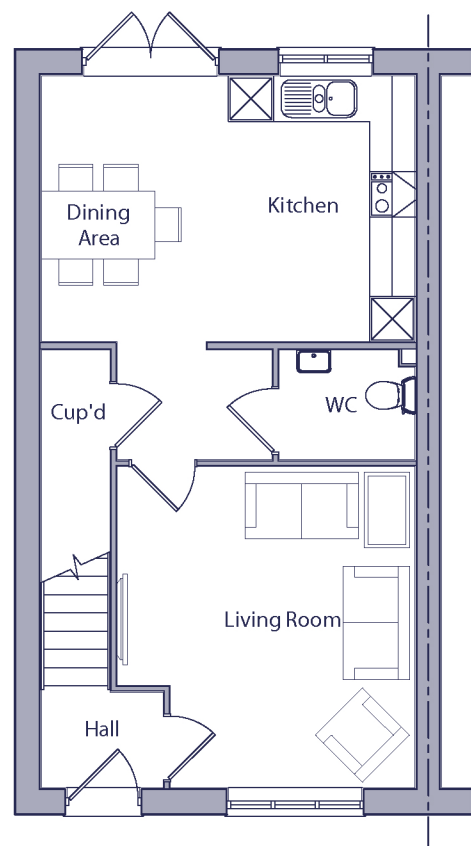

GROUND FLOOR PLAN

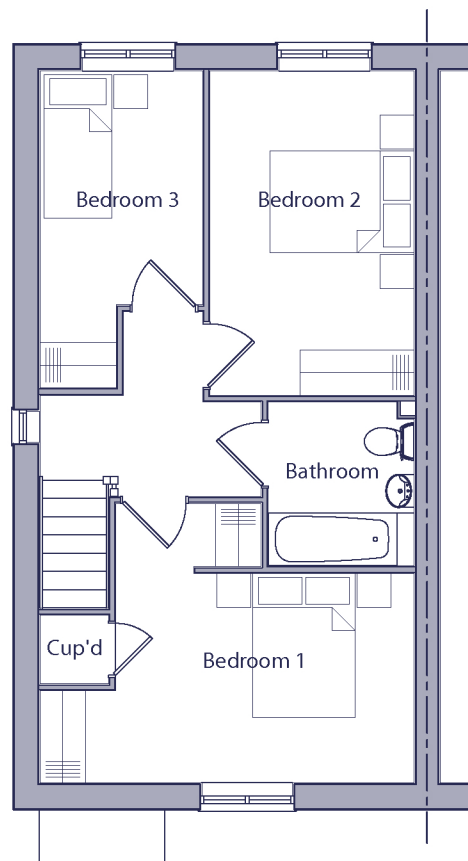

FIRST FLOOR PLAN

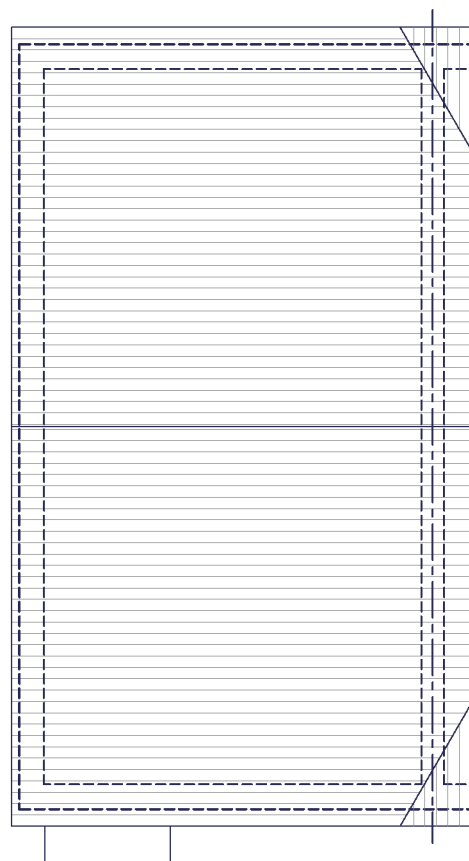


ROOF PLAN

HOUSE TYPE AL32A - 3 BED / 5 PERSON HOUSE		
SPACE STANDARDS	REQUIRED	ACTUAL
FLOOR AREA	93.00 m ²	93.0 m ²
STORAGE	2.50 m ²	3.4 m ²
BEDROOM 1	11.50 m ²	13.9 m ²
BEDROOM 2	11.50 m ²	11.6 m ²
BEDROOM 3	7.50 m ²	7.8 m ²

PLOT HANDINGS:
PLOT 1042 - OPP

FOR MATERIAL COLOURS, PLEASE REFER TO
STREETSCENES AND LAYOUTS.

 

Rev.	Date	Description	Drawn	Checked		
Client			Scale 1:100 @ A3	Drawn MCN	Checked DGP	
Project	South Wokingham, Phase R10.		Date Jan 2025	File P1914.AL32.01		
Drawing Title	AL32A Type - Style 2 Plans & Elevations - Tile Hung		Drg.No. P1914.AL32A.102	Rev. -	Drawing Status PLANNING	

aap
architecture

AAP Architecture Ltd
Unit A, Monument Business Centre, Monument Way East, Woking, Surrey GU21 5LG
T 01483 727345 E projects@aap-arc.co.uk W aap-arc.co.uk

Under the Intellectual Property Act 2014, this drawing is the copyright of AAP Architecture Ltd.