






FRONT ELEVATION

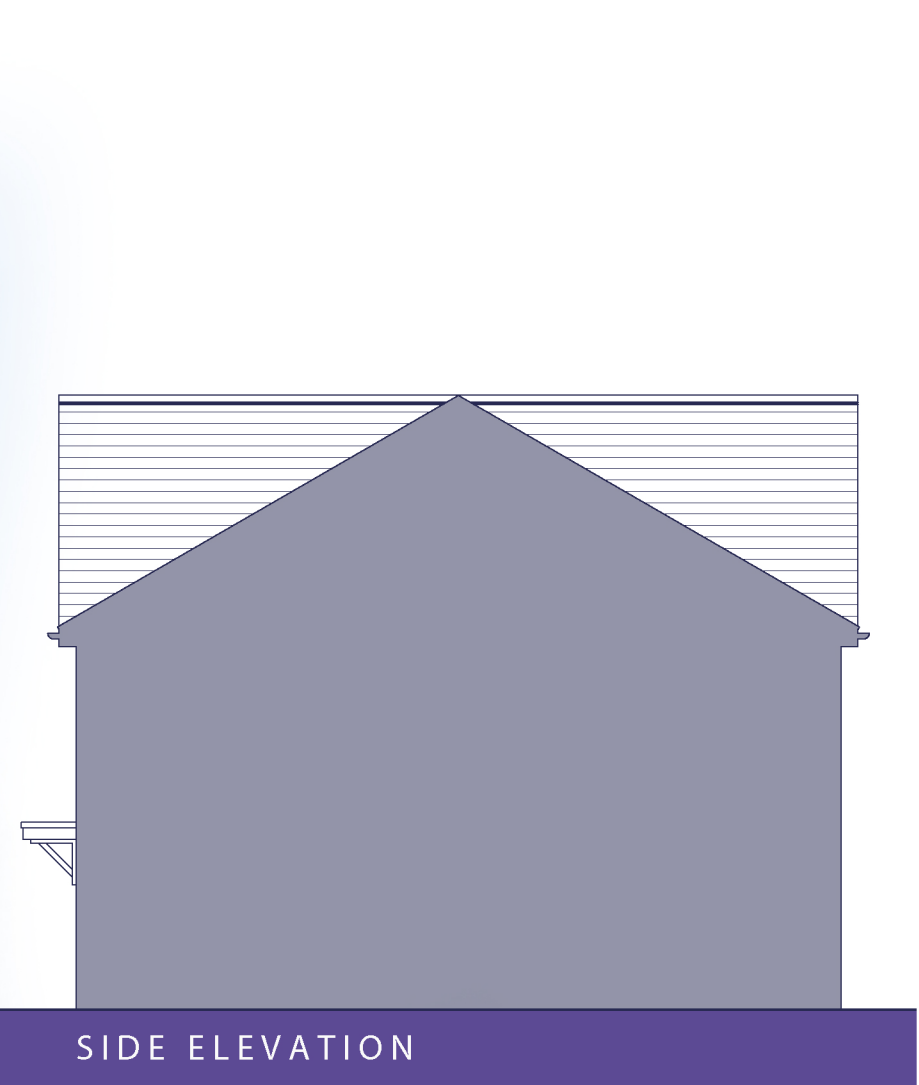


SIDE ELEVATION

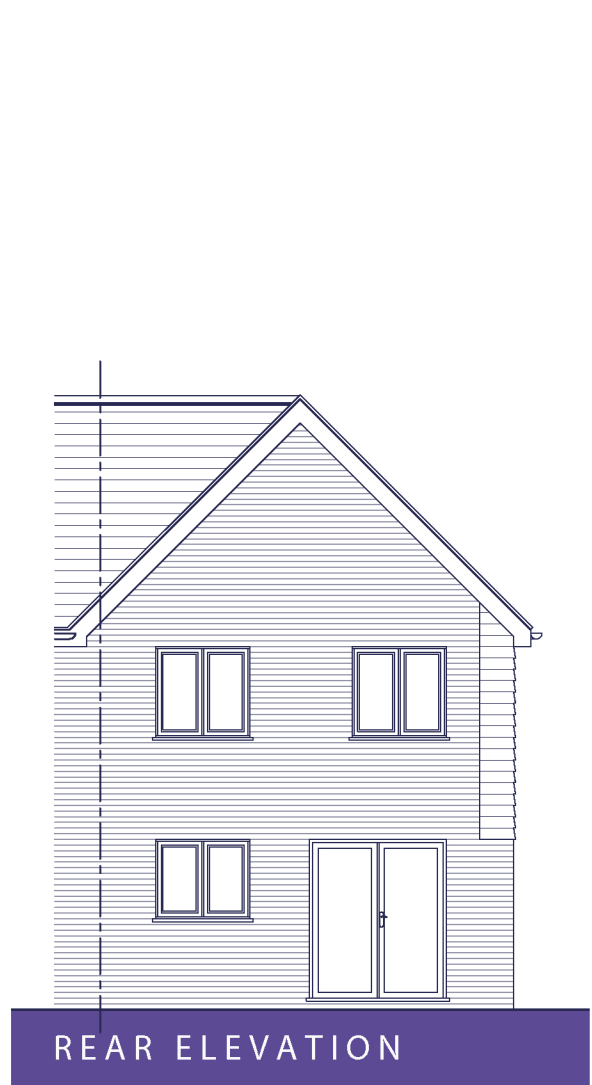


REAR ELEVATION

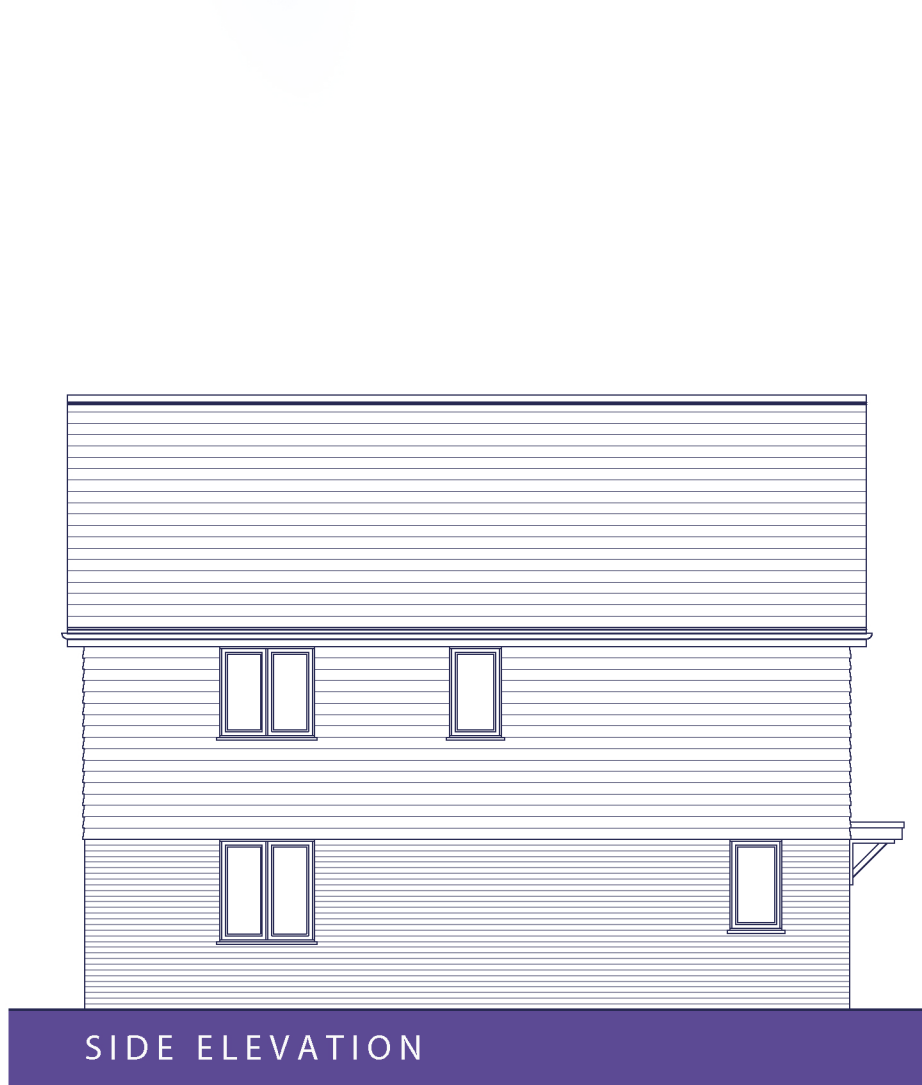


SIDE ELEVATION

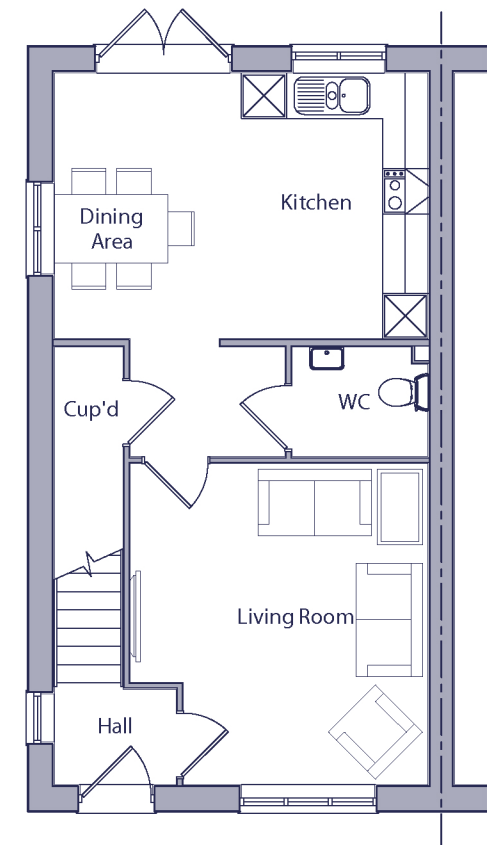

GROUND FLOOR PLAN

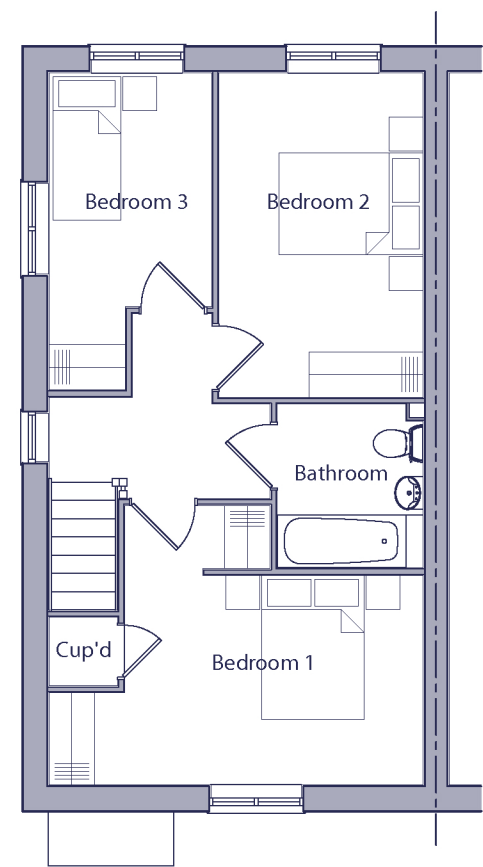

FIRST FLOOR PLAN

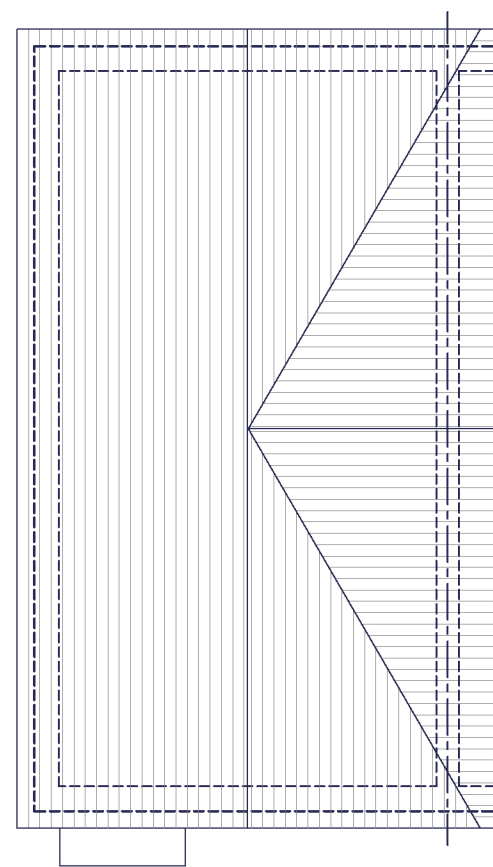


ROOF PLAN

HOUSE TYPE AL32B - 3 BED / 5 PERSON HOUSE		
SPACE STANDARDS	REQUIRED	ACTUAL
FLOOR AREA	93.00 m ²	93.0 m ²
STORAGE	2.50 m ²	3.4 m ²
BEDROOM 1	11.50 m ²	13.9 m ²
BEDROOM 2	11.50 m ²	11.6 m ²
BEDROOM 3	7.50 m ²	7.8 m ²

PLOT HANDINGS:
PLOT 1043 - AS

FOR MATERIAL COLOURS, PLEASE REFER TO
STREETSCENES AND LAYOUTS.

 

Rev.	Date	Description	Drawn	Checked
Client		Scale 1:100 @ A3	Drawn MCN	Checked DGP
Project	South Wokingham, Phase R10.	Date Jan 2025	File P1914.AL32.01	
Drawing Title	AL32B Type - Style 2 Plans & Elevations - Tile Hung	Drg.No. P1914.AL32B.102	Rev. -	Drawing Status PLANNING



AAP Architecture Ltd
Unit A, Monument Business Centre, Monument Way East, Woking, Surrey GU21 5LG
T 01483 727345 E projects@aap-arc.co.uk W aap-arc.co.uk

Under the Intellectual Property Act 2014, this drawing is the copyright of AAP Architecture Ltd.