


PLOT HANDINGS:
PLOT 1044 - AS


FOR MATERIAL COLOURS, PLEASE REFER TO
STREETSCENES AND LAYOUTS.



FRONT ELEVATION

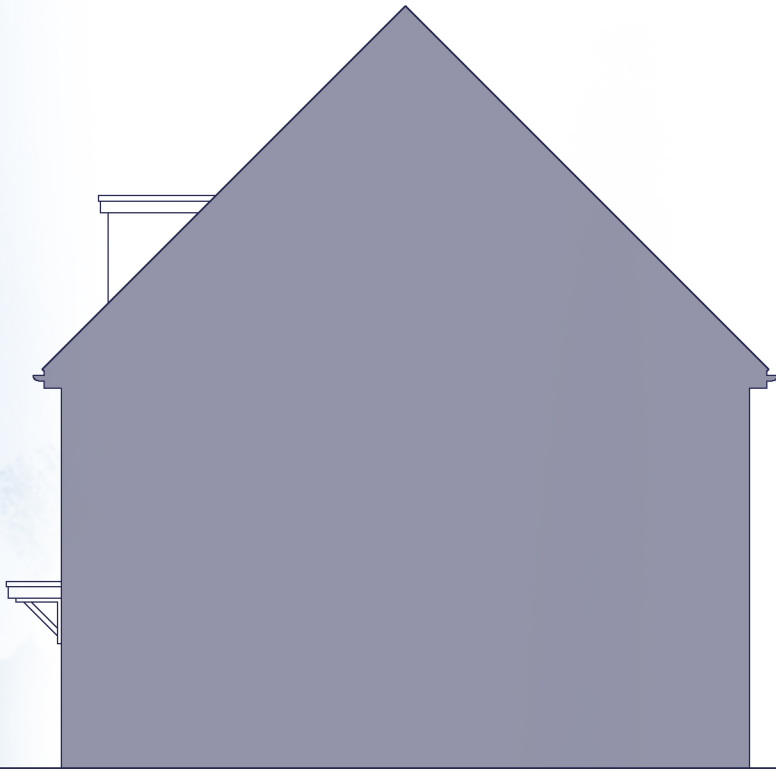


SIDE ELEVATION

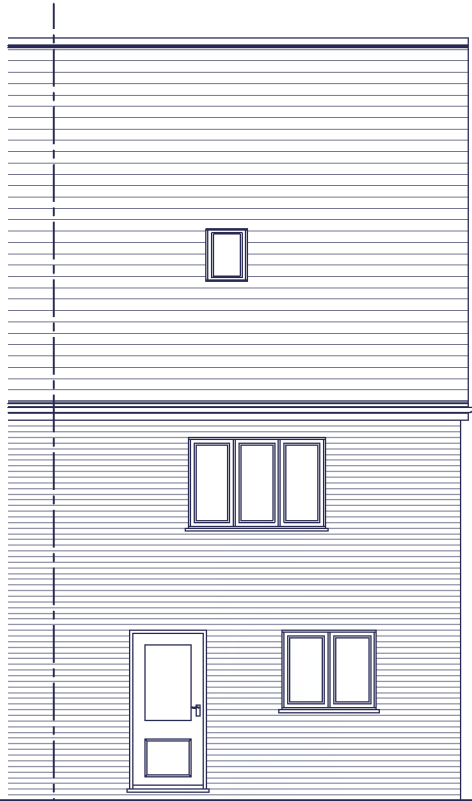

REAR ELEVATION



SIDE ELEVATION

 

Rev.	Date	Description	Drawn	Checked
		Client 	Scale 1:100 @ A3	Drawn MCN Checked DGP
		Project South Wokingham, Phase R10.	Date Jan 2025	File P1914.AL34.01
		Drawing Title AL34 Type - Style 2 Elevations - Brick	Drg.No. P1914.AL34.103	Rev. - Drawing Status PLANNING



AAP Architecture Ltd
Unit A, Monument Business Centre, Monument Way East, Woking, Surrey GU21 5LG
T 01483 727345 E projects@aap-arc.co.uk W aap-arc.co.uk

Under the Intellectual Property Act 2014, this drawing is the copyright of AAP Architecture Ltd.