



PLOT HANDINGS:
PLOTS 1001 to 1011 - AS

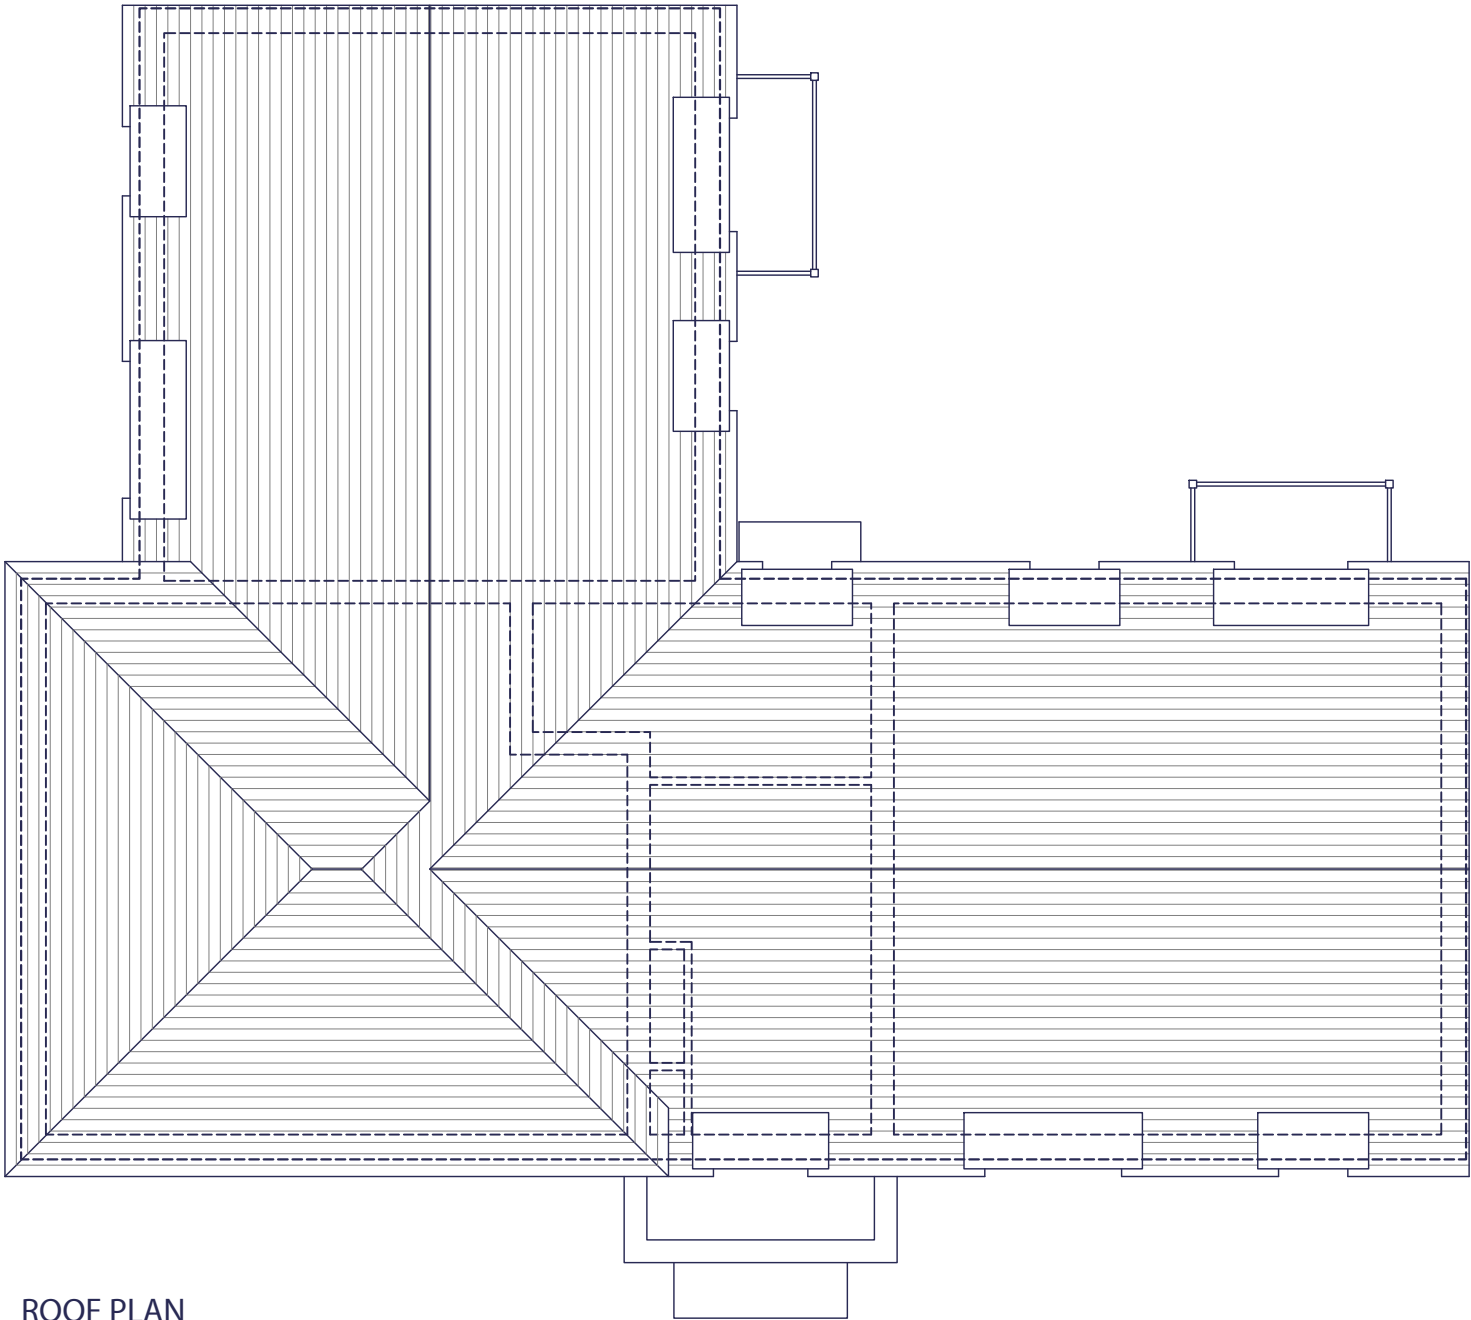

ROOF PLAN

 

A	08.01.25	Flat block amended to suit revised layout.	MCN	DGP
Rev.	Date	Description	Drawn	Checked
Client millerhomes			Scale 1:100 @ A3	Drawn MCN Checked DGP
Project South Wokingham R10			Date Oct 2024	File P1914 Flat Blocks aaparchitecture
Drawing Title R10 - Block 1 - Style 1 Roof Plan			Drg.No. P1914.BLK1.105	Rev. A Drawing Status PLANNING

AAP Architecture Ltd

Unit A, Monument Business Centre, Monument Way East, Woking, Surrey GU21 5LG

T 01483 727345E projects@aap-arc.co.ukW aap-arc.co.uk