



PLOT HANDINGS:  
PLOTS 1012 to 1019 - AS

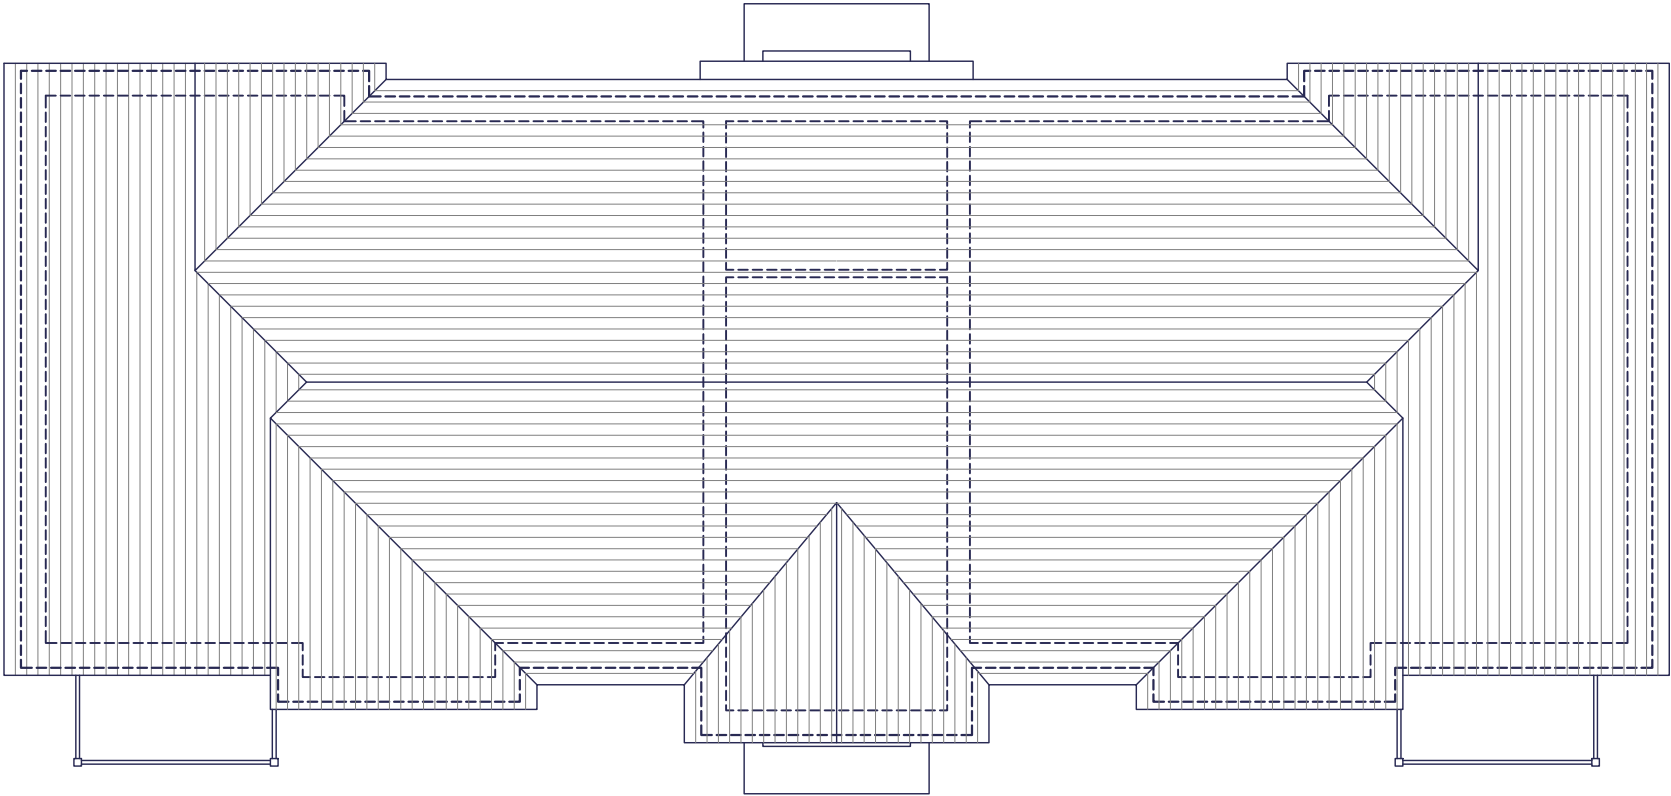

ROOF PLAN

 

|               |                                                                                       |                                            |                |                   |
|---------------|---------------------------------------------------------------------------------------|--------------------------------------------|----------------|-------------------|
| A             | 08.01.25                                                                              | Flat block amended to suit revised layout. | MCN            | DGP               |
| Rev.          | Date                                                                                  | Description                                | Drawn          | Checked           |
| Client        |  |                                            | Scale          | 1:100 @ A3        |
| Project       | South Wokingham R10                                                                   |                                            | Drawn          | MCN               |
| Drawing Title | R10 - Block 2 - Style 3 Roof Plan                                                     |                                            | Checked        | DGP               |
|               |                                                                                       |                                            | File           | P1914 Flat Blocks |
|               |                                                                                       |                                            | Date           | Oct 2024          |
|               |                                                                                       |                                            | Drg.No.        | P1914.BLK2.105    |
|               |                                                                                       |                                            | Rev.           | A                 |
|               |                                                                                       |                                            | Drawing Status | PLANNING          |



**AAP Architecture Ltd**  
Unit A, Monument Business Centre, Monument Way East, Woking, Surrey GU21 5LG  
T 01483 727345 E projects@aap-arc.co.uk W aap-arc.co.uk

Under the Intellectual Property Act 2014, this drawing is the copyright of AAP Architecture Ltd.